Section	Subdivision	Township	Range	Cultivated Acreage	Description of Culture	Date of First Culture
22	SW⁴SW⁴	13N.	19E.	2.810	Alfalfa	Harvest
	"			1.515	Alfalfa	Harvest
	"			0.918	Orchard	Harvest
	"			0.037	Lawn	Harvest
22	SE⁴SW⁴			5.390	Alfalfa	Harvest
	"			15.611	Meadow and Pasture	M.P.
	"			0.164	Lawn	Harvest
27	NW⁴NW⁴			5.601	Alfalfa	Harvest
	"			0.046	Lawn	Harvest
27	NE⁴NW⁴			33.305	Alfalfa	Harvest
	"			0.147	Lawn	Harvest
	"			1.469	Old Orchard	Harvest
	"			1.460	Native Hay	Harvest
27	NW⁴NE⁴			3.196	Alfalfa	Harvest
	"			0.459	Native Hay	Harvest
27	SE⁴NW⁴			9.568	Alfalfa	Harvest
27	SW⁴NE⁴			1.947	Alfalfa	Harvest

harvested in wet years

TOTAL = 83.643

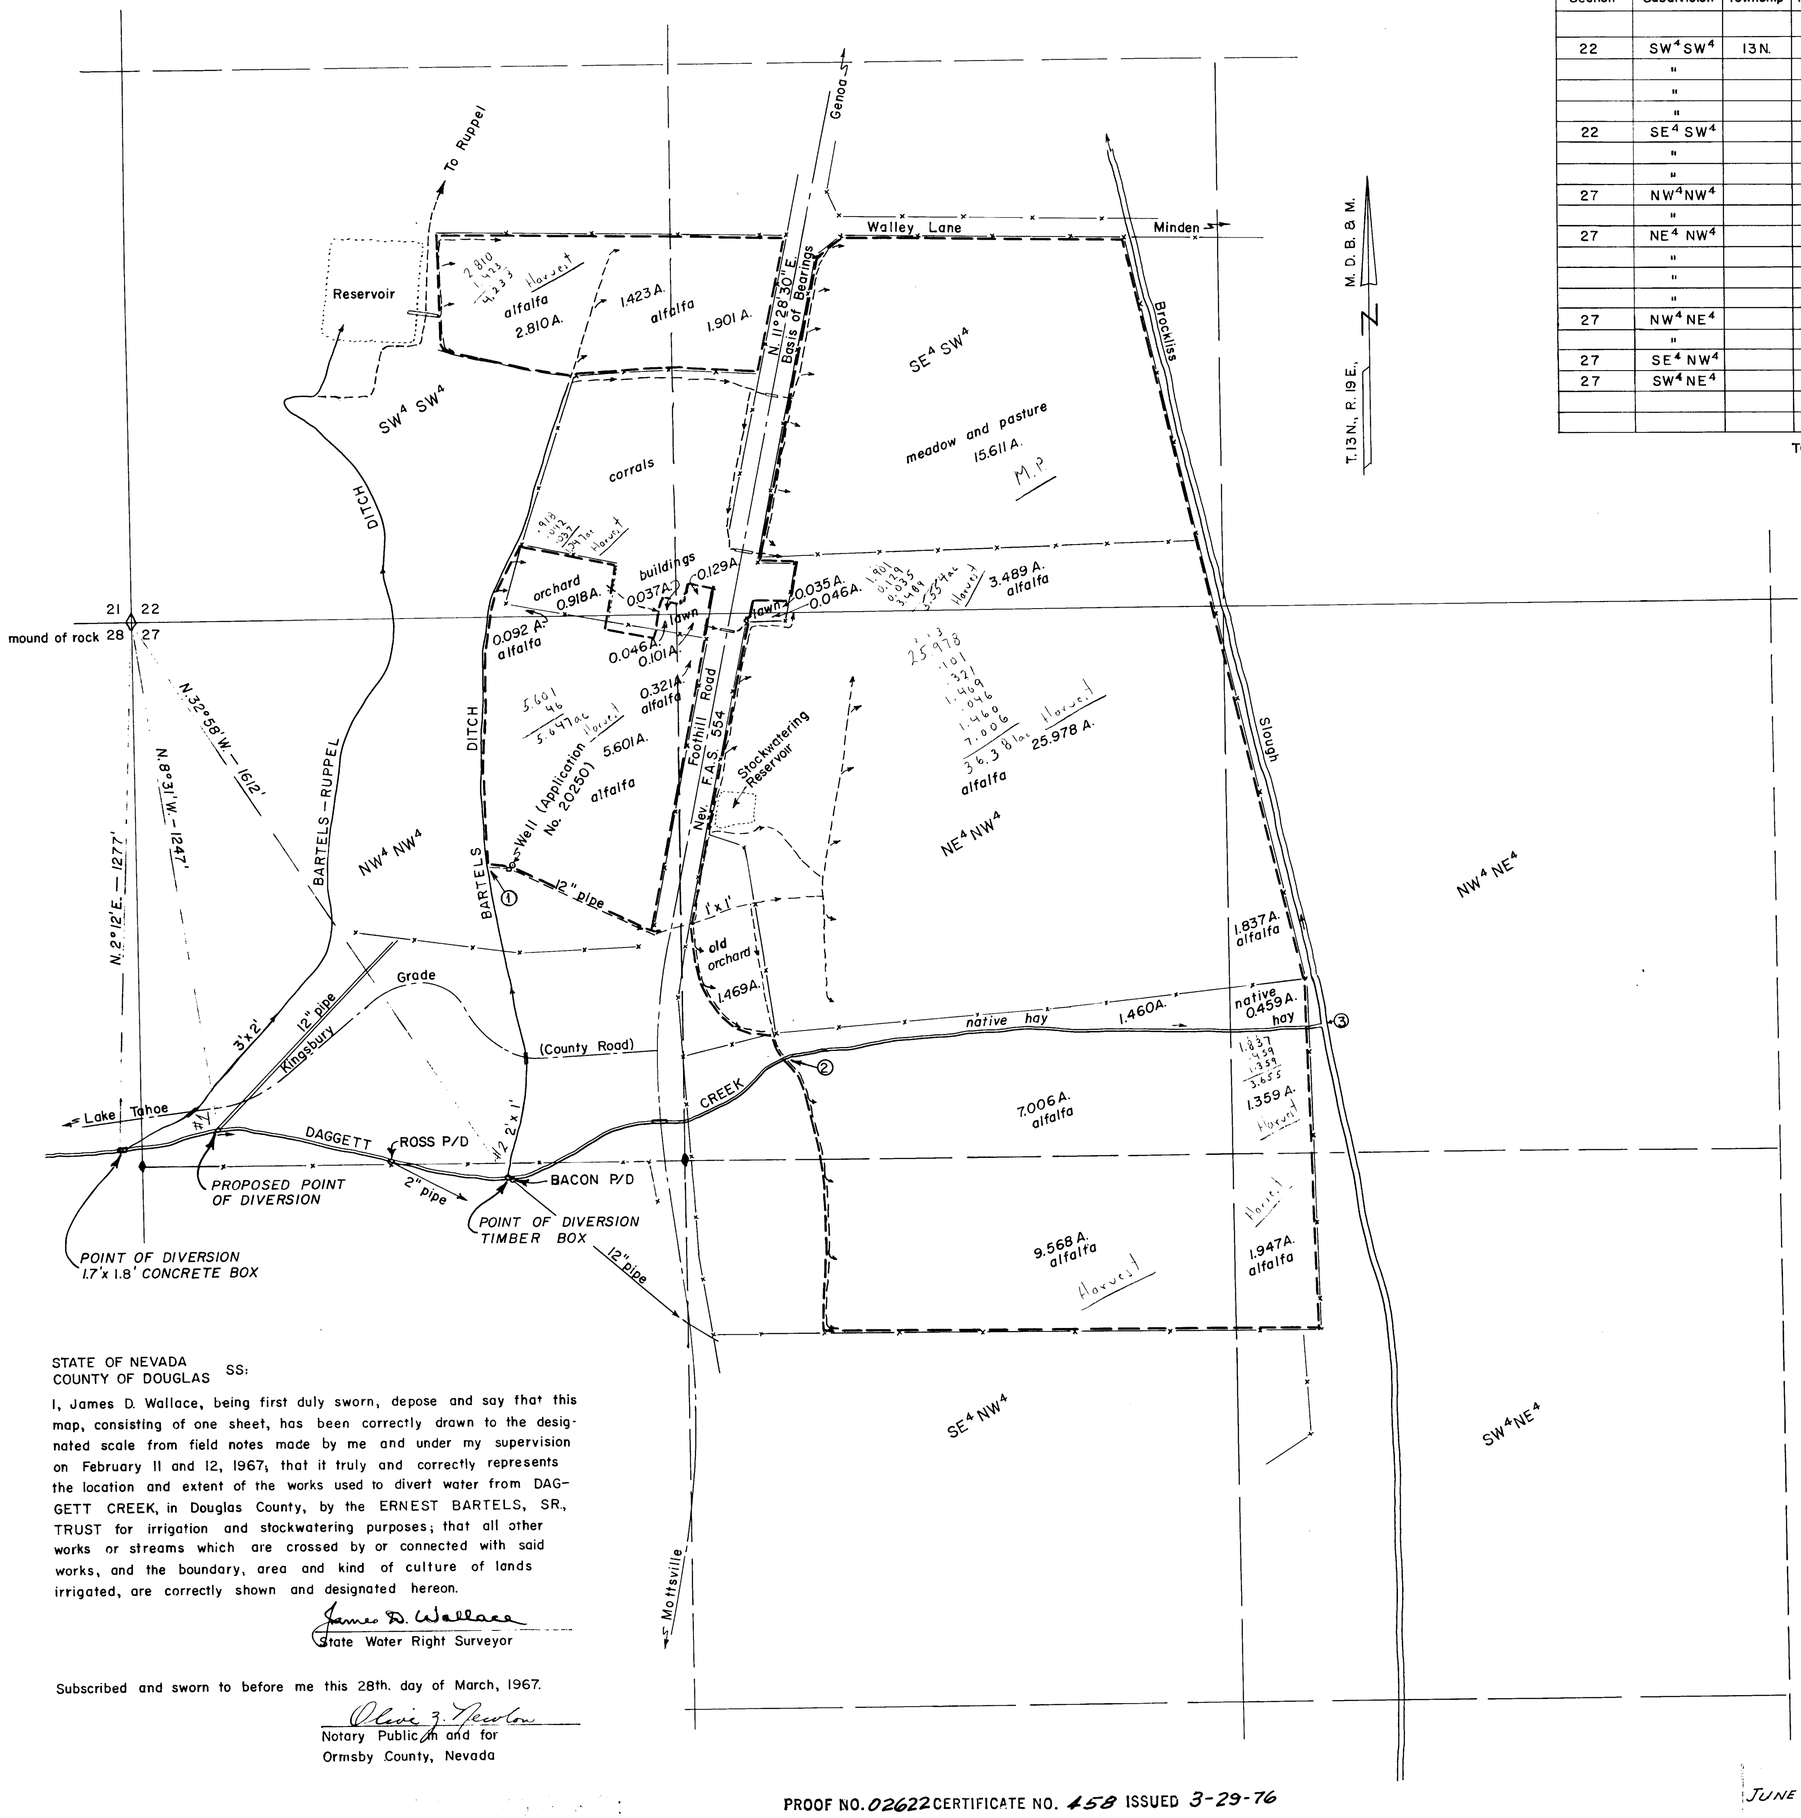

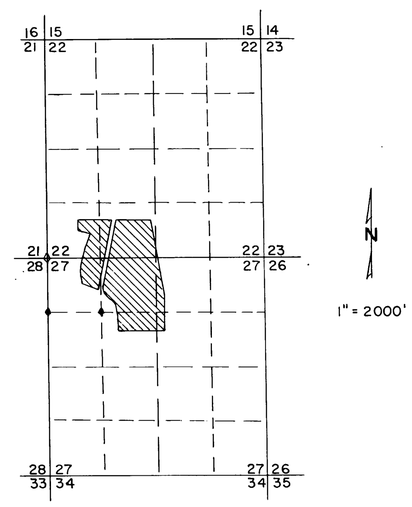

VICINITY MAP

Note: ① Water from the Bartels ditch can be diverted at this point into the same distribution system as used for well (application No. 20250).
② During the irrigation season an earth dam or dike is constructed across Daggett Creek to convey water toward the south and east.
③ Water from Daggett Creek does not flow into Brockliss Slough during irrigation season

SCALE: 1" = 200'

0 200 500 1000

STATE OF NEVADA
COUNTY OF DOUGLAS SS:

I, James D. Wallace, being first duly sworn, depose and say that this map, consisting of one sheet, has been correctly drawn to the designated scale from field notes made by me and under my supervision on February 11 and 12, 1967, that it truly and correctly represents the location and extent of the works used to divert water from DAGGETT CREEK, in Douglas County, by the ERNEST BARTELS, SR., TRUST for irrigation and stockwatering purposes; that all other works or streams which are crossed by or connected with said works, and the boundary, area and kind of culture of lands irrigated, are correctly shown and designated hereon.

James D. Wallace
State Water Right Surveyor

Subscribed and sworn to before me this 28th. day of March, 1967.

Olive J. Newton
Notary Public in and for
Ormsby County, Nevada

PROOF NO. 02622 CERTIFICATE NO. 458 ISSUED 3-29-76

JUNE 6, 1967

MAP
TO ACCOMPANY PROOF OF APPROPRIATION
FOR
IRRIGATION AND STOCKWATERING PURPOSES
BY THE
ERNEST BARTELS, SR., TRUST
FROM
DAGGETT CREEK