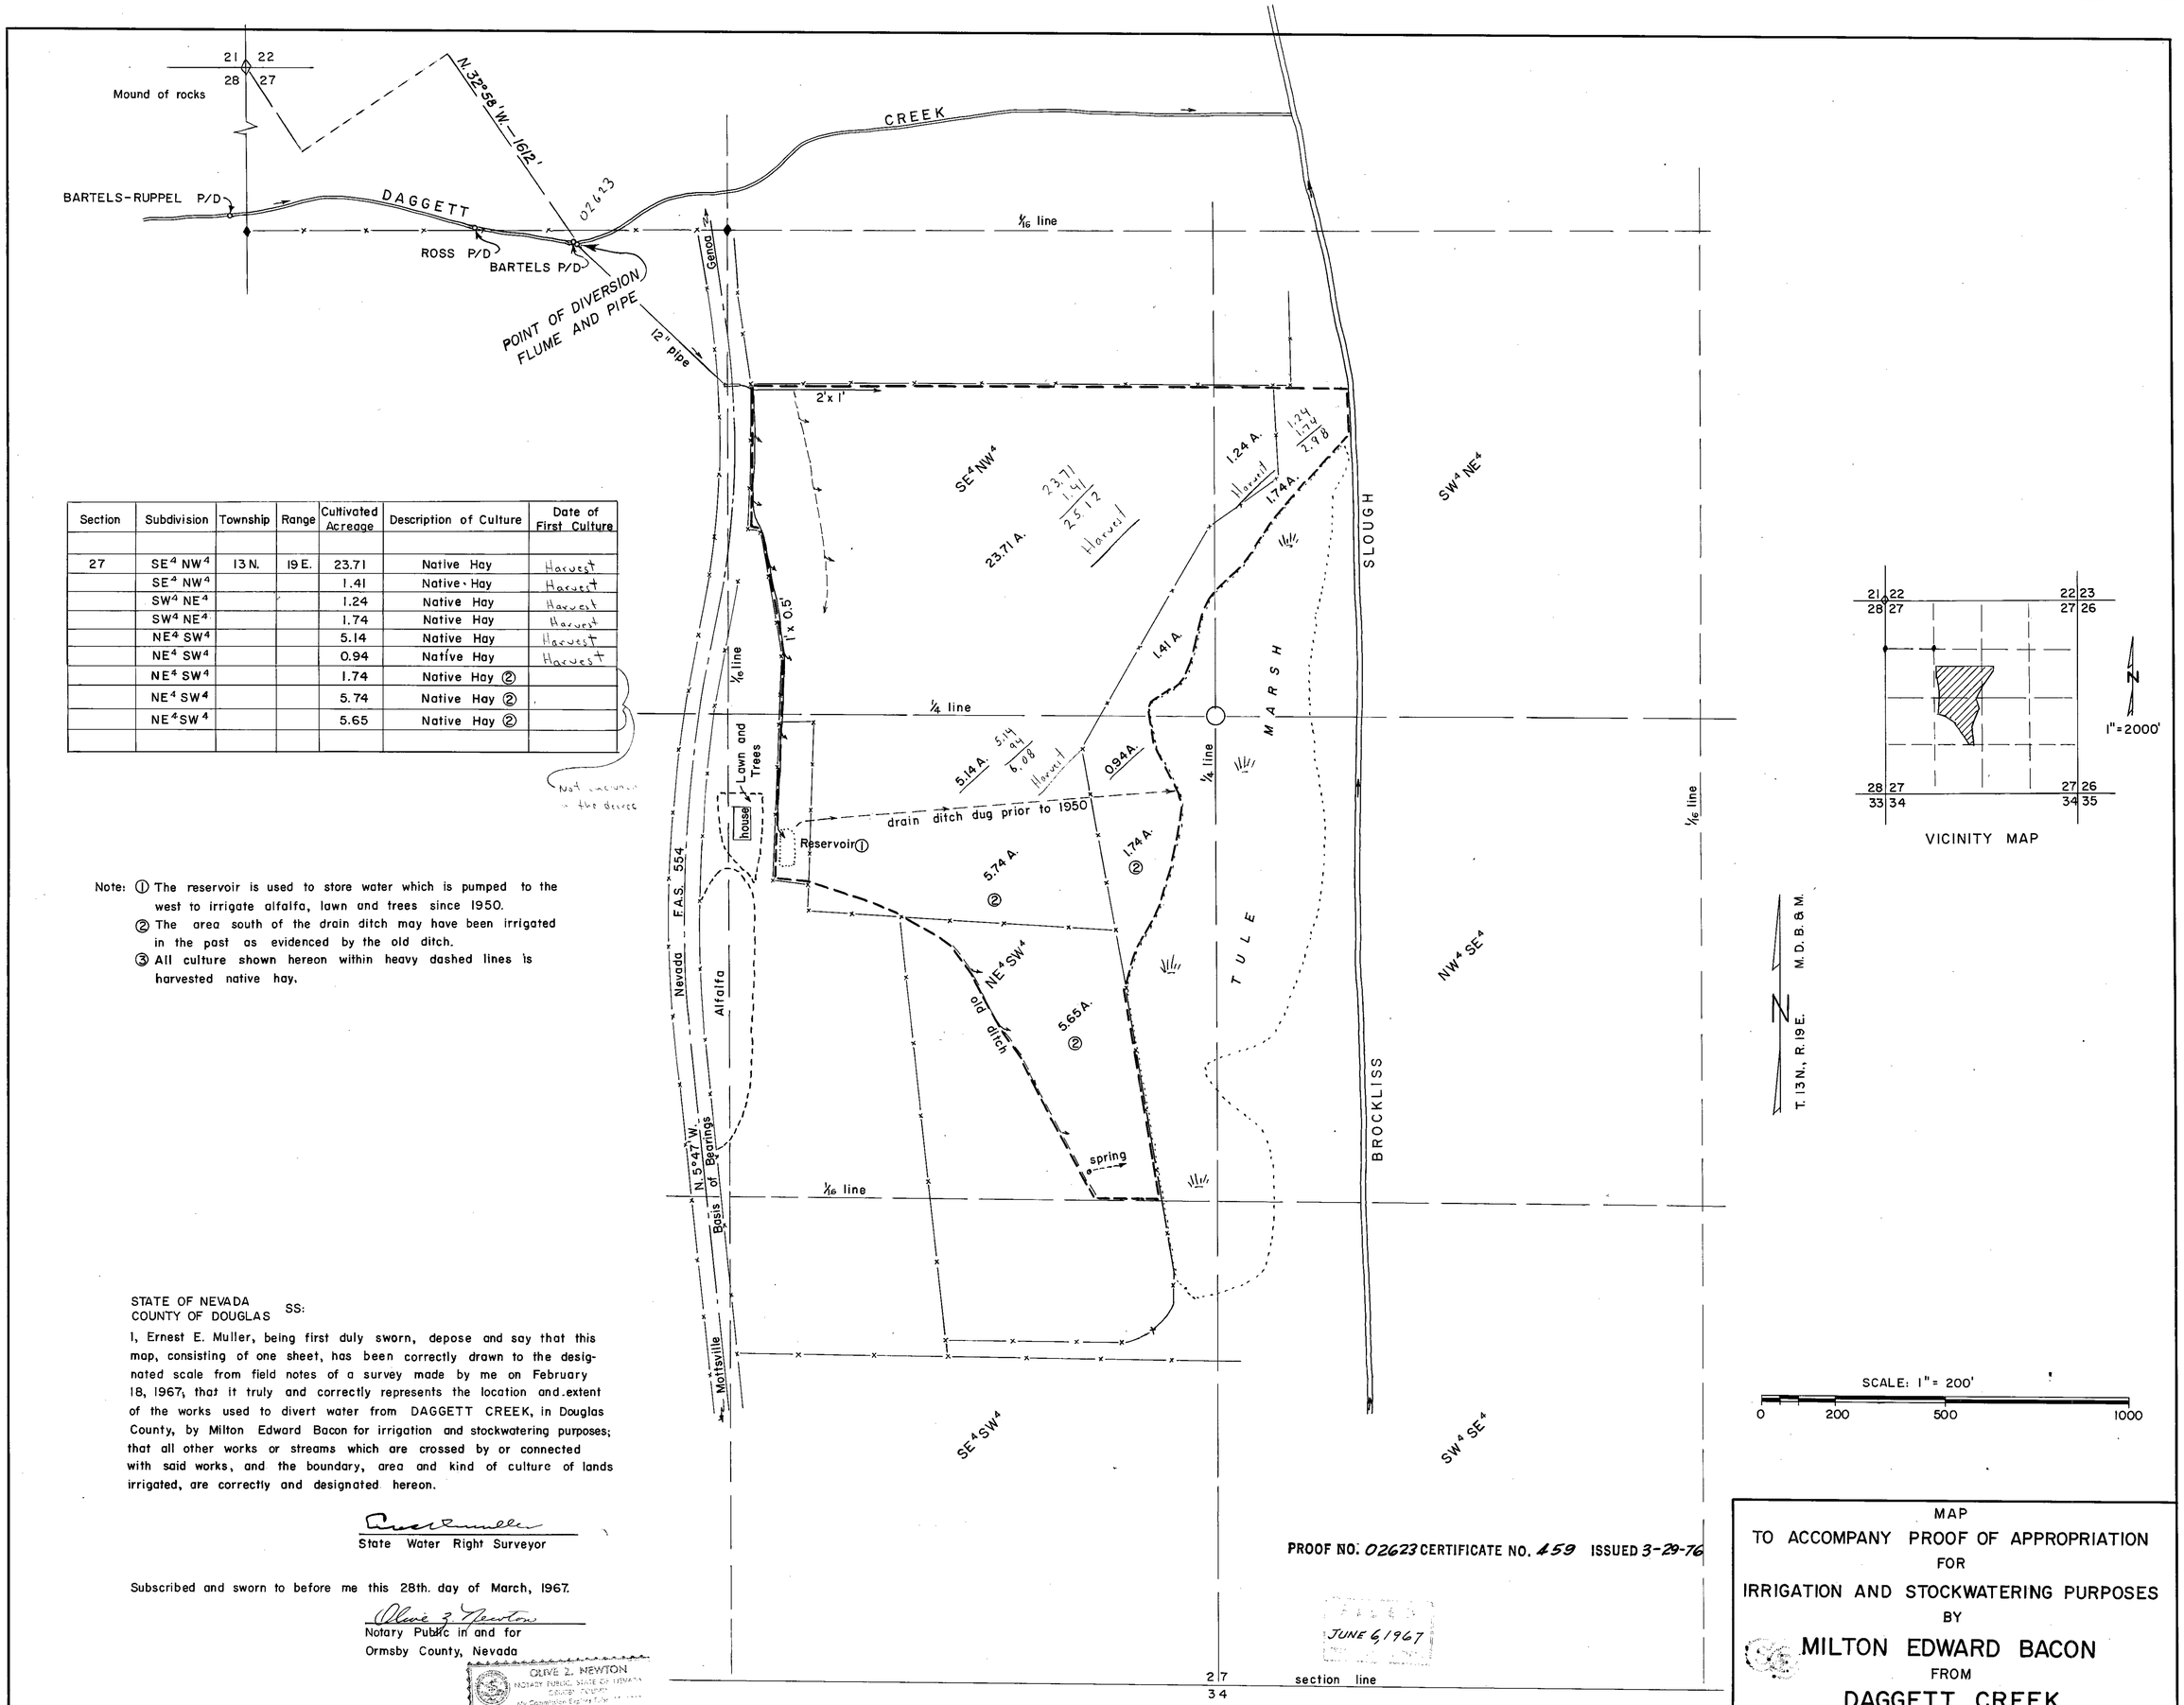

Section	Subdivision	Township	Range	Cultivated Acreage	Description of Culture	Date of First Culture
27	SE4 NW4	13 N.	19 E.	23.71	Native Hay	Harvest
	SE4 NW4			1.41	Native Hay	Harvest
	SW4 NE4			1.24	Native Hay	Harvest
	SW4 NE4			1.74	Native Hay	Harvest
	NE4 SW4			5.14	Native Hay	Harvest
	NE4 SW4			0.94	Native Hay	Harvest
	NE4 SW4			1.74	Native Hay ②	
	NE4 SW4			5.74	Native Hay ②	
	NE4 SW4			5.65	Native Hay ②	

Not included in the decree

Note: ① The reservoir is used to store water which is pumped to the west to irrigate alfalfa, lawn and trees since 1950.
② The area south of the drain ditch may have been irrigated in the past as evidenced by the old ditch.
③ All culture shown hereon within heavy dashed lines is harvested native hay.

STATE OF NEVADA
COUNTY OF DOUGLAS SS:

I, Ernest E. Muller, being first duly sworn, depose and say that this map, consisting of one sheet, has been correctly drawn to the designated scale from field notes of a survey made by me on February 18, 1967, that it truly and correctly represents the location and extent of the works used to divert water from DAGGETT CREEK, in Douglas County, by Milton Edward Bacon for irrigation and stockwatering purposes; that all other works or streams which are crossed by or connected with said works, and the boundary, area and kind of culture of lands irrigated, are correctly and designated hereon.

Ernest E. Muller
State Water Right Surveyor

Subscribed and sworn to before me this 28th. day of March, 1967.

Olive Z. Newton
Notary Public in and for
Ormsby County, Nevada

OLIVE Z. NEWTON
NOTARY PUBLIC, STATE OF NEVADA
ORMSBY COUNTY
My Commission Expires Feb. ...

PROOF NO. 02623 CERTIFICATE NO. 459 ISSUED 3-29-76

FILED
JUNE 6, 1967

MAP
TO ACCOMPANY PROOF OF APPROPRIATION
FOR
IRRIGATION AND STOCKWATERING PURPOSES
BY
MILTON EDWARD BACON
FROM
DAGGETT CREEK

02623