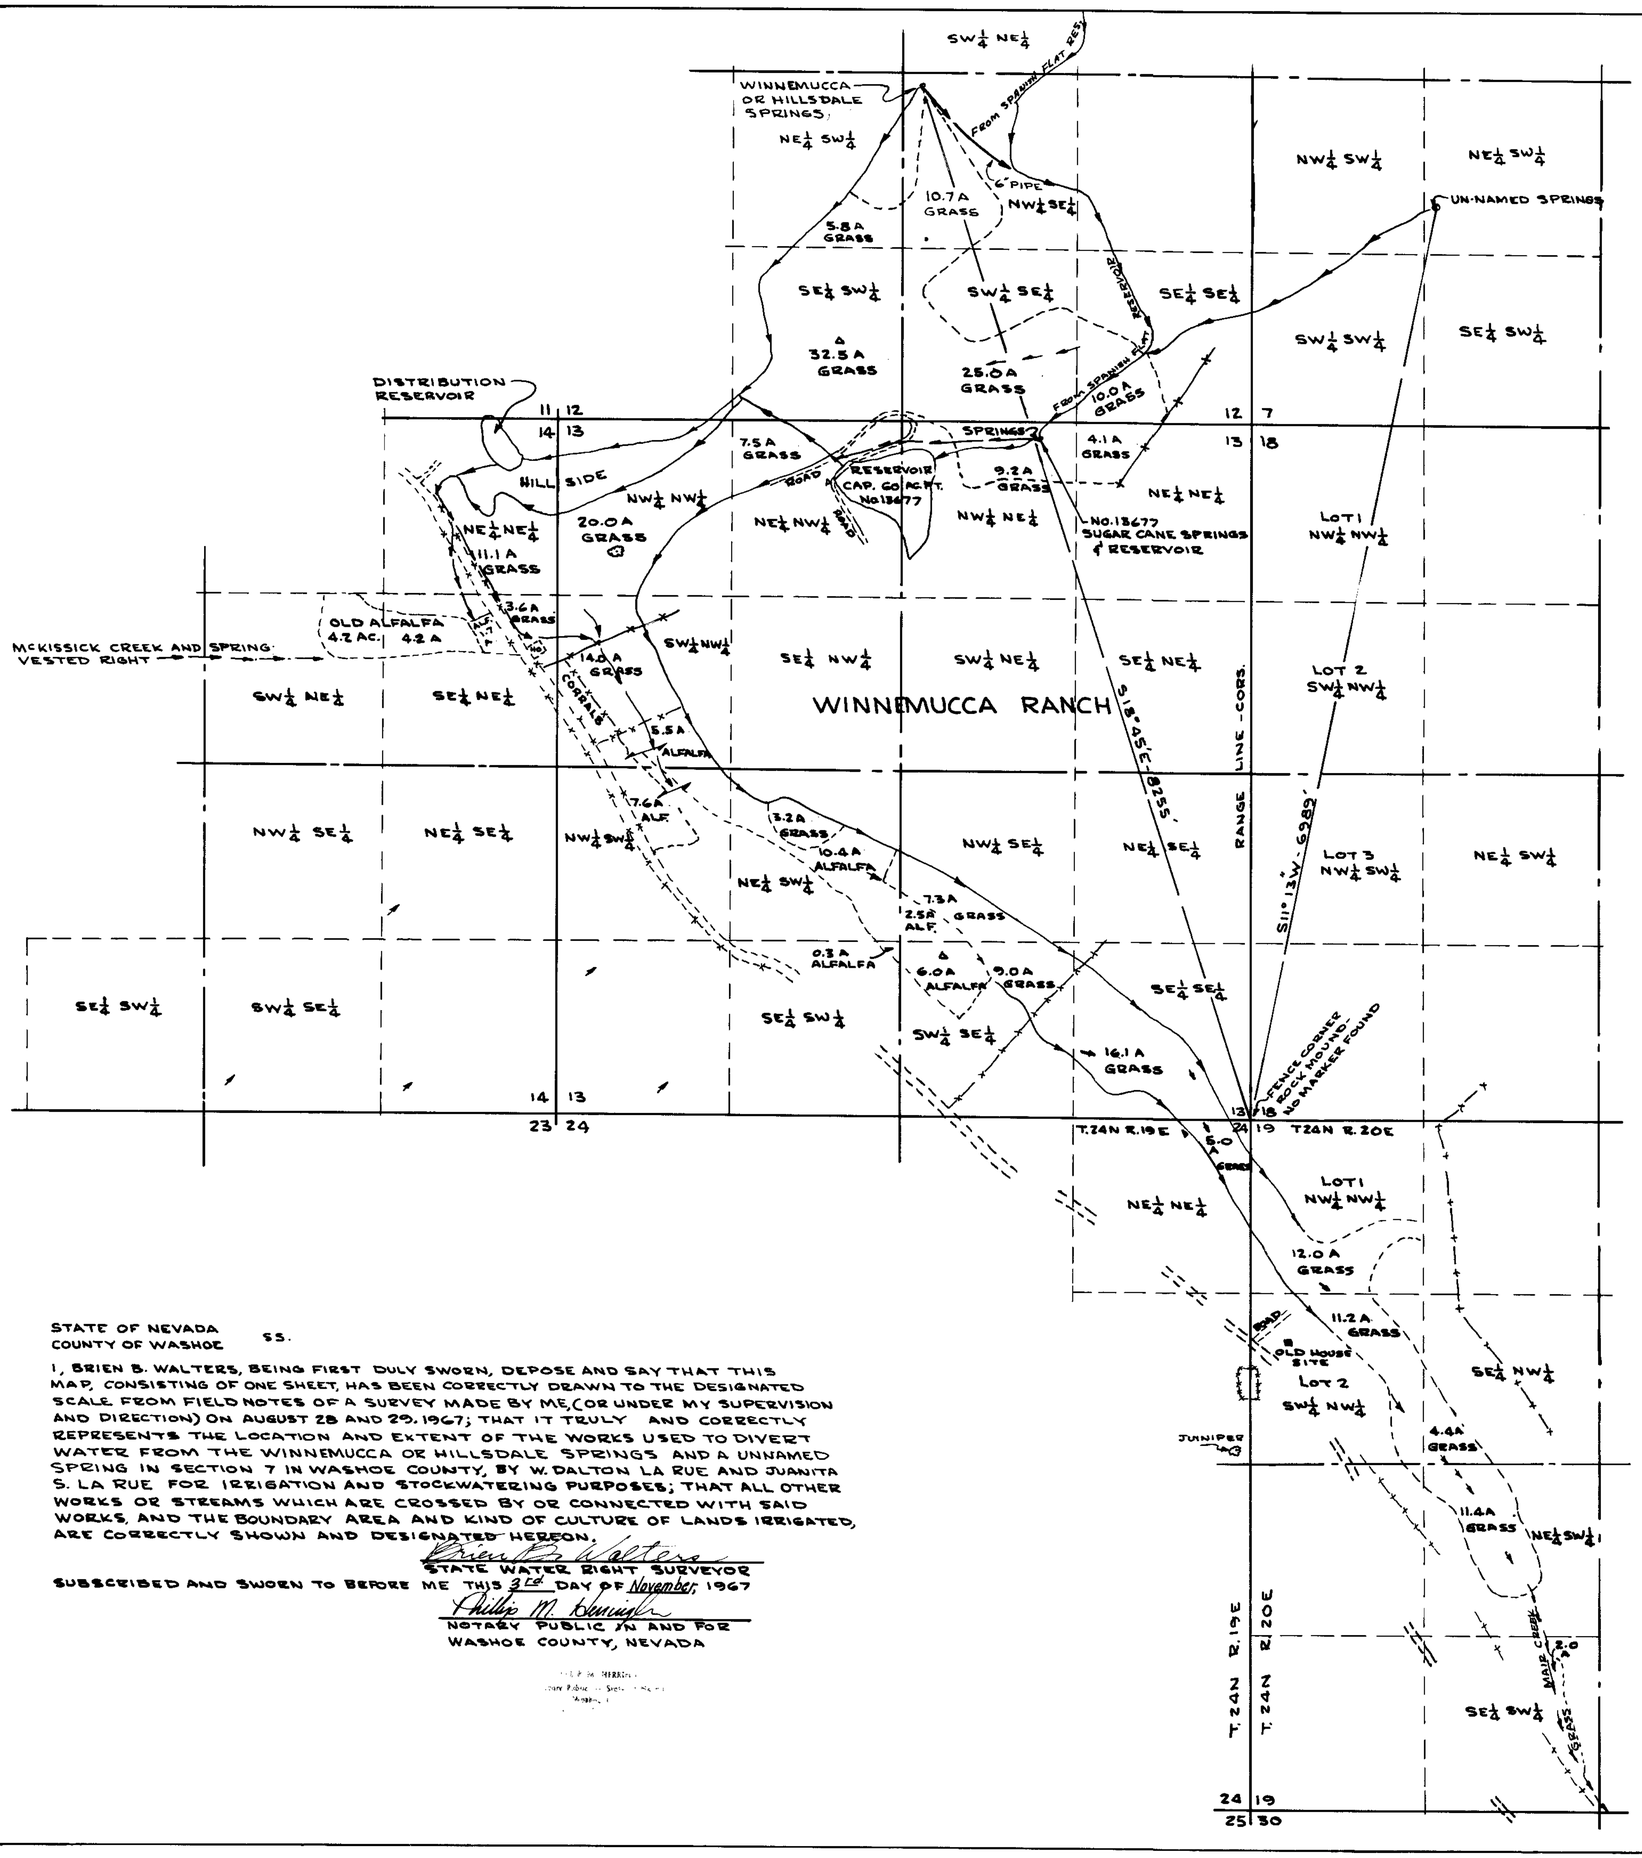


*HAY AND/OR PASTURE

| SECTION | SUB-DIVISION | T.W.P | RANGE | CULTIVATED ACREAGE | DESCRIPTION OF CULTURE | DATE OF FIRST CULTURE |
|---|---|---|---|---|---|---|
| 12 | NW¼SE¼ | 24N | 19E | 10.7 | * GRASS | |
| " | SW¼SE¼ | | | 25.0 | " | |
| " | SE¼SE¼ | | | 10.0 | " | |
| " | NE¼SW¼ | | | 5.8 | " | |
| " | SE¼SW¼ | | | 32.5 | " | |
| 13 | NE¼NE¼ | | | 4.1 | " | |
| " | NW¼NE¼ | | | 9.2 | " | |
| " | NE¼NW¼ | | | 7.5 | " | |
| " | NW¼NW¼ | | | 20.0 | " | |
| " | SW¼NW¼ | | | 14.0 | " | |
| " | SW¼NW¼ | | | 5.5 | ALFALFA | |
| " | NW¼SW¼ | | | 7.6 | " | |
| " | NE¼SW¼ | | | 10.4 | " | |
| " | NE¼SW¼ | | | 3.2 | GRASS | |
| " | NW¼SE¼ | | | 2.5 | ALFALFA | |
| " | NW¼SE¼ | | | 7.3 | GRASS | |
| " | SW¼SE¼ | | | 9.0 | " | |
| " | SW¼SE¼ | | | 6.0 | ALFALFA | |
| " | SE¼SW¼ | | | 0.3 | " | |
| " | SE¼SE¼ | | | 16.1 | GRASS | |
| 14 | NE¼NE¼ | | | 11.1 | " | |
| " | SE¼NE¼ | | | 3.6 | " | |
| " | SE¼NE¼ | | | 1.7 | ALFALFA-ORCHARD | |
| " | " | | | | | 4.2 BY CREEK, OLD |
| " | SW¼NE¼ | | | | | 4.2 " " " |
| 24 | NE¼NE¼ | | | 5.0 | GRASS | |
| 19 | LOT 1 NW¼NW¼ | 24N | 20E | 12.0 | " | |
| " | LOT 2 SW¼NW¼ | | | 11.2 | " | |
| " | SE¼NW¼ | | | 4.4 | " | |
| " | NE¼SW¼ | | | 11.4 | " | |
| " | SE¼SW¼ | | | 2.0 | " | |
| | | | | | | |
| TOTAL | | | | 269.1 | | NO WAIVER OF VESTED RIG |

BASIS OF BEARINGS (EXCEPT SPANISH FLAT RESERVOIR TIE) - POLARIS SIGHTING AUGUST 30, 1967 FROM SECTION CORNER TO SET TRIANGULATION POINT BEARS N 18° 49' 52" W.

SCALE: 1" = 600'

STATE OF NEVADA
COUNTY OF WASHOE ss.

I, BRIEN B. WALTERS, BEING FIRST DULY SWORN, DEPOSE AND SAY THAT THIS MAP, CONSISTING OF ONE SHEET, HAS BEEN CORRECTLY DRAWN TO THE DESIGNATED SCALE FROM FIELD NOTES OF A SURVEY MADE BY ME, (OR UNDER MY SUPERVISION AND DIRECTION) ON AUGUST 28 AND 29, 1967; THAT IT TRULY AND CORRECTLY REPRESENTS THE LOCATION AND EXTENT OF THE WORKS USED TO DIVERT WATER FROM THE WINNEMUCCA OR HILLSDALE SPRINGS AND A UNNAMED SPRING IN SECTION 7 IN WASHOE COUNTY, BY W. DALTON LA RUE AND JUANITA S. LA RUE FOR IRRIGATION AND STOCKWATERING PURPOSES; THAT ALL OTHER WORKS OR STREAMS WHICH ARE CROSSED BY OR CONNECTED WITH SAID WORKS, AND THE BOUNDARY AREA AND KIND OF CULTURE OF LANDS IRRIGATED, ARE CORRECTLY SHOWN AND DESIGNATED HEREON.

Brien B. Walters
STATE WATER RIGHT SURVEYOR

SUBSCRIBED AND SWORN TO BEFORE ME THIS 3rd DAY OF November, 1967

Philip M. Kennedy
NOTARY PUBLIC IN AND FOR
WASHOE COUNTY, NEVADA

MAP
TO ACCOMPANY PROOF OF APPROPRIATION
FOR
IRRIGATION, STOCKWATERING & DOMESTIC PURPOSES
BY
W. DALTON LA RUE SR. & JUANITA S. LA RUE
FROM
WINNEMUCCA OR HILLSDALE SPRINGS
AND UNNAMED SPRING
WASHOE COUNTY, NEVADA

02629 - File Under