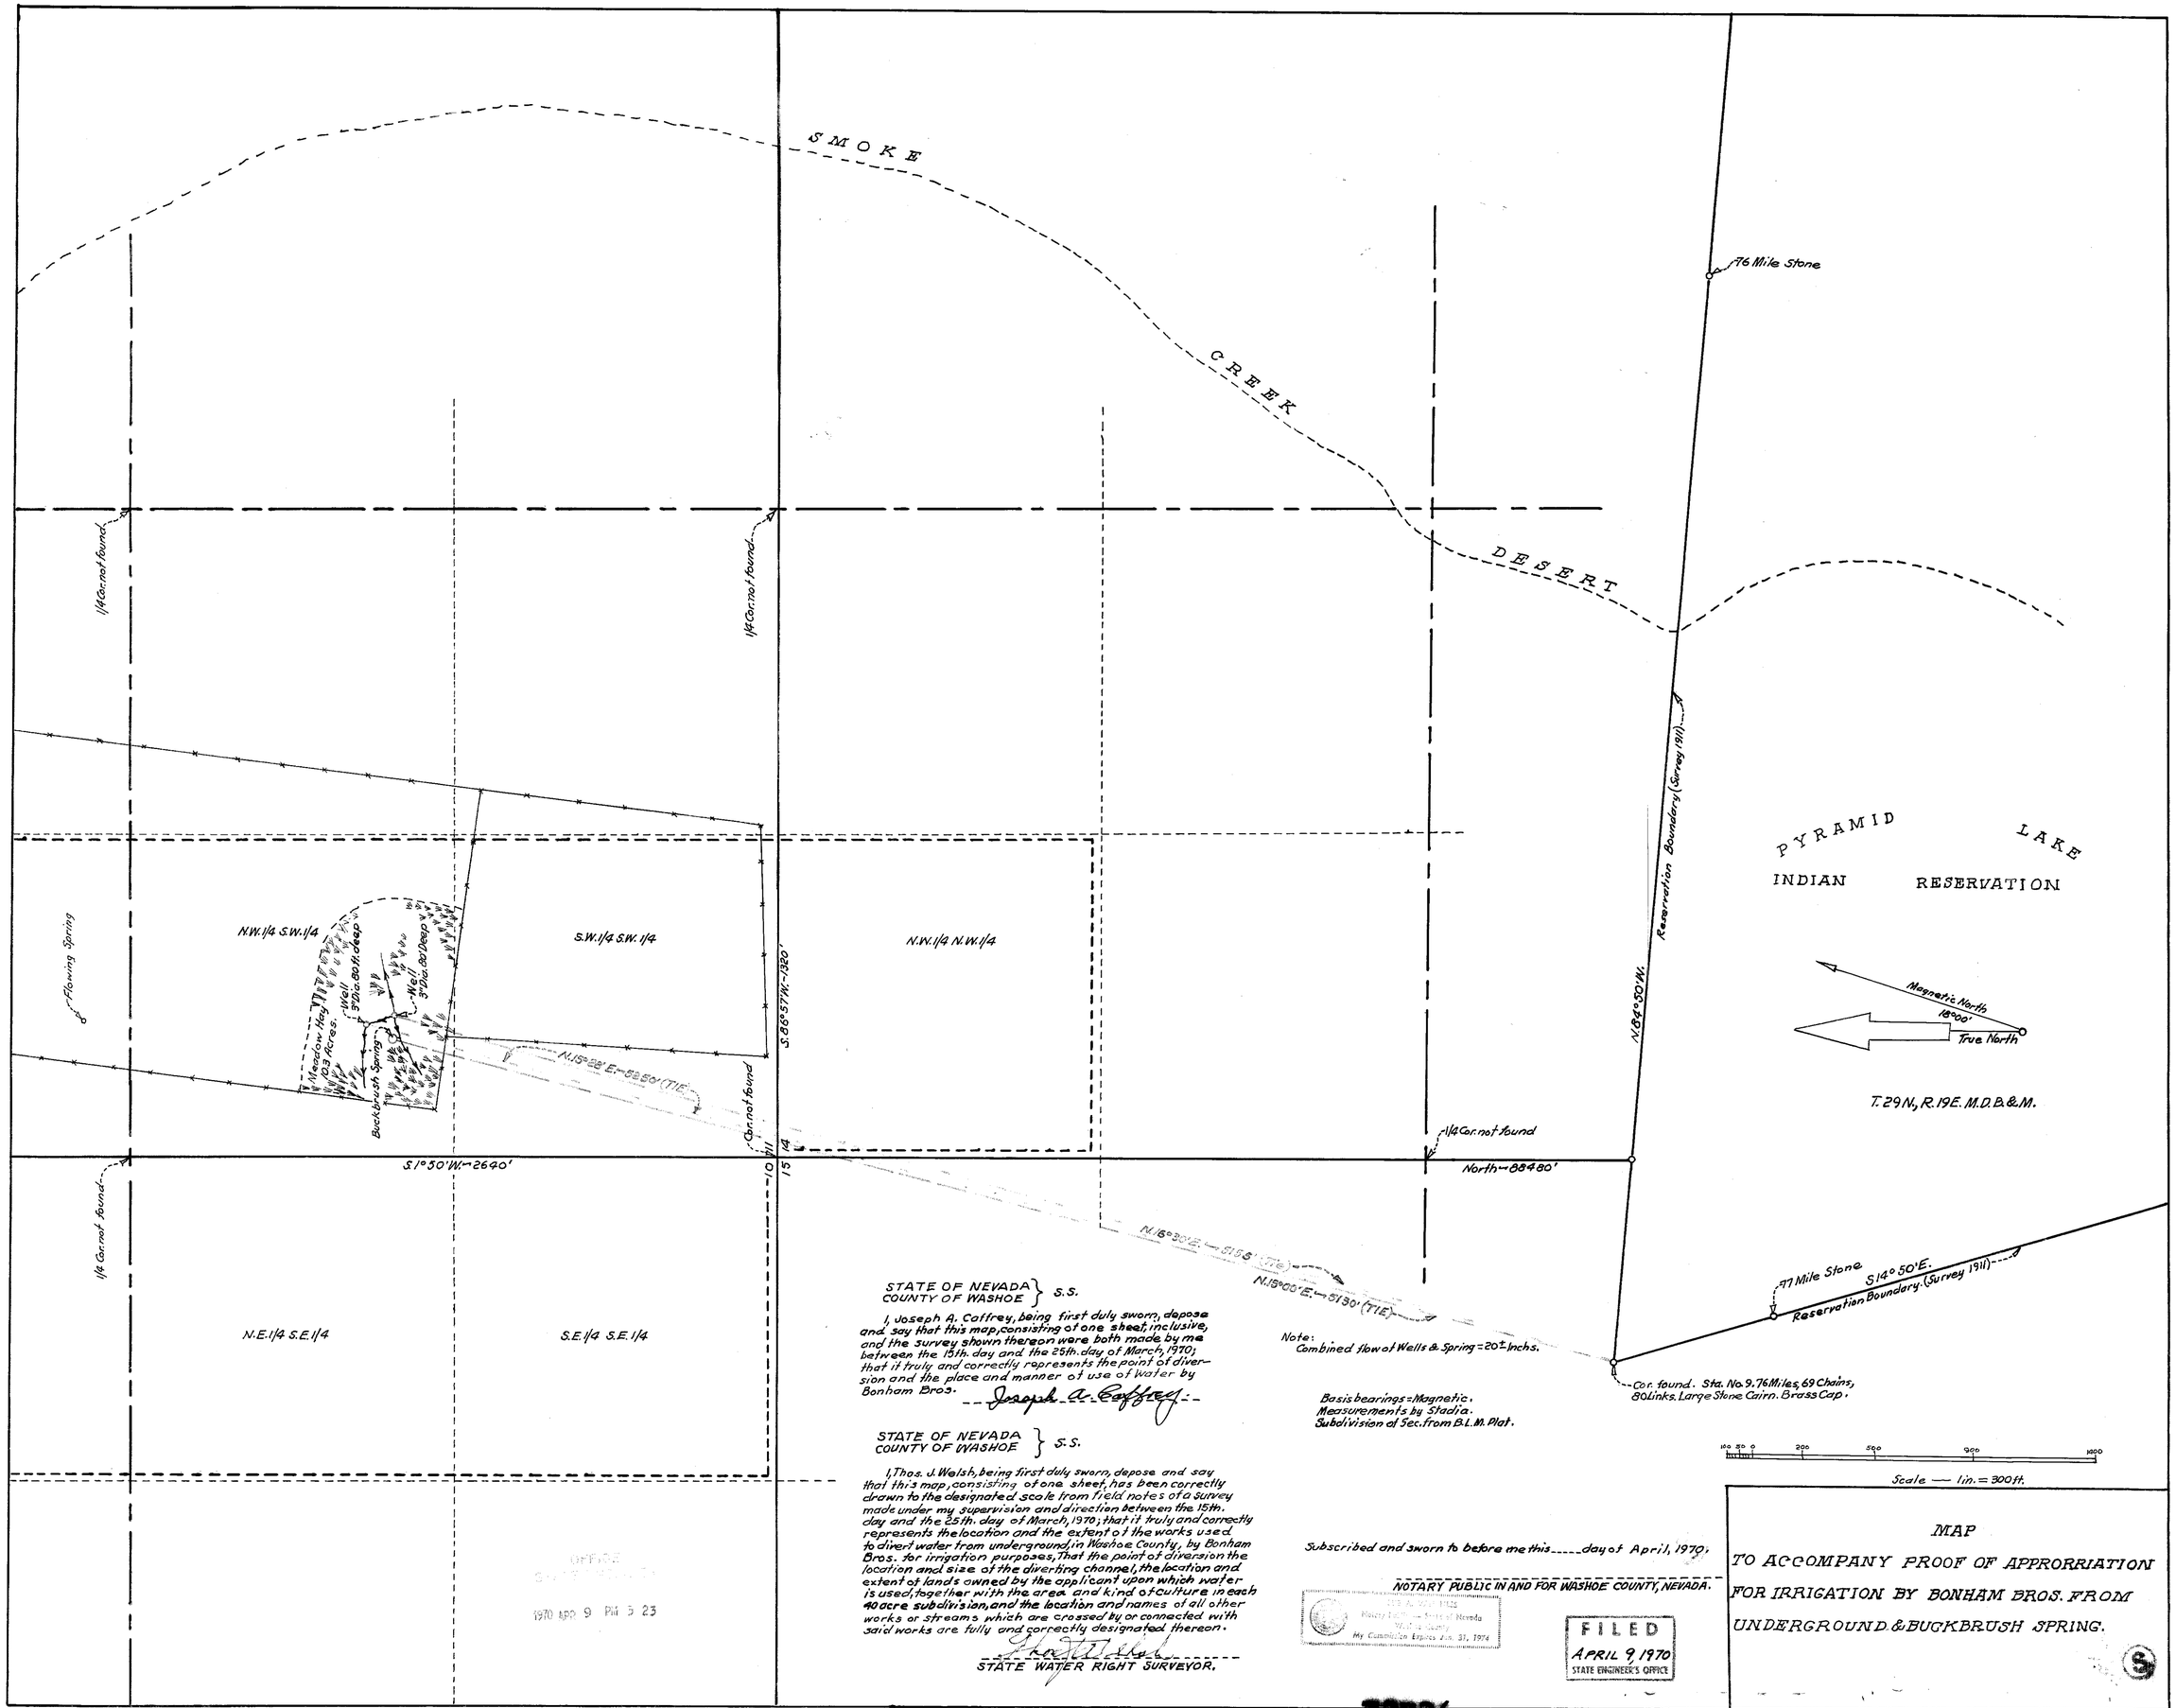

STATE OF NEVADA } S.S.
COUNTY OF WASHOE }

I, Joseph A. Caffrey, being first duly sworn, depose and say that this map, consisting of one sheet, inclusive, and the survey shown thereon were both made by me between the 15th. day and the 25th. day of March, 1970; that it truly and correctly represents the point of diversion and the place and manner of use of water by Bonham Bros. Joseph A. Caffrey

STATE OF NEVADA } S.S.
COUNTY OF WASHOE }

I, Thos. J. Welsh, being first duly sworn, depose and say that this map, consisting of one sheet, has been correctly drawn to the designated scale from field notes of a survey made under my supervision and direction between the 15th. day and the 25th. day of March, 1970; that it truly and correctly represents the location and the extent of the works used to divert water from underground, in Washoe County, by Bonham Bros. for irrigation purposes, That the point of diversion the location and size of the diverting channel, the location and extent of lands owned by the applicant upon which water is used, together with the area and kind of culture in each 40 acre subdivision, and the location and names of all other works or streams which are crossed by or connected with said works are fully and correctly designated thereon.

Thos. J. Welsh
STATE WATER RIGHT SURVEYOR.

Note:
Combined flow of Wells & Spring = 20± Inchs.

Basis bearings = Magnetic.
Measurements by Stadia.
Subdivision of Sec. from B.L.M. Plat.

Subscribed and sworn to before me this ____ day of April, 1970.

NOTARY PUBLIC IN AND FOR WASHOE COUNTY, NEVADA.

Notary Public — State of Nevada
Washoe County
My Commission Expires Jan. 31, 1974

FILED
APRIL 9, 1970
STATE ENGINEER'S OFFICE

OFFICE
STATE ENGINEER
1970 APR 9 PM 5 23

MAP
TO ACCOMPANY PROOF OF APPRORRIATION FOR IRRIGATION BY BONHAM BROS. FROM UNDERGROUND & BUCKBRUSH SPRING.

78600 72726 72555 02674 02673 — FILED UNDER