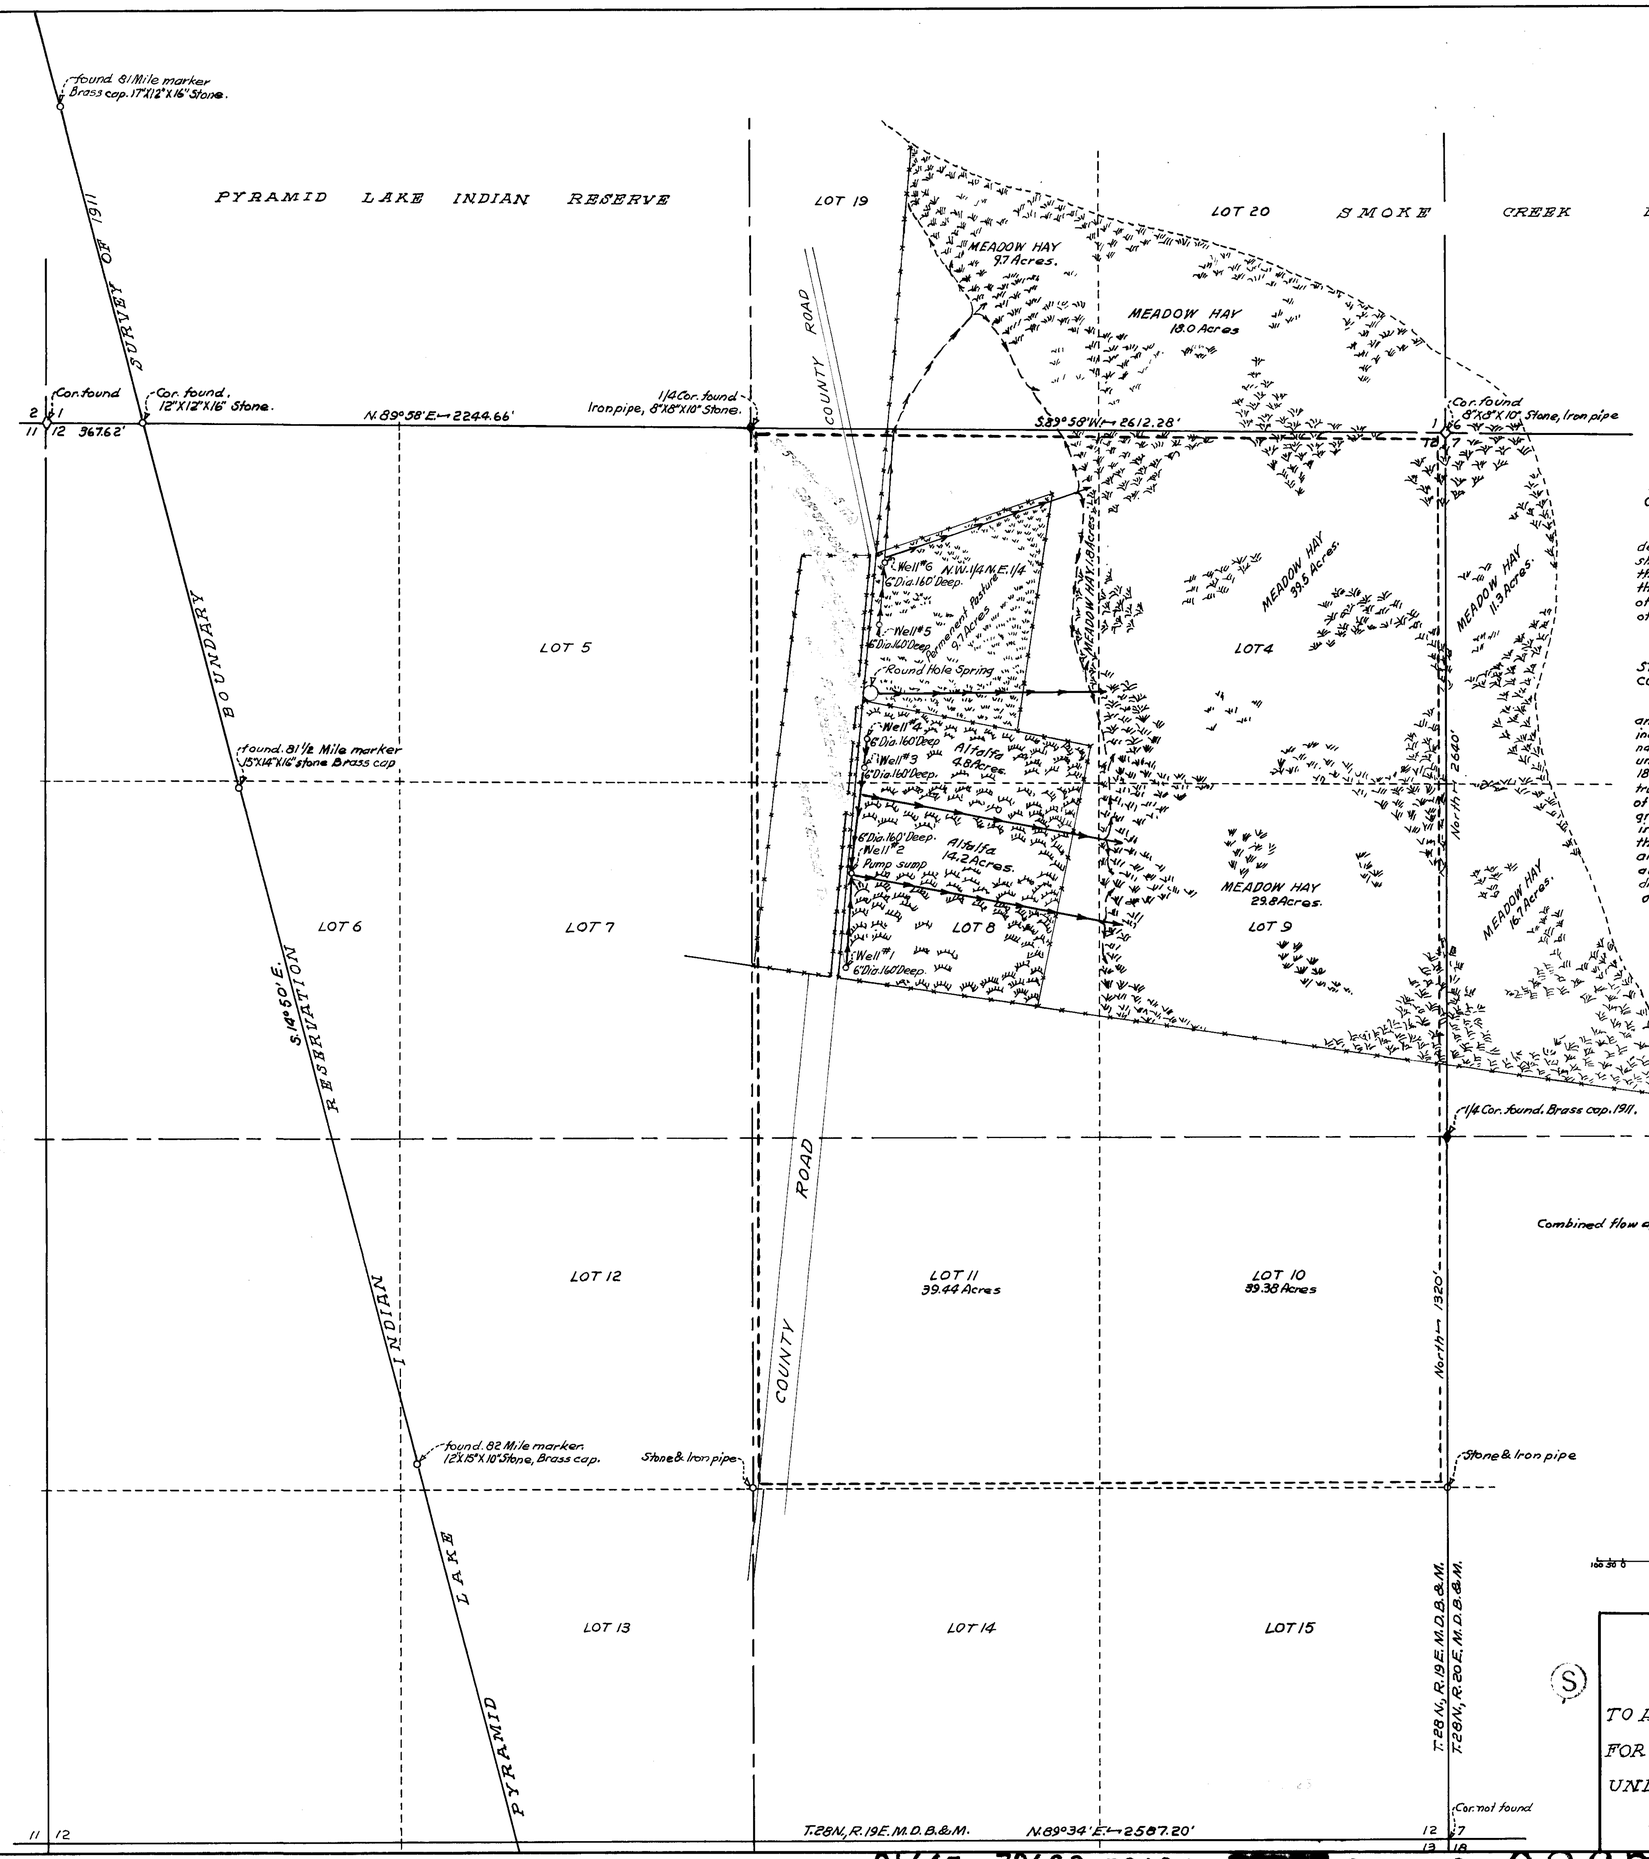

SEC.	SUBDIVISION	TOWNSHIP	RANGE	CULTIVATED ACREAGE	DESCRIPTION OF CULTURE	DATE OF FIRST CULTURE
1	LOT 19	28 N.	19 E.	9.7	Meadow Hay	
1	LOT 20	28 N.	19 E.	18.0	Meadow Hay	
7	N.W. 1/4 N.W. 1/4	28 N.	20 E.	11.3	Meadow Hay	
7	S.W. 1/4 N.W. 1/4	28 N.	20 E.	16.7	Meadow Hay	
12	LOT 4	28 N.	19 E.	39.5	Meadow Hay	
12	LOT 9	28 N.	19 E.	29.8	Meadow Hay	
12	N.W. 1/4 N.E. 1/4	28 N.	19 E.	1.8	Meadow Hay	
12	W.1/2 W.1/2 N.E. 1/4	28 N.	19 E.	9.7	Pasture	
12	W.1/2 N.E. 1/4	28 N.	19 E.	4.8	Alfalfa	
12	LOT 8	28 N.	19 E.	14.2	Alfalfa	
				1:5.5		

STATE OF NEVADA
COUNTY OF WASHOE } S.S.

I, Joseph A. Caffrey, being first duly sworn, depose and say that this map and the survey shown thereon were both made by me between the 18th. day and the 25th. day of March, 1970; that it truly and correctly represents the point of diversion and the place and manner of use of said waters.

Joseph A. Caffrey

STATE OF NEVADA
COUNTY OF WASHOE } S.S.

I, Thos. J. Welsh, being first duly sworn, depose and say that this map, consisting of one sheet inclusive, has been correctly drawn to the designated scale from field notes of a survey made under my supervision and direction between the 18th. day and the 25th. day of March, 1970; that it truly and correctly represents the location and extent of the works used to divert water from underground in Washoe County, by Bonham Bros. for irrigation purposes. That the points of diversion, the location and size of the diverting channel and all other works which cross or connect with the works, and the boundary of all lands, showing by 40 acre subdivisions the areas irrigated, are fully and correctly designated thereon.

Thos. J. Welsh
STATE WATER RIGHT SURVEYOR

Subscribed and sworn to before me this _____ day of _____ 1970.

NOTARY PUBLIC IN AND FOR WASHOE COUNTY, NEV.

BASIS OF BEARINGS – B.L.M. PLAT.
SUBDIVISION Sec. 1 & 12 – BLM. PLAT.
DISTANCE BY STADIA.
ANGLES BY DEFLECTION.
AREAS BY PLANIMETER.

FILED
APRIL 9, 1970
STATE ENGINEER'S OFFICE

100 30 0 200 500 900 1500

SCALE — 1 in = 300 ft.

MAP
TO ACCOMPANY PROOF OF APPRORIATION
FOR IRRIGATION BY BONHAM BROS. FROM
UNDERGROUND & ROUND HOLE SPRING

04665 78602 78601 [redacted] 72556 02676 02675 — FILED UNDER