Cultural Map Tabulation

Section	Subdivision	Town-Ship	Range	Cultivated acreage	Discription of Culture	Date of first Culture
11	SW¼ NW¼	9 N	63 E	7.0	Harvested (Meadow Hay)	
10	SE¼ NE¼	9 N	63 E	6.5	Harvested (Meadow Hay)	
10	NE¼ NE¼	9 N	63 E	19.5	Harvest (Meadow Hay)	
10	NW¼ NE¼	9 N	63 E	19.0	Harvest (Meadow Hay)	
3	SW¼ SE¼	9 N	63 E	2.0	Harvest (Meadow Hay)	
3	SE¼ SW¼	9 N	63 E	6.0	Harvest (Meadow Hay)	
11	NE¼ SE¼	9 N	63 E	9.5	Harvest (Meadow Hay)	
11	SE¼ SE¼	9 N	63 E	10.3	Harvest (Meadow Hay)	
		Total	Area	79.8		

TRUE NORTH
Established by observation on the sun

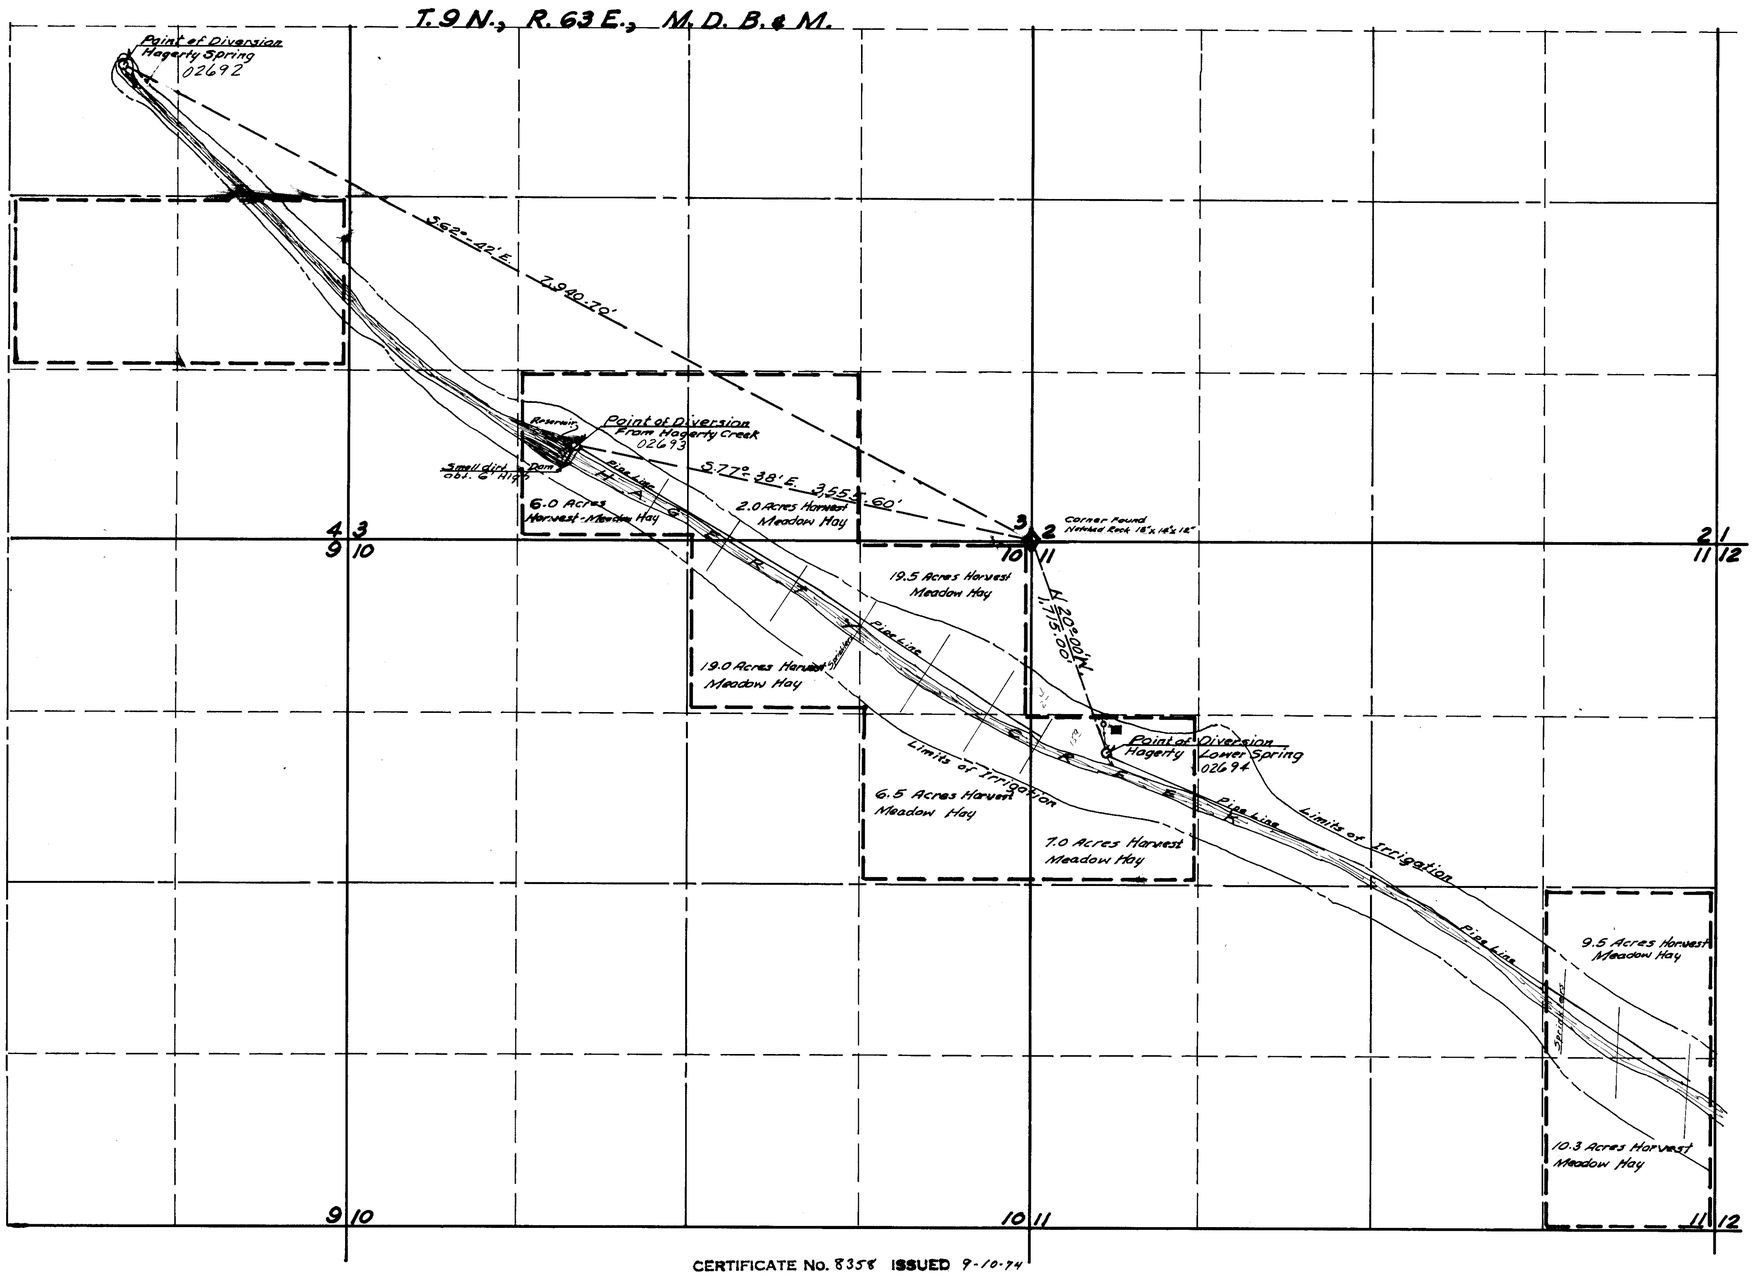

State of Nevada }
County of Lincoln } SS.

I, Reginald G. Lee, being first duly sworn, depose and say that this map, consisting of One Sheet, has been correctly drawn to the designated scale from a set of field notes of a survey made by me, between the twelveth day of November, and the eighteenth day of November, 1969, that it truly and correctly represents the proposed location and extent of the works used to divert water from Hagerty Springs and Creek in Lincoln County, by Keith Whipple of the Murry Whipple Ranch for irrigation purposes. That all other works or streams which are crossed by or connected with said works, and the boundary, area and kind of culture of the lands irrigated, are correctly shown and designated thereon.

Reginald G. Lee
State Water Right Surveyor

Subscribed and Sworn to before me
this 23rd day of November, 1970

County Recorder, Lincoln County, Nevada

0 600 1200 1800 2400 3000
Scale 1"=600'

CERTIFICATE No. 8358 ISSUED 9-10-74
CERTIFICATE No. 8359 ISSUED 9-10-74
27814 CERTIFICATE No. 7654 ISSUED 12/2/81

MAP

TO ACCOMPANY PROOF OF APPROPRIATION FOR IRRIGATION BY MURRY WHIPPLE RANCH FROM HAGETY CREEK & SPRINGS

25411 25322 27814 02694 02693 02692