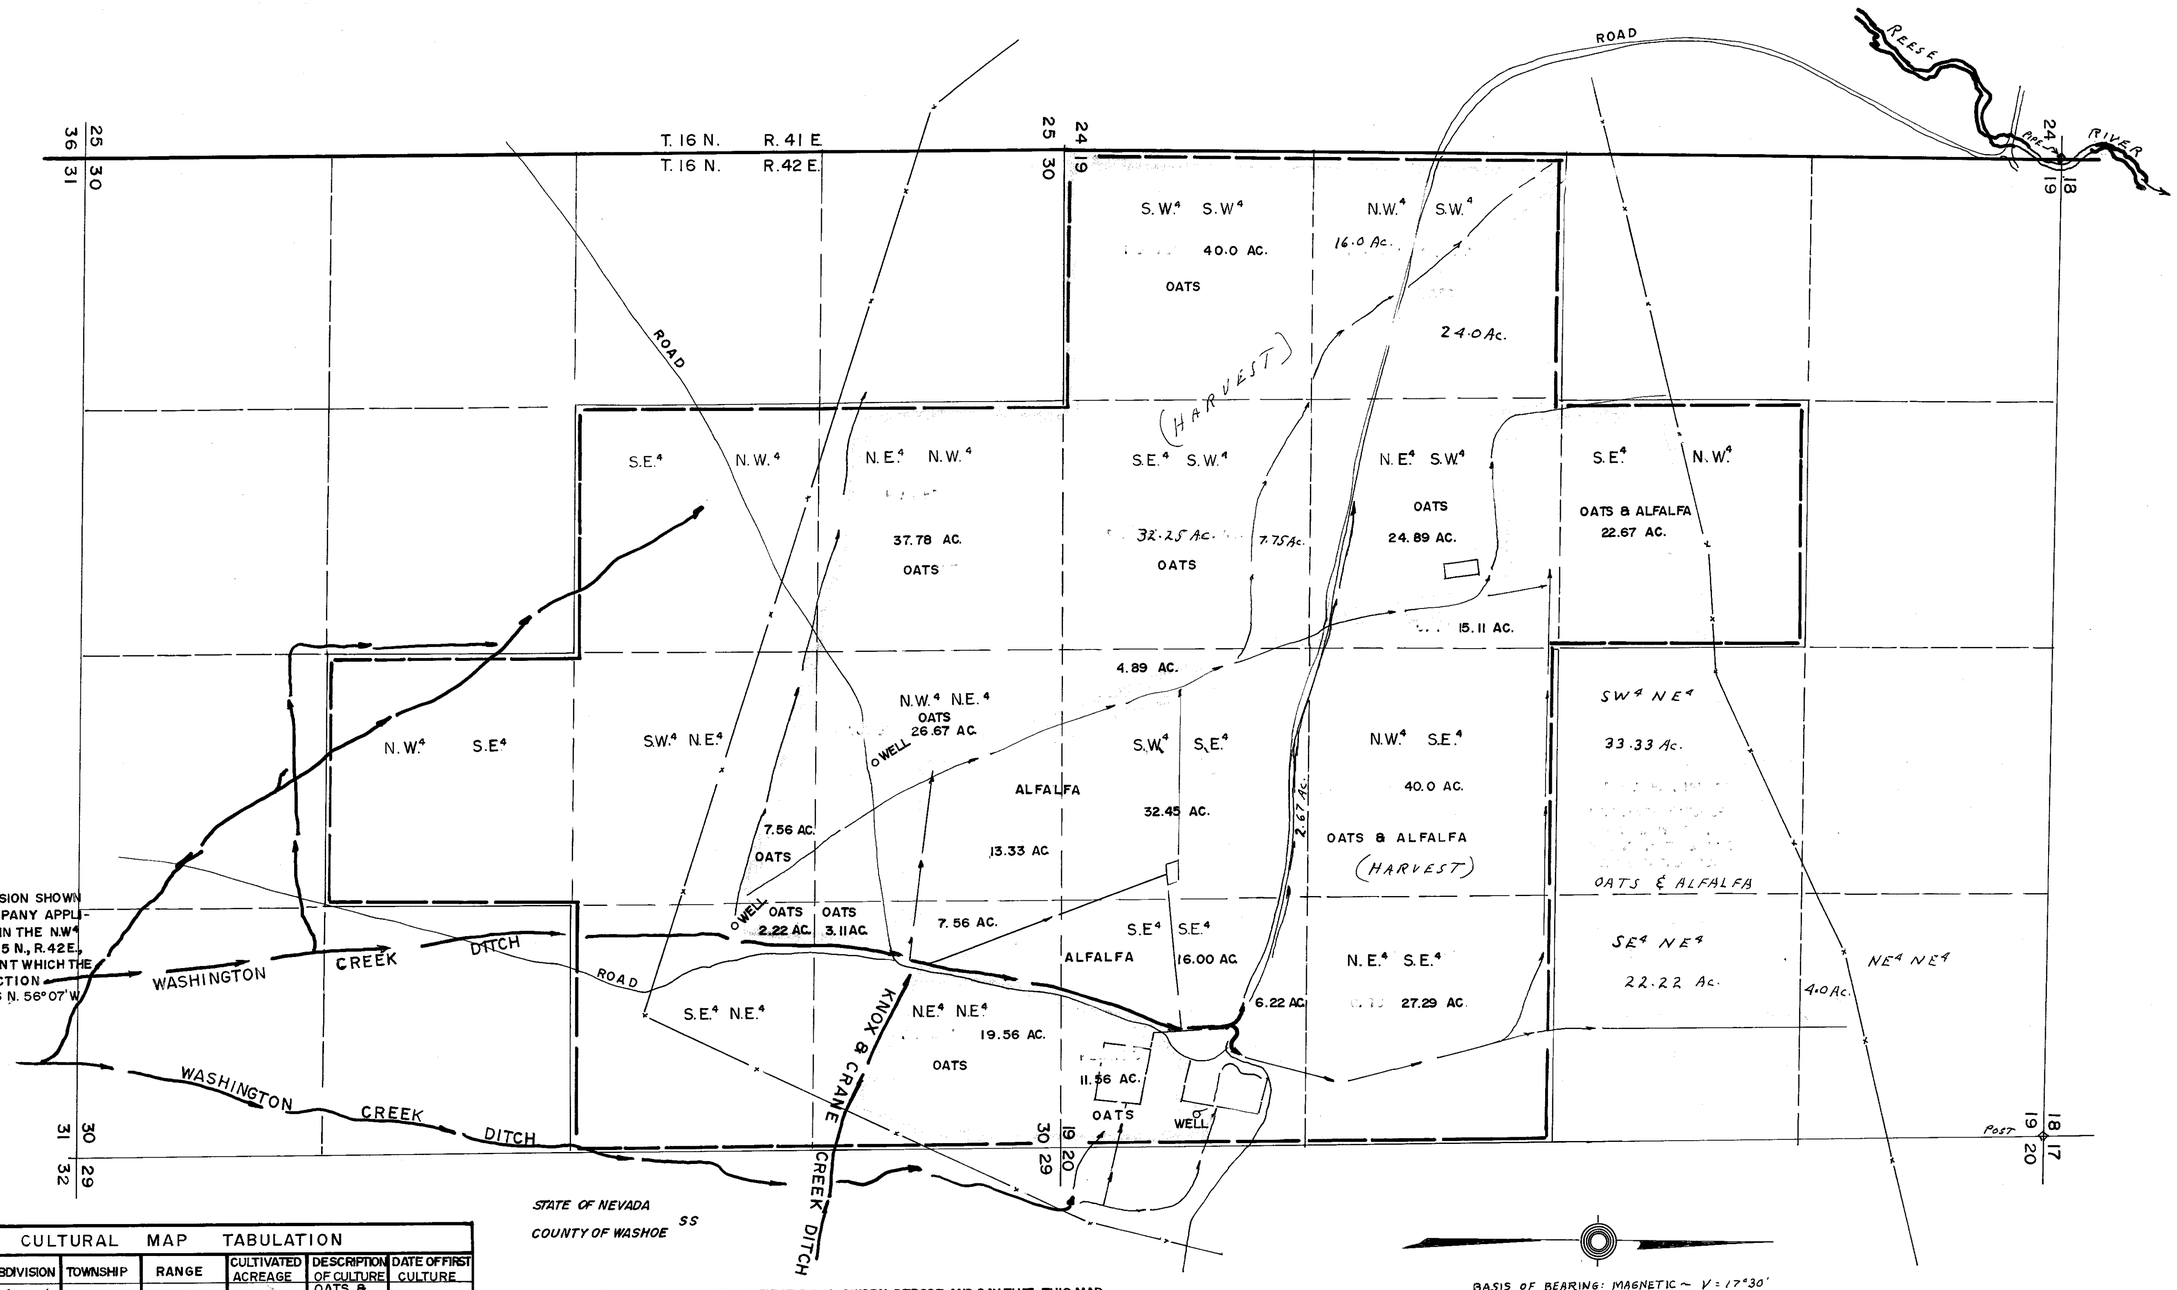

POINT OF DIVERSION SHOWN ON MAP TO ACCOMPANY APPLICATION NO. 13392 IN THE N.W.4 N.E.4 SECTION 21, T.15 N., R.42E., M.D.B.&M. AT A POINT WHICH THE N.W. CORNER OF SECTION 17, T.15 N., R.42 E. BEARS N. 56°07' W. 9,720 FT.

CULTURAL MAP TABULATION

SECTION	SUBDIVISION	TOWNSHIP	RANGE	CULTIVATED ACREAGE	DESCRIPTION OF CULTURE	DATE OF FIRST CULTURE
19	SE4 NW4	16 N.	42 E.	22.67	OATS & ALFALFA	
"	NW4 SW4	"	"	24.00	OATS	
"	NE4 SW4	"	"	15.11	OATS & ALFALFA	
"	"	"	"	24.89	OATS	
"	NW4 SE4	"	"	40.00	OATS & ALF	
"	NE4 SE4	"	"	27.29	"	
"	SW4 SW4	"	"	40.00	OATS	
"	SE4 SW4	"	"	7.75	OATS	
"	SW4 SE4	"	"	4.89	OATS	
"	"	"	"	2.67	OATS & ALFALFA	
"	"	"	"	32.45	ALFALFA	
"	SE4 SE4	"	"	16.00	"	
"	"	"	"	6.22	OATS & ALFALFA	
"	"	"	"	11.56	OATS	
30	NE4 NW4	"	"	37.78	"	
"	NW4 NE4	"	"	26.67	"	
"	"	"	"	13.33	ALFALFA	
"	NE4 NE4	"	"	7.56	"	
"	"	"	"	22.67	OATS	
"	SW4 NE4	"	"	7.56	"	
"	SE4 NE4	"	"	2.22	"	
19	NE4 NE4	"	"	4.00	OATS & ALF	
"	SW4 NE4	"	"	33.33	"	
"	SE4 NE4	"	"	22.22	"	
"	NW4 SW4	"	"	16.00	OATS	
"	SE4 SW4	"	"	32.25	"	
			TOTAL	501.09		

I, E. P. OSGOOD, BEING FIRST DULY SWORN DEPOSE AND SAY THAT THIS MAP, CONSISTING OF 1 SHEET, HAS BEEN CORRECTLY DRAWN TO THE DESIGNATED SCALE FROM FIELD NOTES OF A SURVEY MADE BY ME ON THE 10TH DAY OF FEBRUARY, 1971 THAT IT TRULY AND CORRECTLY REPRESENTS THE LOCATION AND EXTENT OF THE WORKS USED TO DIVERT WATER FROM WASHINGTON CREEK IN LANDER COUNTY BY BARTLEY & LILLY E. O'TOOLE FOR IRRIGATION PURPOSES.

THAT THE POINT OF DIVERSION, THE LOCATION, SIZE OF DIVERTING CHANNEL, LOCATION AND DESCRIPTION OF ALL MEASURING DEVICES THE LOCATION AND EXTENT OF LANDS OWNED OR CONTROLLED BY THE APPLICANT UPON WHICH WATER IS USED, TOGETHER WITH THE AREA AND KIND OF CULTURE IN EACH 40 ACRE SUBDIVISION AND THE LOCATION AND NAMES OF ALL OTHER WORKS OR STREAMS WHICH ARE CROSSED BY OR CONNECTED WITH SAID WORKS ARE FULLY AND CORRECTLY DESIGNATED THEREON.

E. P. Osgood Jr.
E. P. OSGOOD, JR., ST. WTR. RT. SUR. NO. 294

SUBSCRIBED AND SWORN BEFORE ME THIS 5TH DAY OF APRIL, 1971.

James R. Underwood
NOTARY PUBLIC

JAMES R. UNDERWOOD
Notary Public — State of Nevada
Washoe County
My Commission Expires April 19, 1972

NOTARY PUBLIC IN AND FOR WASHOE COUNTY, NEVADA
MY COMMISSION EXPIRES: 4-17-72

SCALE: 1" = 440'

0 500 1000 1500 2000 2500

02710, 11, 12

MAP TO ACCOMPANY
PROOF OF APPROPRIATION
OF WATER FOR IRRIGATION BY:
BARTLEY O'TOOLE & LILLY E. O'TOOLE
FROM WASHINGTON CREEK, KNOX CREEK & CRANE CREEK
LANDER COUNTY NEVADA

FEB 1971 E. P. OSGOOD, JR. ST. WTR. RT. SUR 294

86128 86126 85781 02712 02711 02710 SHEET 1 OF 2

CULTURAL MAP TABULATION						
SECTION	SUB'N	TOWNSHIP	RANGE	CULTURAL ACRES	DESCRIPTION OF CULTURE	DATE
16	SW4 SW4	15 N.	42 E.	2.00	MEADOW PASTURE	
17	SE4 SE4	"	"	10.00	"	
"	SW4 SE4	"	"	7.00	"	
"	NW4 SE4	"	"	23.00	"	
"	NE4 SW4	"	"	2.00	"	
"	SE4 NW4	"	"	5.00	"	
	TOTAL:			49.00		

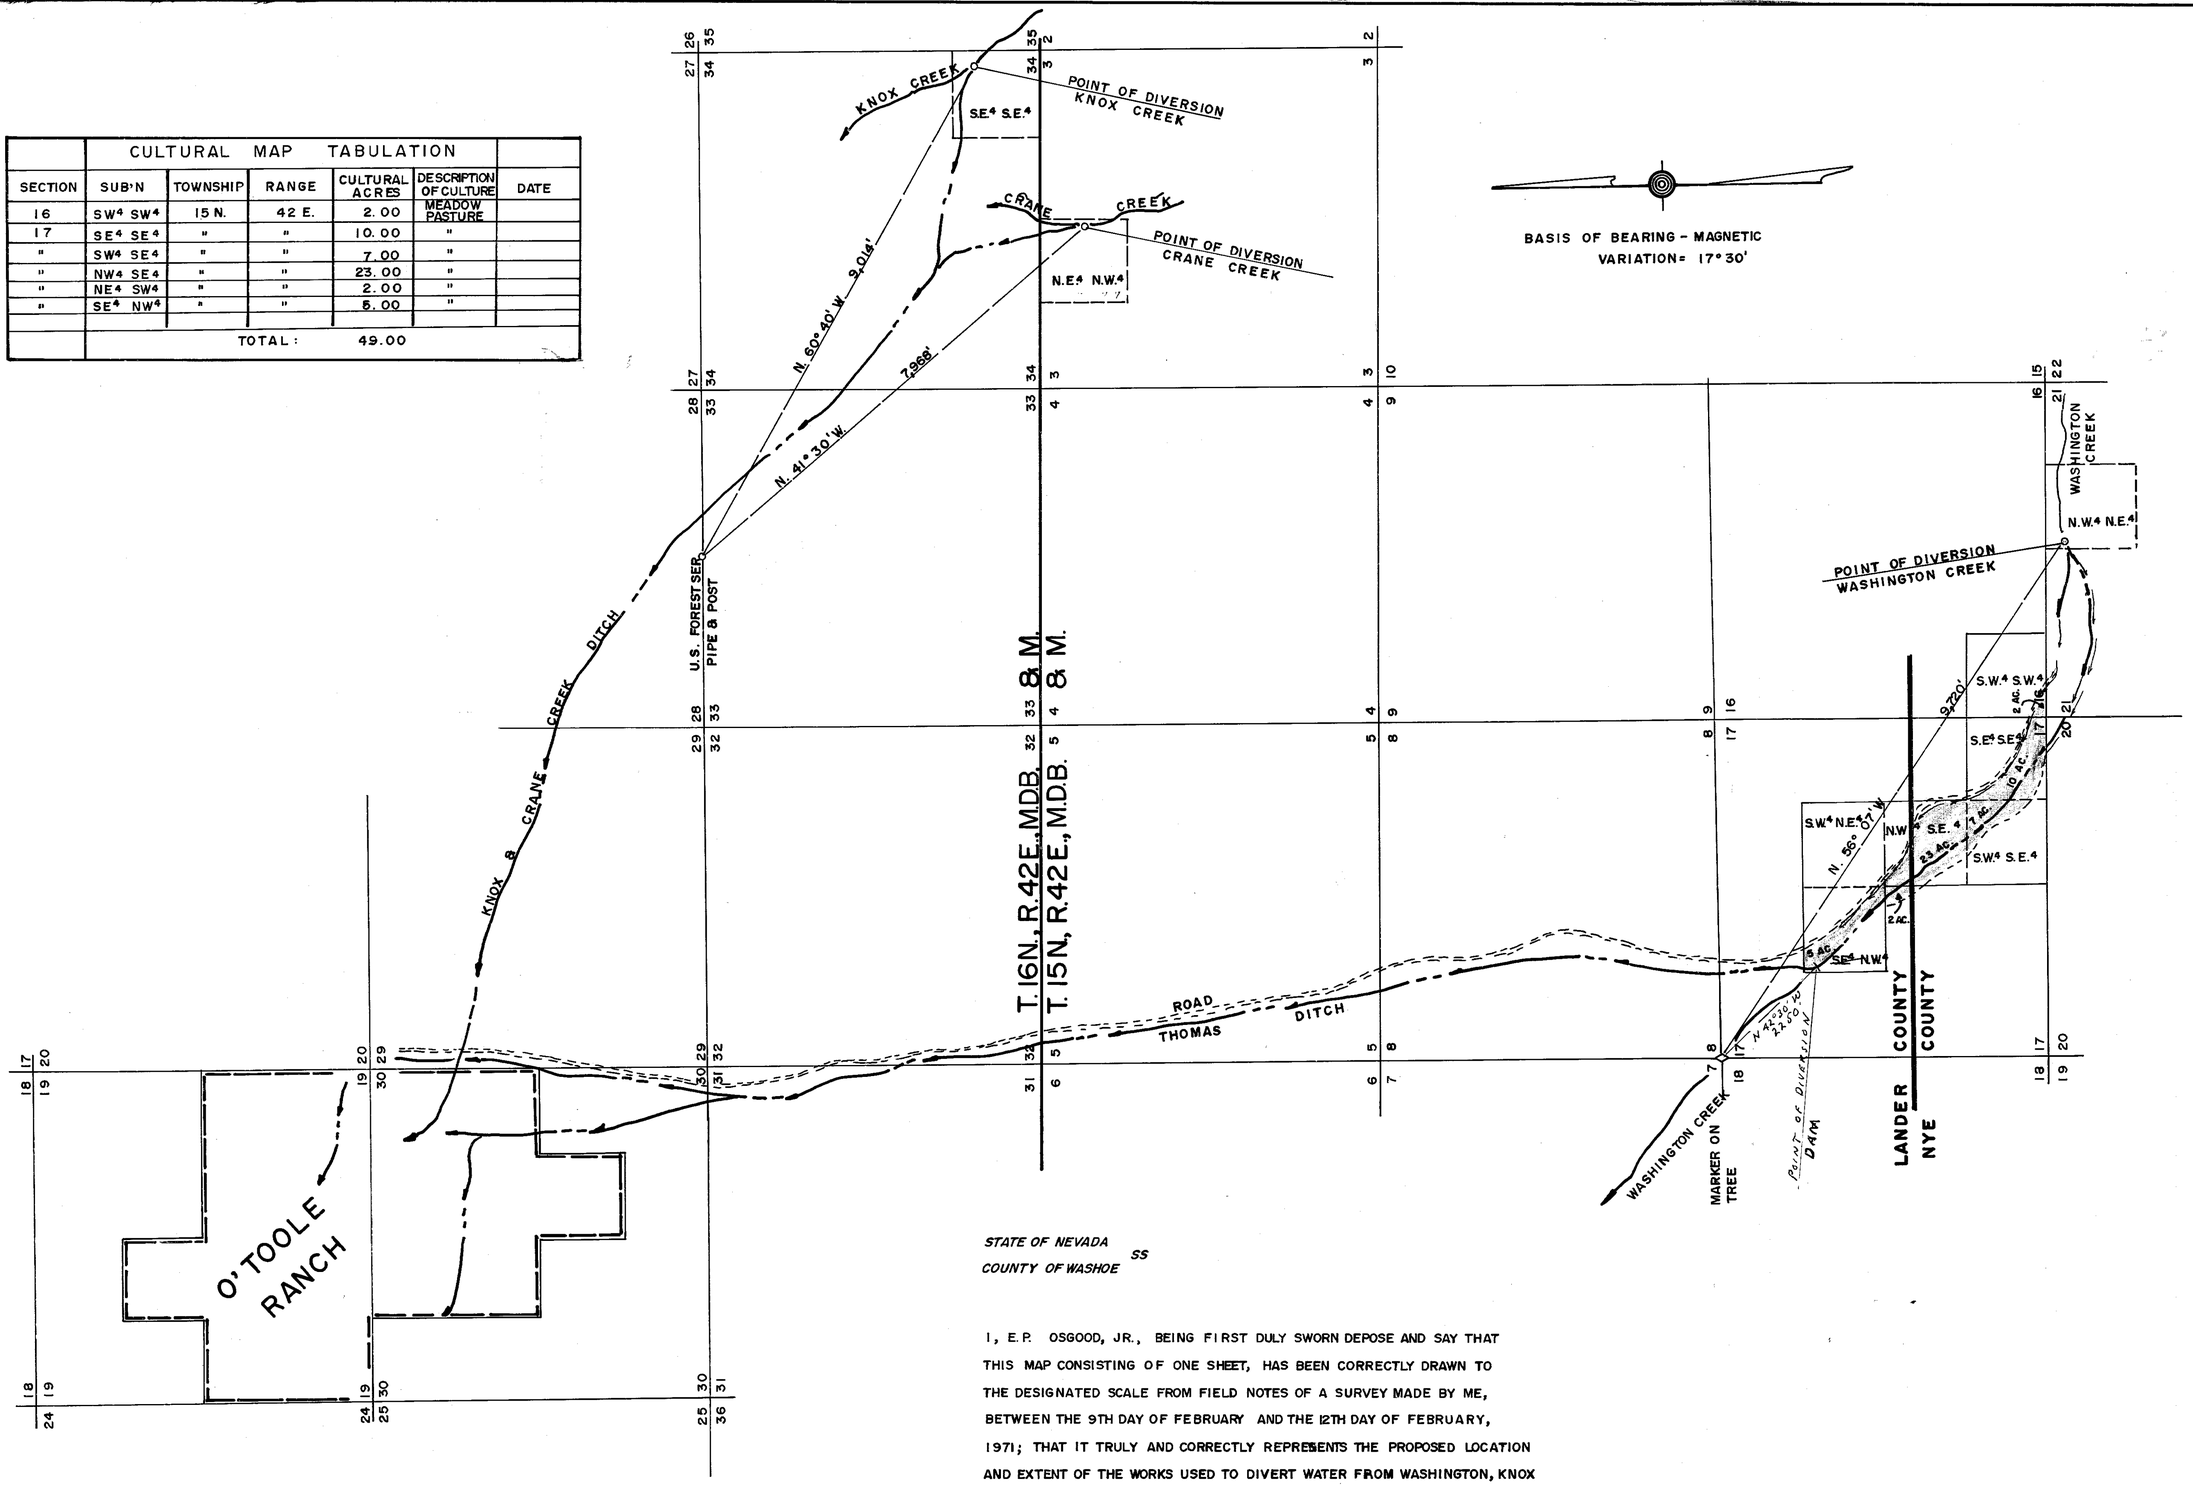

STATE OF NEVADA
COUNTY OF WASHOE SS

I, E.P. OSGOOD, JR., BEING FIRST DULY SWORN DEPOSE AND SAY THAT THIS MAP CONSISTING OF ONE SHEET, HAS BEEN CORRECTLY DRAWN TO THE DESIGNATED SCALE FROM FIELD NOTES OF A SURVEY MADE BY ME, BETWEEN THE 9TH DAY OF FEBRUARY AND THE 12TH DAY OF FEBRUARY, 1971; THAT IT TRULY AND CORRECTLY REPRESENTS THE PROPOSED LOCATION AND EXTENT OF THE WORKS USED TO DIVERT WATER FROM WASHINGTON, KNOX & CRANE CREEKS IN LANDER & NYE COUNTIES BY BARTLEY & LILLY O'TOOLE FOR IRRIGATION PURPOSES. THAT ALL OTHER WORKS OR STREAMS WHICH ARE CROSSED BY OR CONNECTED WITH SAID WORKS, AND THE BOUNDARY, AREA AND KIND OF CULTURE OF LANDS IRRIGATED, ARE CORRECTLY SHOWN AND DESIGNATED HEREON.

E.P. Osgood Jr.
E.P. OSGOOD, JR., ST. WTR. RT. SUR. NO. 294

SUBSCRIBED AND SWORN TO BEFORE ME THIS 29TH DAY OF JUNE, 1971
NOTARY PUBLIC IN AND FOR WASHOE COUNTY, NEVADA

James R. Underwood
NOTARY PUBLIC

MY COMMISSION EXPIRES: 4-17-72

JAMES R. UNDERWOOD
Notary Public — State of Nevada
Washoe County
My Commission Expires April 17, 1972

SCALE: 4" = 1 MILE
0 1/4 1/2 3/4 1 MILE 1 1/4

02709

MAP TO ACCOMPANY
PROOF OF APPROPRIATION OF
WATER FOR IRRIGATION BY
BARTLEY & LILLY E. O'TOOLE
FROM WASHINGTON CREEK, KNOX CREEK, AND CRANE CREEK
LANDER & NYE COUNTIES NEVADA

FEB., 1971 E. P. OSGOOD, JR., ST. WTR. RT. SUR. 29

86128 86126 02709 SHEET 2 of 2