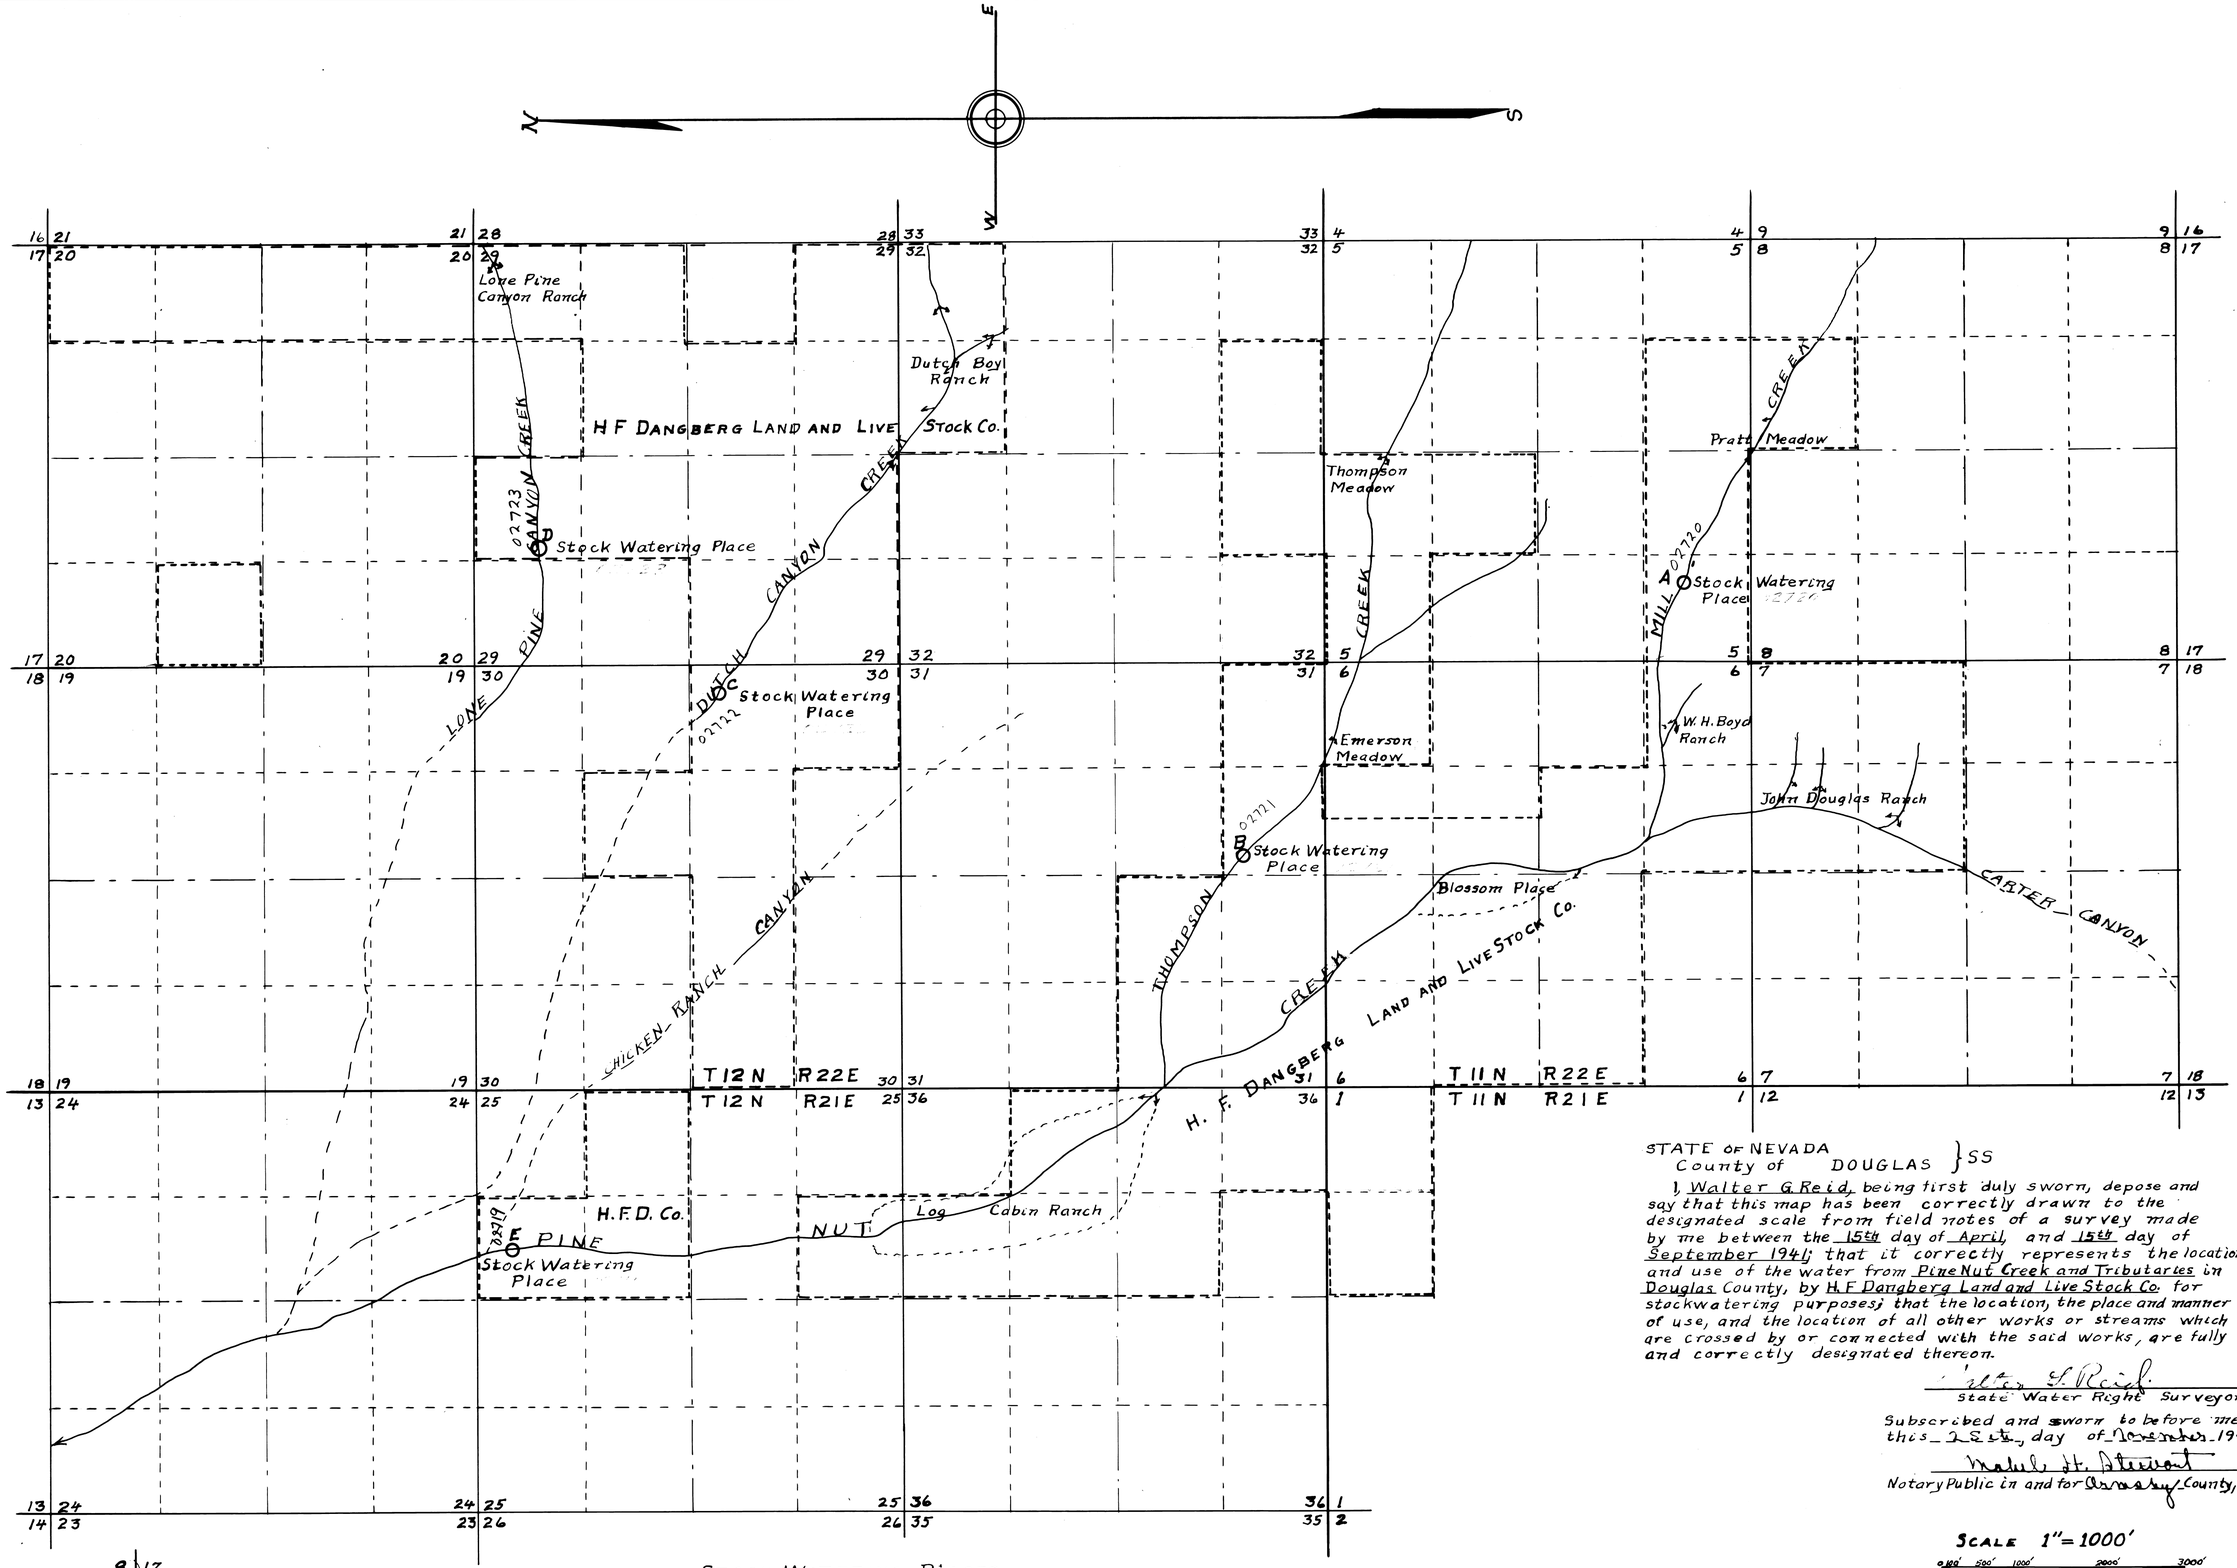

STATE OF NEVADA
County of DOUGLAS } SS

I, Walter G. Reid, being first duly sworn, depose and say that this map has been correctly drawn to the designated scale from field notes of a survey made by me between the 15th day of April, and 15th day of September 1941; that it correctly represents the location and use of the water from Pine Nut Creek and Tributaries in Douglas County, by H. F. Dangberg Land and Live Stock Co. for stockwatering purposes; that the location, the place and manner of use, and the location of all other works or streams which are crossed by or connected with the said works, are fully and correctly designated thereon.

Walter G. Reid
State Water Right Surveyor

Subscribed and sworn to before me this 28th day of November 1941

Mabel H. Stewart
Notary Public in and for Ormsby County, Nevada.

SCALE 1" = 1000'

0 500' 1000' 2000' 3000'

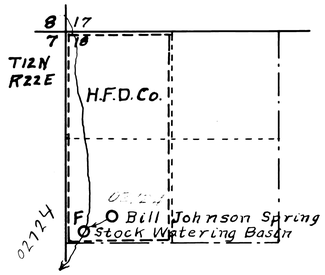

STOCK WATERING PLACES

A	Mill Creek	SW¼ of SW¼,	Sec. 5 - T11N, R22E.
B	Thompson Creek	SW¼ of SE¼,	Sec. 31 - T12N, R22E.
C	Dutch Canyon Creek	NE¼ of SE¼,	Sec. 30 - T12N, R22E.
D	Lone Pine Canyon Creek	NE¼ of NW¼,	Sec. 29 - T12N, R22E.
E	Pine Nut Creek	NW¼ of NE¼,	Sec. 25 - T12N, R21E.
F	Bill Johnson Spring	NW¼ of NE¼,	Sec 18 - T12N, R22E.

PROOF NO. 02719	CERTIFICATE NO. 468	ISSUED 3-30-76
PROOF NO. 02720	CERTIFICATE NO. 469	ISSUED 3-30-76
PROOF NO. 02721	CERTIFICATE NO. 470	ISSUED 3-30-76
PROOF NO. 02722	CERTIFICATE NO. 471	ISSUED 3-30-76
PROOF NO. 02723	CERTIFICATE NO. 472	ISSUED 3-30-76
PROOF NO. 02724	CERTIFICATE NO. 473	ISSUED 3-30-76

FILED
Dec. 8, 1971
STATE ENGINEER'S OFFICE

RECEIVED

MAP

TO ACCOMPANY PROOF OF APPROPRIATION FOR STOCKWATERING BY H.F. DANGBERG LAND AND LIVE STOCK CO. FROM PINE NUT CREEK AND TRIBUTARIES

02724, 02723, 02722, 02721, 02720, 02719 - File Under