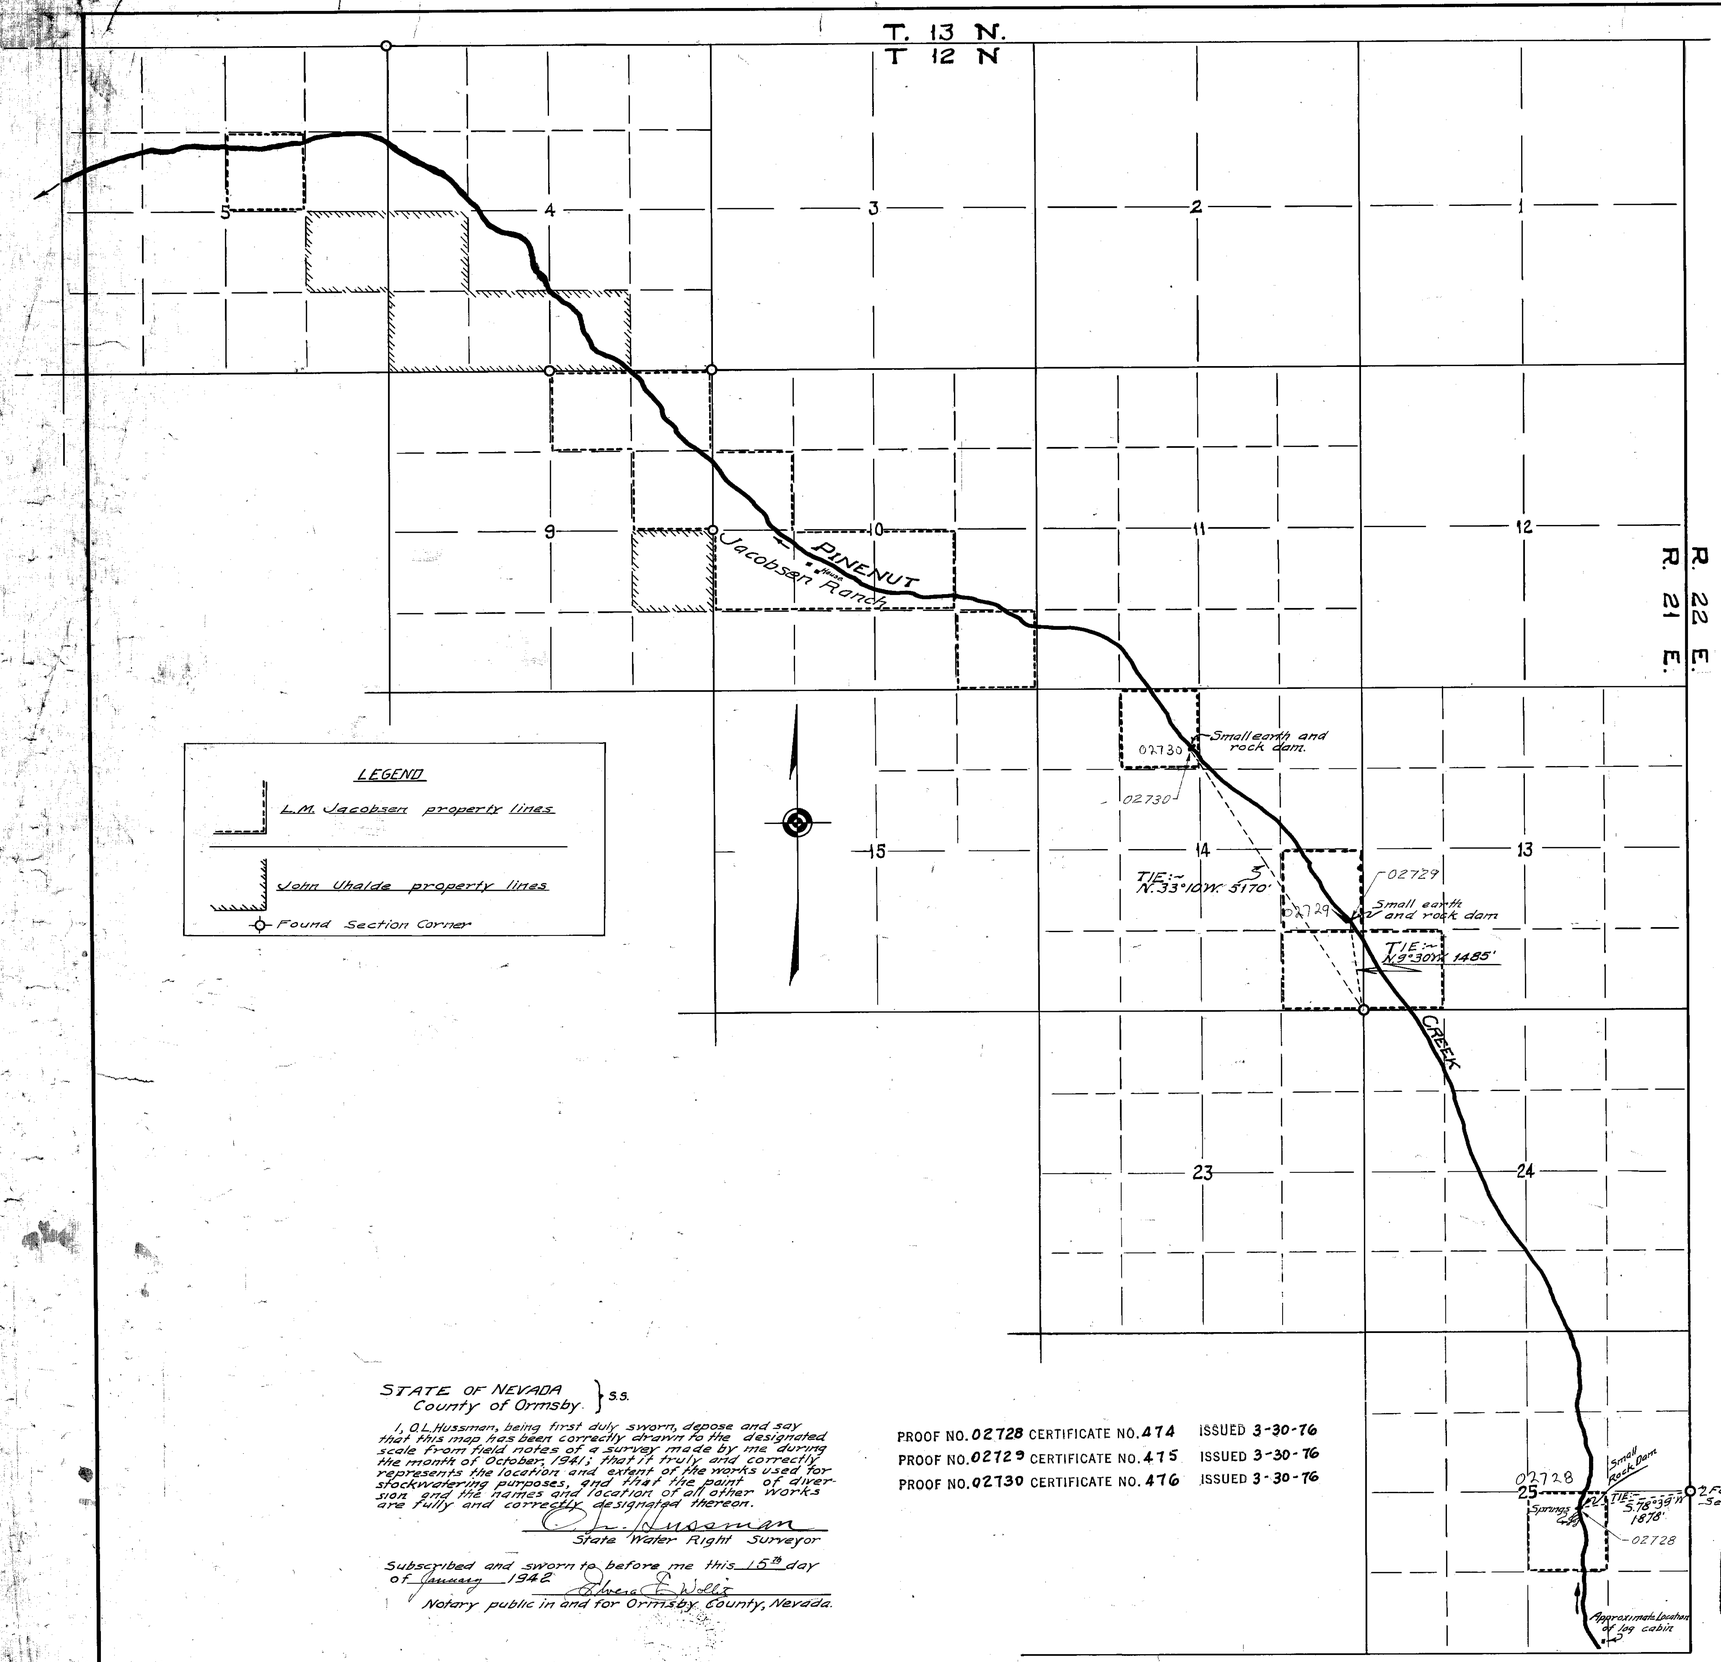

STATE OF NEVADA
County of Ormsby } S.S.

I, O.L. Hussman, being first duly sworn, depose and say that this map has been correctly drawn to the designated scale from field notes of a survey made by me during the month of October, 1941; that it truly and correctly represents the location and extent of the works used for stockwatering purposes, and that the point of diversion and the names and location of all other works are fully and correctly designated thereon.

O. L. Hussman
State Water Right Surveyor

Subscribed and sworn to before me this 15th day of January 1942.

Edwin E. Wells
Notary public in and for Ormsby County, Nevada.

PROOF NO. 02728 CERTIFICATE NO. 474 ISSUED 3-30-76
PROOF NO. 02729 CERTIFICATE NO. 475 ISSUED 3-30-76
PROOF NO. 02730 CERTIFICATE NO. 476 ISSUED 3-30-76

FILED
Feb. 14, 1972
STATE ENGINEER'S OFFICE

MAP
TO ACCOMPANY
PROOF OF APPROPRIATION
FOR
STOCK WATERING
BY
L.M. JACOBSEN
FROM
PINENUT CREEK
IN
DOUGLAS COUNTY

Scale:- 1 inch = 1200 feet

Surveys by O.L. Hussman Dec. 1941

02730, 02729, 02728 — FILE UNDER