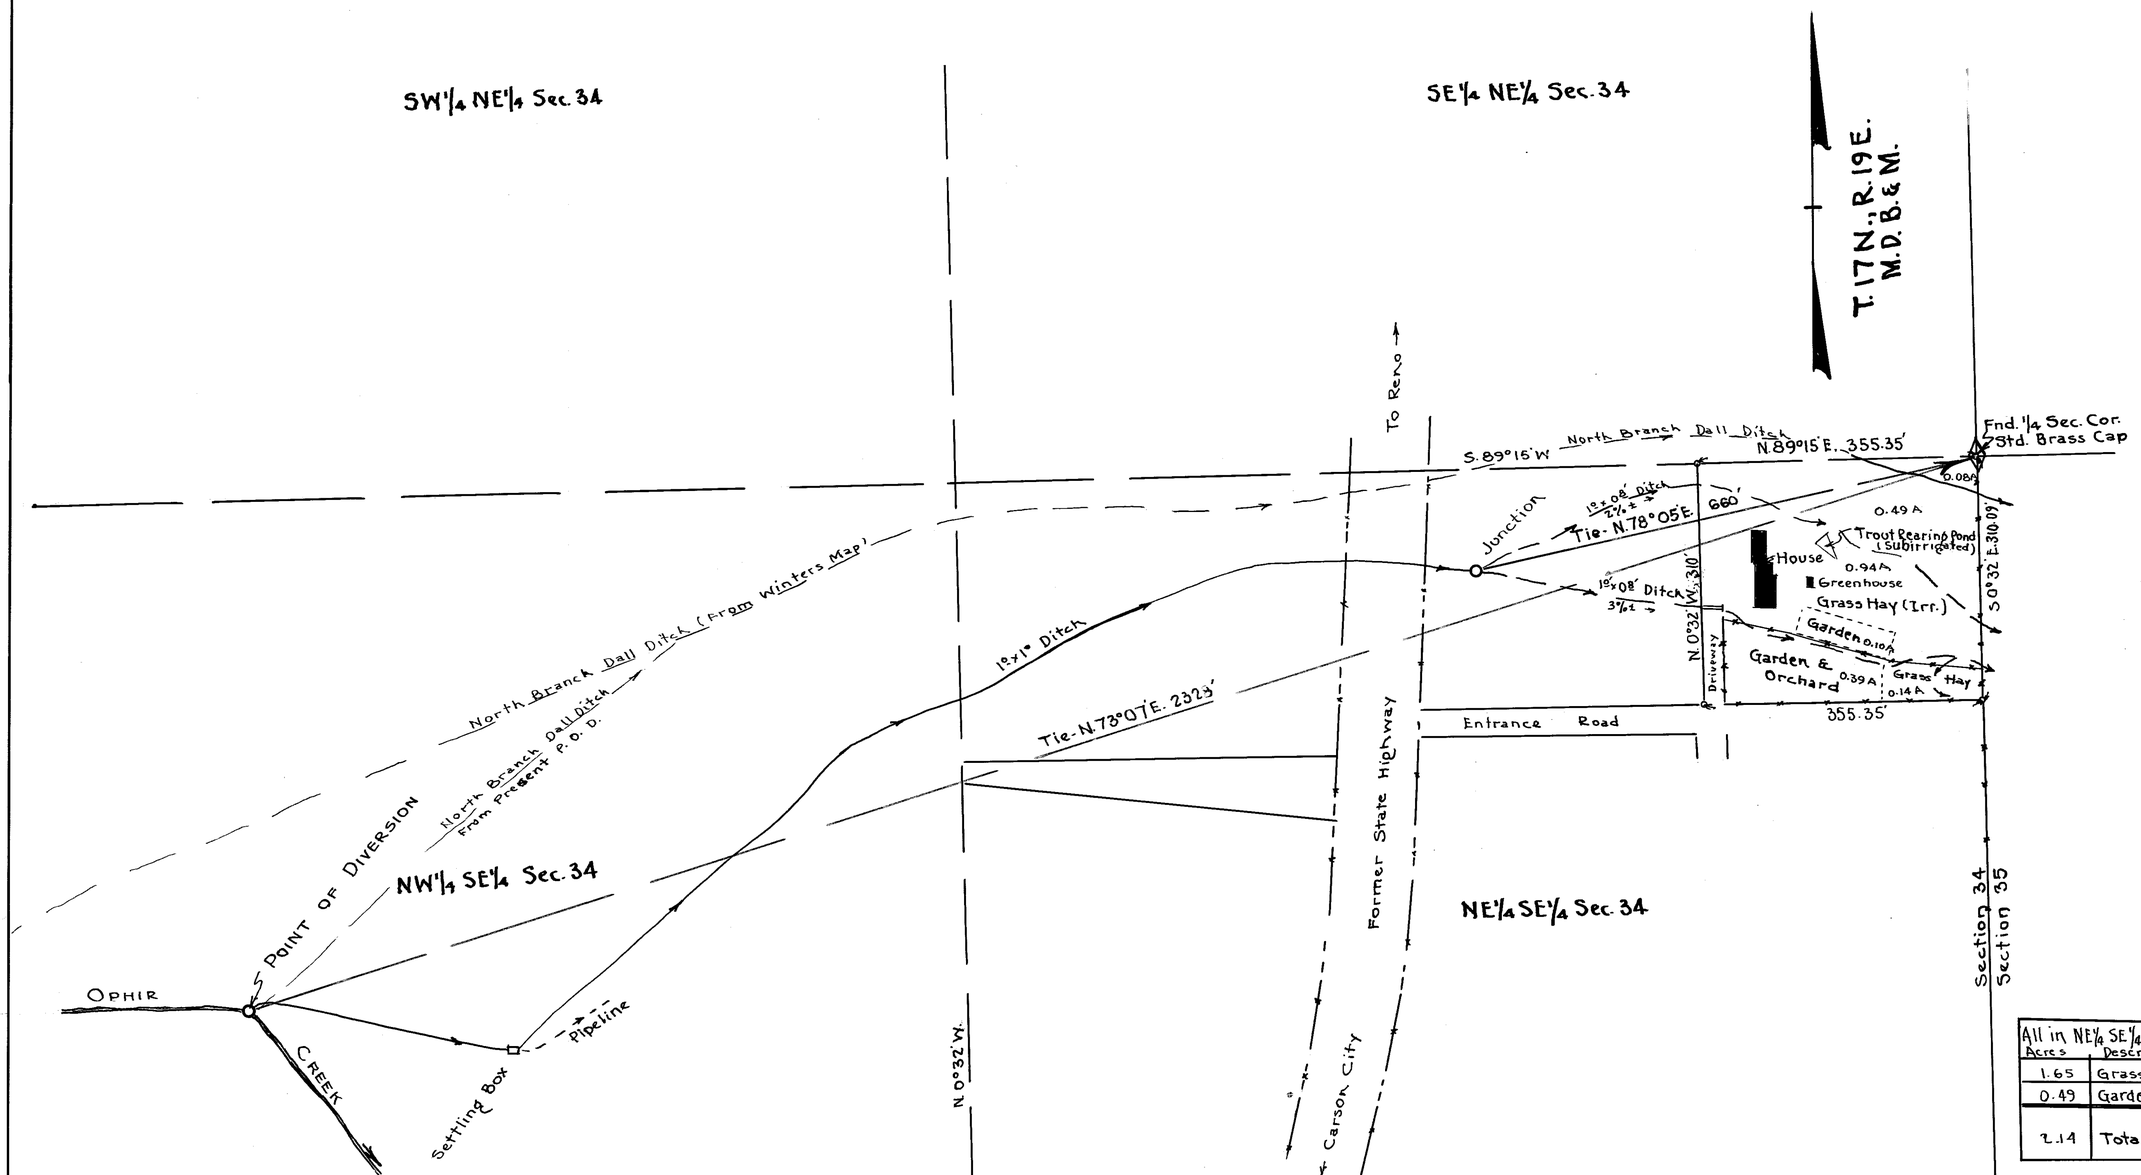

All in NE¼ SE¼ Sec. 34-T.17N., R.19E		
Acres	Descr. of Culture	Date
1.65	Grass Hay	
0.49	Garden & Orchard	
2.14	Total	

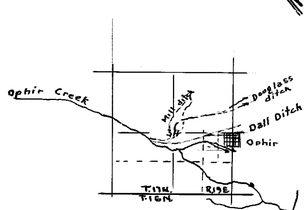

DETAIL FROM "MAP OF THEODORE WINTER'S SYSTEM OF IRRIGATING DITCHES FOR HIS LANDS" BK. "F". P. 280 "Liens & Misc." Aug. 31, 1889. Records of Washoe Co., Nevada.

Basis of Bearings B.L.M. Plat T.17N., R.19E.- Nov. 27, 1956.

State of Nevada
County of Carson City

I, John E. Curran, being first duly sworn, depose and say this map, consisting of 1 sheet, has been correctly drawn to the designated scale from field notes of a survey made by me on May 6, 1972; that it truly represents the location and extent of the works used to divert water for irrigation and domestic purposes. That all other works and streams which are crossed or connected with said works, the boundary, area and kind of culture of lands irrigated are correctly shown and designated hereon.

John E. Curran
State Water Right Surveyor
P.E. & L.S. 258

Subscribed and sworn to before me this 11th day of May 1972.

Mrs. Hilda Sherwood
Notary Public in and for Carson City County, Nevada.

MRS. HILDA SHERWOOD
Notary Public — State of Nevada
Carson City County
My Commission Expires July 3, 1973

FILED
May 11, 1972
STATE ENGINEER'S OFFICE

MAP TO ACCOMPANY PROOF OF APPROPRIATION FOR IRRIGATION & DOMESTIC PURPOSES BY JOE BONE WASHOE COUNTY, NEVADA — SCALE 1"=100'

77158 02745