STATE OF NEVADA, }
COUNTY OF WASHOE } SS

I, John A. Modawell, being first duly sworn, depose and say that this map, consisting of 2 sheets, numbered from 1 to 1 inclusive, has been correctly drawn to the designated scale from field notes of a survey made by me between the 19 day of April, and the 3 day of May, 1972; that it truly and correctly represents the location and extent of the works used to divert water from Browns Creek, in Washoe County, by City of Reno & County of Washoe for irrigation purposes. That all other works or streams which are crossed by or connected with said works, and the boundary, area and kind of culture of lands irrigated, are correctly shown and designated hereon.

John A. Modawell
State Water Right Surveyor 282

Subscribed and sworn to before me this 5TH day of MAY, 1972.

Delwin R. Rice
Notary Public in and for Washoe County, Nevada.

TRAVERSE TABLE

COURSE	BEARINGS	DISTANCE
A	S 61° 36' 41" E	389.18'
B	N 72° 17' 58" E	93.67'
C	S 74° 47' 51" E	95.34'
D	S 75° 40' 51" E	343.68'
E	N 80° 29' 09" E	181.50'
F	S 74° 25' 25" E	234.62'
G	N 87° 58' 54" E	227.14'
H	N 63° 56' 47" E	250.45'
I	S 19° 58' 09" E	58.52'
J	S 21° 06' 29" W	291.36'
K	S 35° 31' 33" E	317.47'
L	S 46° 43' 34" E	258.21'
1	S 62° 30' 48" E	166.83'
2	S 79° 53' 42" E	205.18'
3	S 78° 37' 15" E	324.38'
4	S 56° 16' 31" E	459.29'
5	S 60° 01' 46" E	346.31'
6	S 72° 50' 27" E	298.28'
7	S 56° 01' 37" E	114.55'
8	S 35° 29' 59" E	175.65'
9	S 78° 52' 58" E	288.79'
10	S 60° 42' 31" E	94.05'
11	N 77° 54' 19" E	100.22'
12	S 81° 50' 35" E	303.07'
13	S 40° 23' 30" E	58.00'
14	S 85° 06' 57" E	152.08'
15	S 62° 13' 04" E	336.89'
16	S 81° 52' 12" E	282.94'
17	N 62° 31' 01" E	87.66
18	S 42° 20' 15" E	121.75'
19	S 79° 46' 40" E	309.92'
20	N 84° 17' 22" E	50.25'
21	S 33° 41' 24" E	72.11
22	S 61° 55' 39" E	153.00'
23	S 25° 50' 56" E	178.90'
24	SOUTH	195.00'
25	S 38° 04' 53" E	79.08'
26	S 25° 39' 04" W	196.35'
27	S 14° 13' 53" E	142.37'
28	S 25° 57' 12" E	125.67'
29	S 41° 50' 43" E	89.94'
30	S 45° 00' 00" W	417.19'
31	S 35° 41' 00" W	685.15'
32	S 26° 22' 12" W	394.00'
33	S 37° 10' 17" W	110.68'
34	S 13° 39' 02" E	288.14'
35	S 20° 24' 36" W	229.40'
36	S 34° 57' 27" W	255.20'
37	S 42° 16' 25" W	74.33'
38	S 6° 34' 55" E	130.86'
39	S 75° 41' 07" E	149.05'
40	S 38° 53' 04" E	119.47'
41	S 62° 42' 02" E	174.43'
42	S 22° 31' 31" E	1396.54'
43	S 45° 45' 12" E	655.55'
44	S 26° 11' 17" W	543.82'
45	S 13° 37' 37" E	169.78'
46	S 77° 41' 31" E	56.29'
47	N 55° 00' 29" E	256.34'
48	S 70° 49' 16" E	121.76'
49	S 35° 34' 35" E	107.42'
50	S 5° 25' 00" E	1057.59'
51	S 88° 24' 32" E	180.07'
52	S 57° 27' 00" E	278.79'
53	S 20° 19' 23" E	143.96'
54	S 40° 00' 15" E	201.56'
55	S 63° 51' 11" E	61.27'
56	S 27° 16' 10" E	436.51'
57	S 50° 53' 19" E	158.52'
58	S 44° 26' 24" E	217.09'
59	S 61° 37' 51" E	284.18'
60	S 14° 37' 15" E	118.85'
61	S 32° 11' 45" E	159.53'
62	S 42° 05' 15" E	141.60'
63	S 15° 26' 06" E	221.36'
64	S 2° 17' 26" E	125.10'
65	S 15° 38' 32" E	129.81'
66	S 3° 31' 51" W	101.12'
67	S 26° 33' 54" W	156.52'
68	S 3° 05' 39" W	111.62'
69	S 20° 08' 11" W	63.91'
70	S 33° 01' 26" W	95.41'
71	S 49° 27' 39" W	100.01'
72	S 75° 22' 45" W	118.85'
73	S 13° 48' 54" W	125.63'
74	S 20° 18' 31" E	173.69'
75	S 69° 26' 38" W	85.44'
76	S 38° 18' 03" W	73.82'
77	SOUTH	285.00'
78	S 19° 09' 22" W	201.14'
79	S 35° 15' 57" W	171.47'
80	S 4° 30' 08" W	127.39'
81	S 20° 32' 24" E	126.29'
82	S 20° 23' 03" W	195.23'
83	S 45° 40' 38" W	299.13'
84	S 32° 18' 35" W	299.35'
85	S 50° 14' 35" W	270.34'
86	S 30° 06' 03" W	185.57'
87	S 45° 00' 00" W	175.36'
88	S 11° 37' 37" E	248.09'

CULTURE TABLE

SECTION	SUBDIVISION	TOWNSHIP	RANGE	CULTIVATED ACREAGE	DESCRIPTION OF CULTURE
26	NE ¼ NW ¼	17 N	19 E	2.352	MEADOW PASTURE

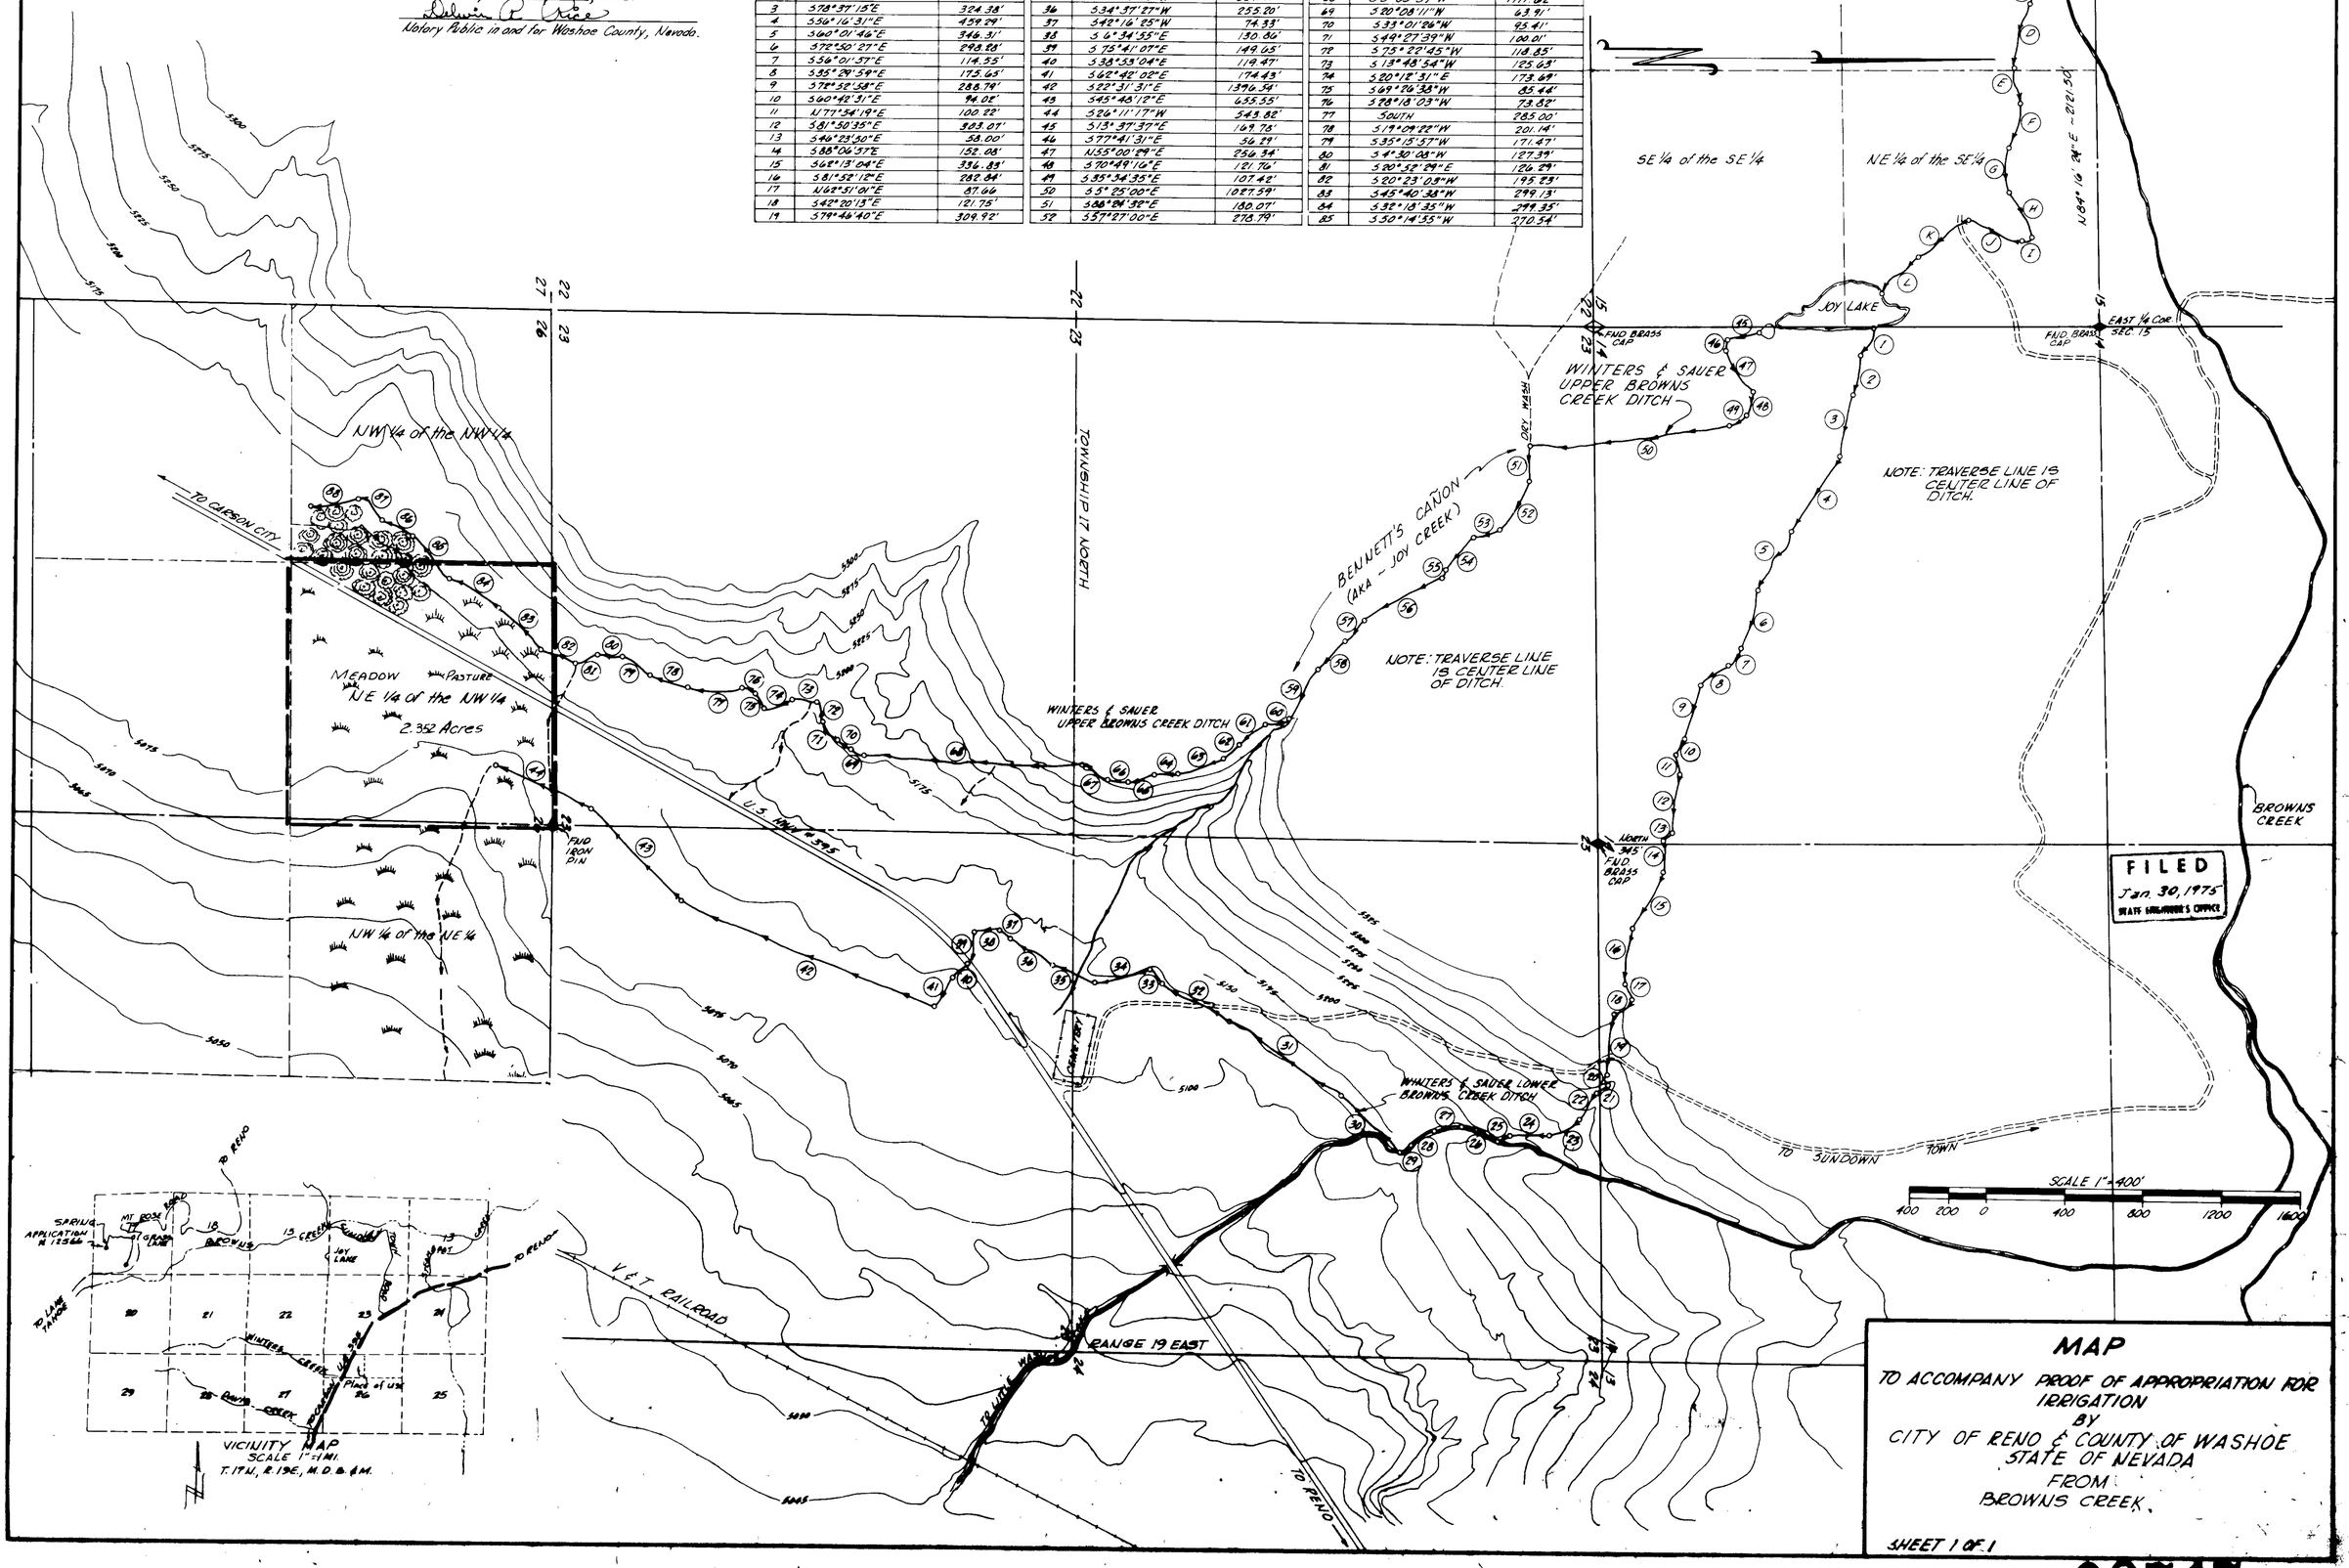

MAP

TO ACCOMPANY PROOF OF APPROPRIATION FOR IRRIGATION
BY
CITY OF RENO & COUNTY OF WASHOE
STATE OF NEVADA
FROM
BROWNS CREEK.

SHEET 1 OF 1

02747