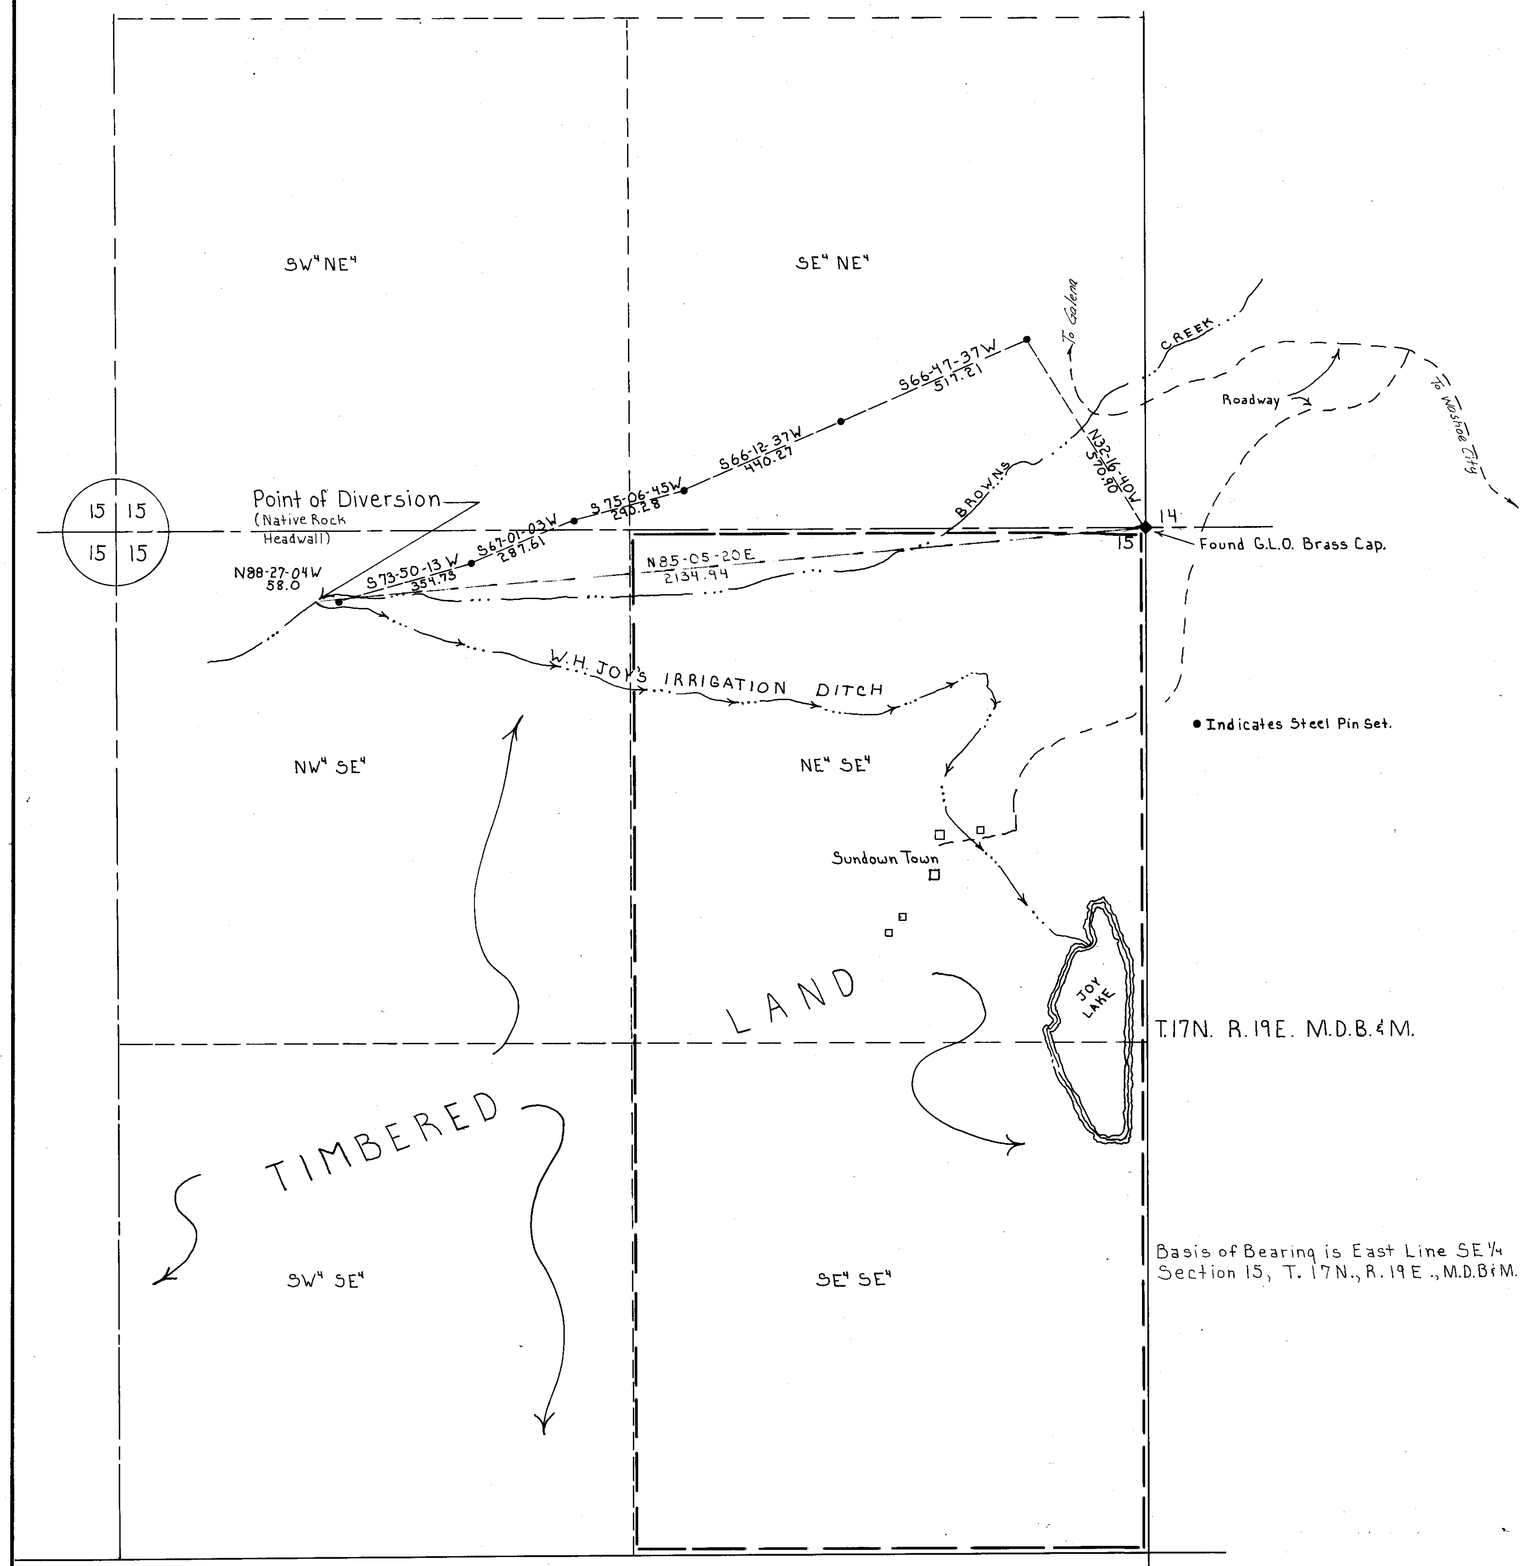

STATE OF NEVADA, }
COUNTY OF WASHOE } S.S.

I, Eugene B. Longfield, being first duly sworn, depose and say that this map, consisting of 1 sheet, inclusive, has been correctly drawn to the designated scale from field notes of a survey made by me, (or under my supervision and direction) on the 1st day of May, and the 2nd day of May, 1972; that it truly and correctly represents the proposed location and extent of the works used to divert water from Brown Creek for recreation, and STOCK purposes. That all other works or streams which are crossed by or connected with said works, and the boundary, area and kind of culture of lands irrigated, are correctly shown hereon.

Eugene B. Longfield
State Water Right Surveyor

Subscribed and Sworn to before me this 8th day of May, 1972.

Yvonne E. Upson
Notary Public in and for
Washoe County, Nevada

YVONNE E. UPSON
Notary Public — State of Nevada
Washoe County
My Commission Expires June 10, 1974

FILED
May 12, 1972
STATE ENGINEER'S OFFICE

MAP

To Accompany Proof of Appropriation for Recreation and STOCK Purposes By Horst C. Link from Brown Creek

02750