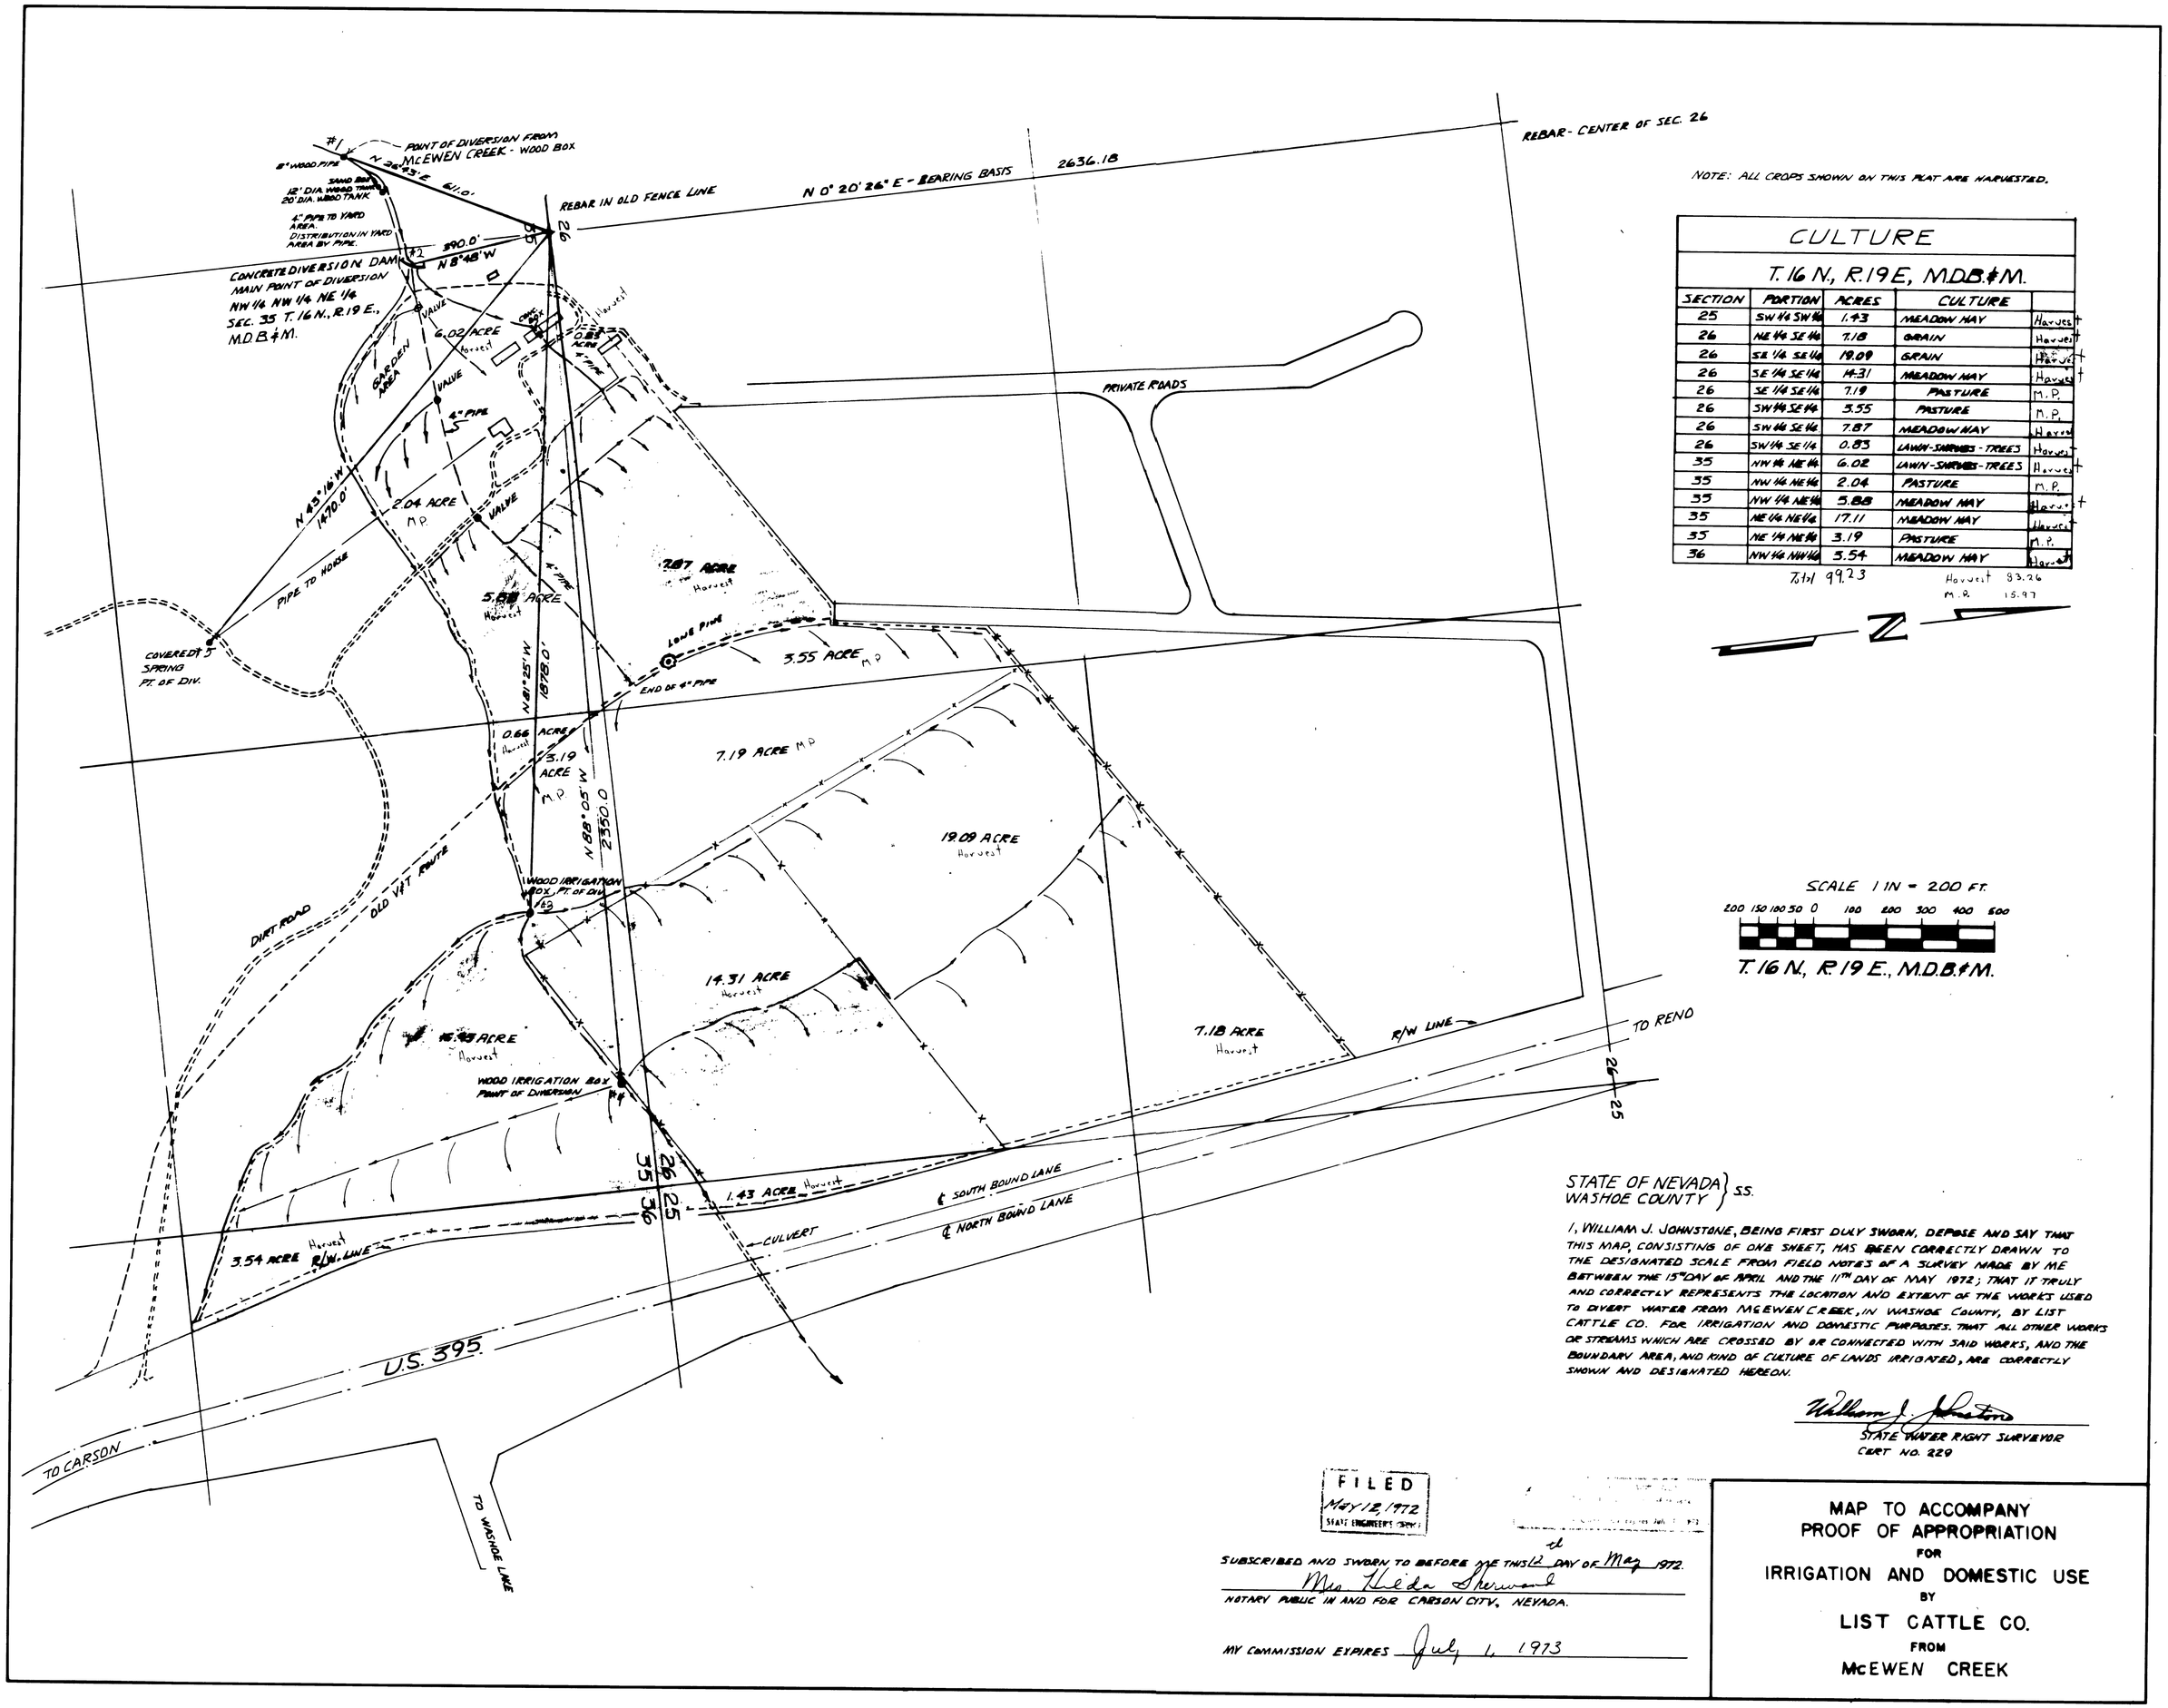

NOTE: ALL CROPS SHOWN ON THIS PLAT ARE HARVESTED.

CULTURE

T. 16 N., R. 19 E., M.D.B.&M.

SECTION	PORTION	ACRES	CULTURE	
25	SW 1/4 SW 1/4	1.43	MEADOW HAY	Harvest
26	NE 1/4 SE 1/4	7.18	GRAIN	Harvest
26	SE 1/4 SE 1/4	19.09	GRAIN	Harvest
26	SE 1/4 SE 1/4	14.31	MEADOW HAY	Harvest
26	SE 1/4 SE 1/4	7.19	PASTURE	M.P.
26	SW 1/4 SE 1/4	3.55	PASTURE	M.P.
26	SW 1/4 SE 1/4	7.87	MEADOW HAY	Harvest
26	SW 1/4 SE 1/4	0.83	LAWN-SHRUBS-TREES	Harvest
35	NW 1/4 NE 1/4	6.02	LAWN-SHRUBS-TREES	Harvest
35	NW 1/4 NE 1/4	2.04	PASTURE	M.P.
35	NW 1/4 NE 1/4	5.88	MEADOW HAY	Harvest
35	NE 1/4 NE 1/4	17.11	MEADOW HAY	Harvest
35	NE 1/4 NE 1/4	3.19	PASTURE	M.P.
36	NW 1/4 NW 1/4	3.54	MEADOW HAY	Harvest
	Total	99.23	Harvest	83.26
			M.P.	15.97

SCALE 1 IN = 200 FT.

200 150 100 50 0 100 200 300 400 500

T. 16 N., R. 19 E., M.D.B.&M.

STATE OF NEVADA }
WASHOE COUNTY } S.S.

I, WILLIAM J. JOHNSTONE, BEING FIRST DULY SWORN, DEPOSE AND SAY THAT THIS MAP, CONSISTING OF ONE SHEET, HAS BEEN CORRECTLY DRAWN TO THE DESIGNATED SCALE FROM FIELD NOTES OF A SURVEY MADE BY ME BETWEEN THE 15TH DAY OF APRIL AND THE 11TH DAY OF MAY 1972; THAT IT TRULY AND CORRECTLY REPRESENTS THE LOCATION AND EXTENT OF THE WORKS USED TO DIVERT WATER FROM McEWEN CREEK, IN WASHOE COUNTY, BY LIST CATTLE CO. FOR IRRIGATION AND DOMESTIC PURPOSES. THAT ALL OTHER WORKS OR STREAMS WHICH ARE CROSSED BY OR CONNECTED WITH SAID WORKS, AND THE BOUNDARY AREA, AND KIND OF CULTURE OF LANDS IRRIGATED, ARE CORRECTLY SHOWN AND DESIGNATED HEREON.

William J. Johnstone
STATE WATER RIGHT SURVEYOR
CERT. NO. 229

FILED
MAY 12, 1972
STATE ENGINEER'S OFFICE

SUBSCRIBED AND SWORN TO BEFORE ME THIS 12th DAY OF May 1972.

Mrs. Hilda Sherwood
NOTARY PUBLIC IN AND FOR CARSON CITY, NEVADA.

MY COMMISSION EXPIRES July 1, 1973

MAP TO ACCOMPANY PROOF OF APPROPRIATION FOR IRRIGATION AND DOMESTIC USE BY LIST CATTLE CO. FROM McEWEN CREEK

02751