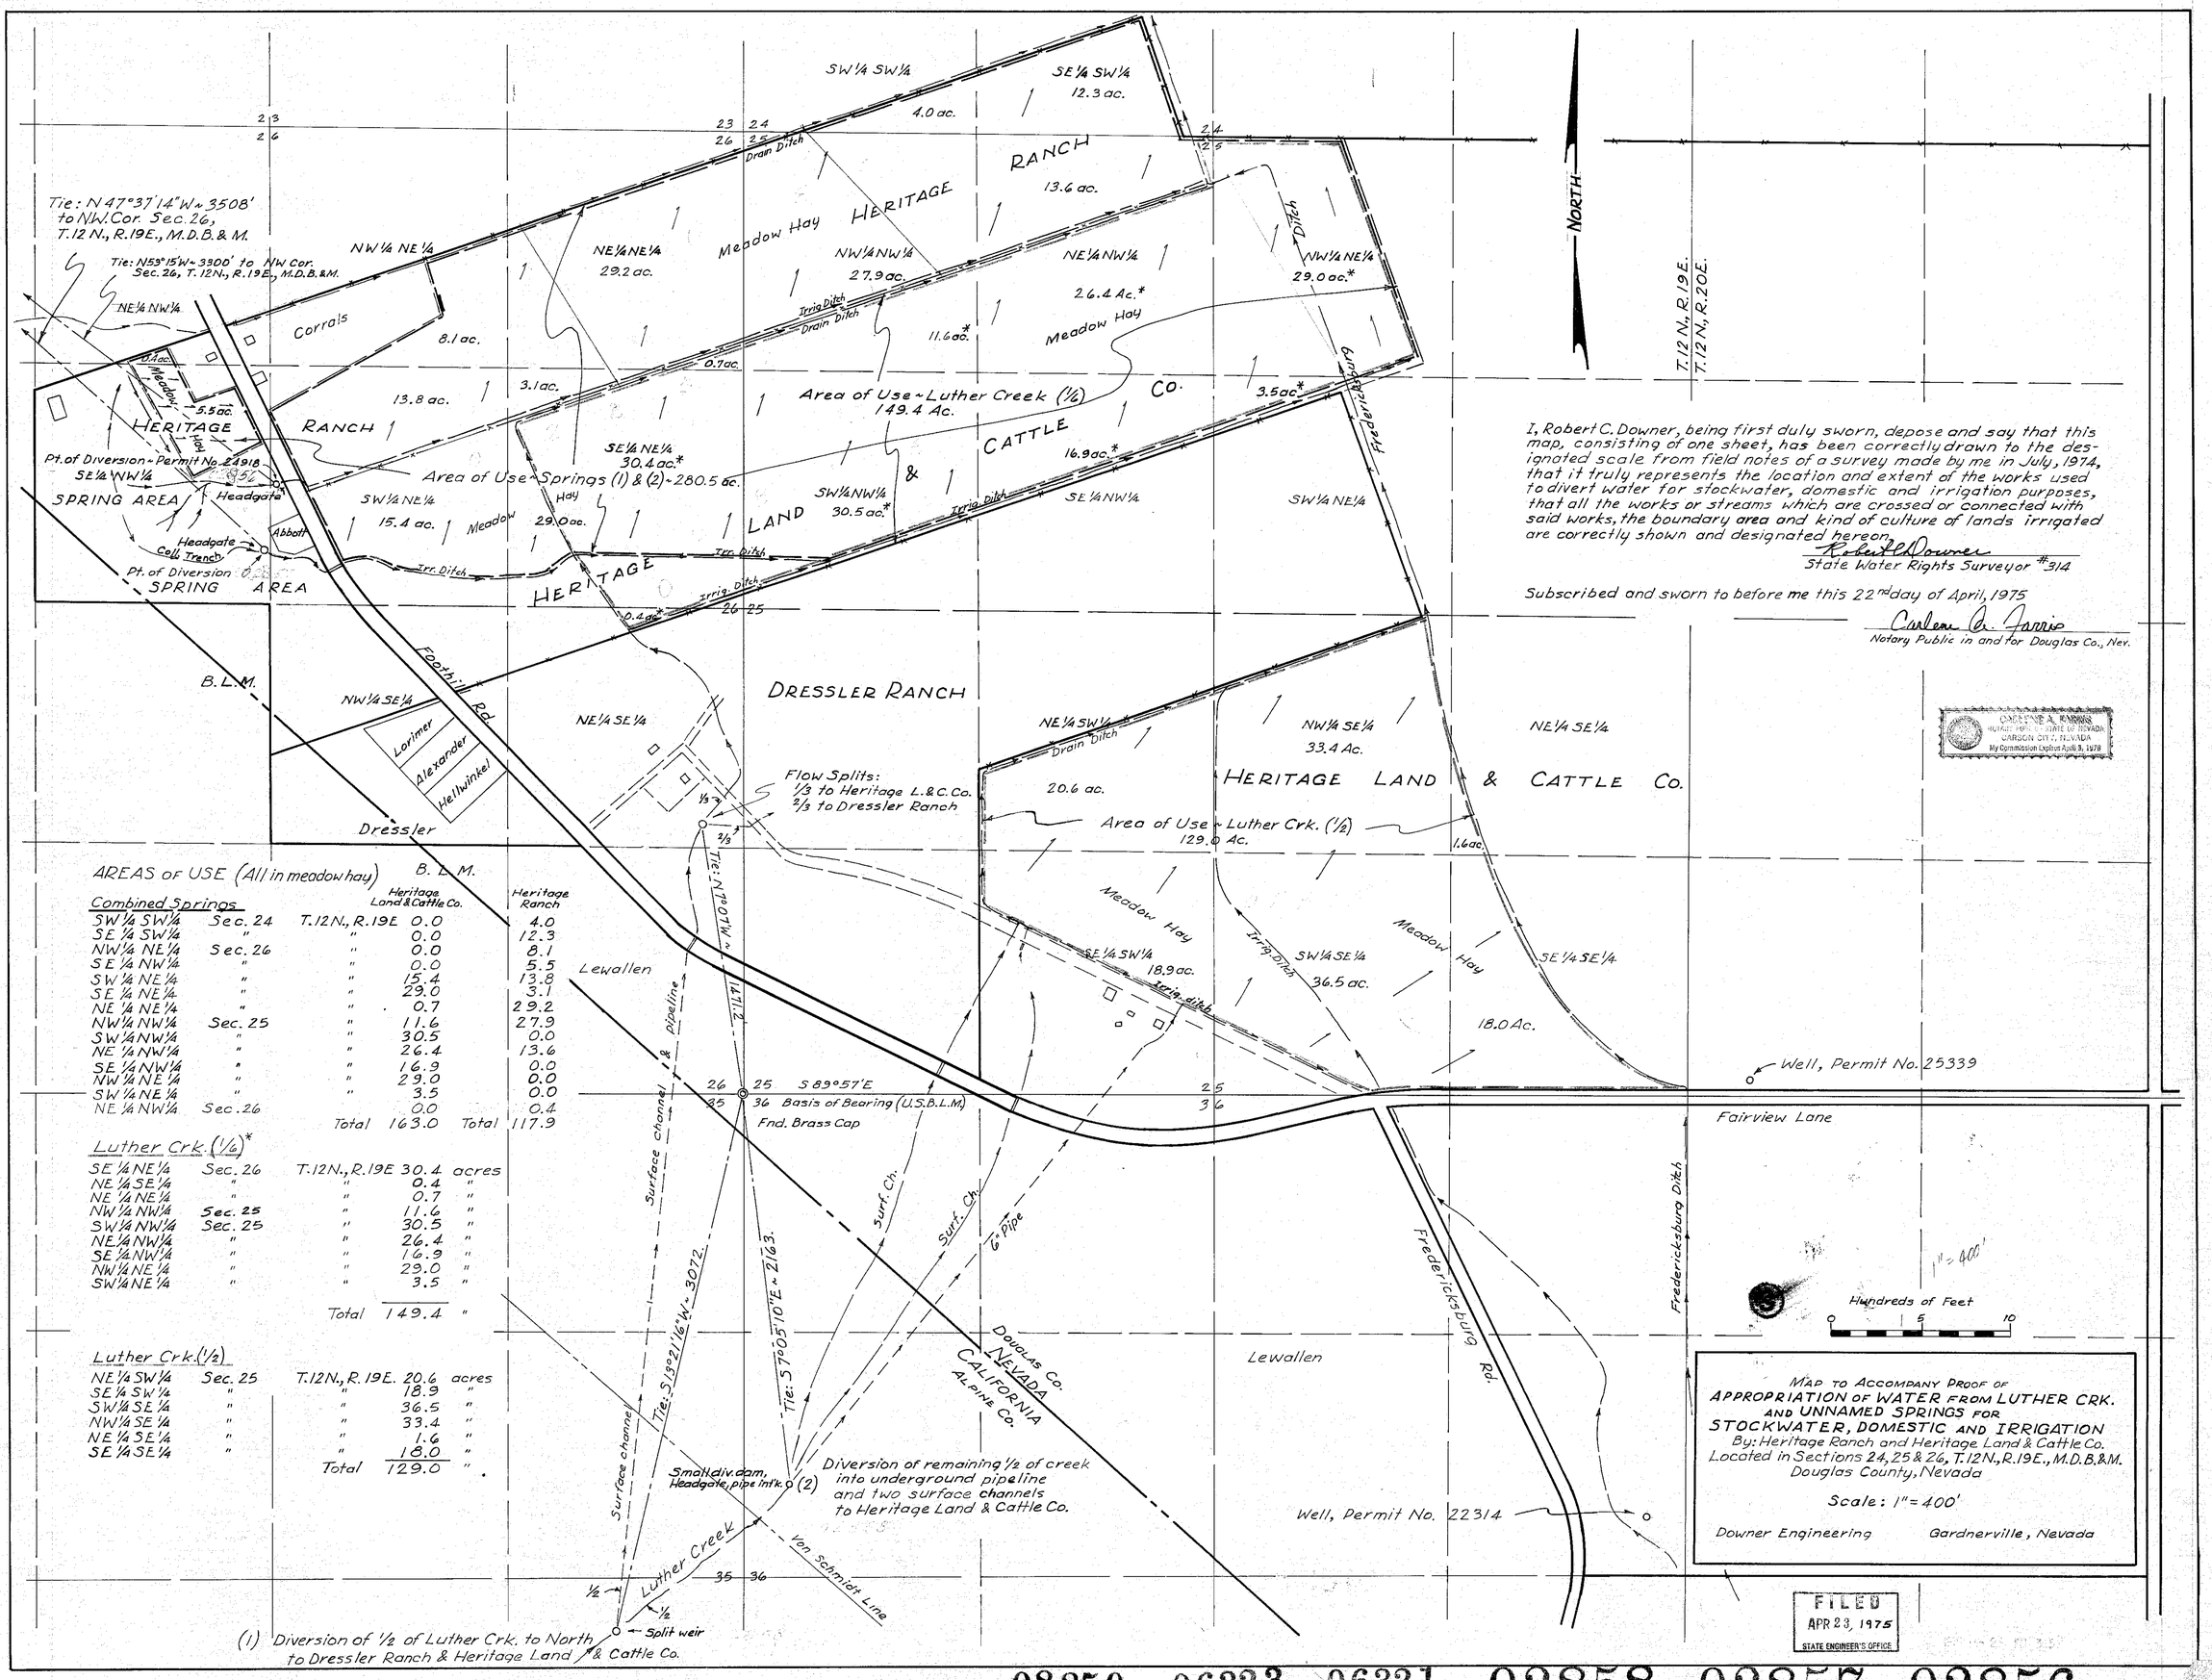

AREAS OF USE (All in meadow hay)

Combined Springs			Heritage Land & Cattle Co.	Heritage Ranch
SW¼ SW¼	Sec. 24	T.12N., R.19E	0.0	4.0
SE¼ SW¼	"	"	0.0	12.3
NW¼ NE¼	Sec. 26	"	0.0	8.1
SE¼ NW¼	"	"	0.0	5.5
SW¼ NE¼	"	"	15.4	13.8
SE¼ NE¼	"	"	29.0	3.1
NE¼ NE¼	"	"	0.7	29.2
NW¼ NW¼	Sec. 25	"	11.6	27.9
SW¼ NW¼	"	"	30.5	0.0
NE¼ NW¼	"	"	26.4	13.6
SE¼ NW¼	"	"	16.9	0.0
NW¼ NE¼	"	"	29.0	0.0
SW¼ NE¼	"	"	3.5	0.0
NE¼ NW¼	Sec. 26		0.0	0.4
		Total	163.0	Total 117.9

Luther Crk. (½)*				
SE¼ NE¼	Sec. 26	T.12N., R.19E	30.4	acres
NE¼ SE¼	"	"	0.4	"
NE¼ NE¼	"	"	0.7	"
NW¼ NW¼	Sec. 25	"	11.6	"
SW¼ NW¼	Sec. 25	"	30.5	"
NE¼ NW¼	"	"	26.4	"
SE¼ NW¼	"	"	16.9	"
NW¼ NE¼	"	"	29.0	"
SW¼ NE¼	"	"	3.5	"
		Total	149.4	"

Luther Crk. (½)				
NE¼ SW¼	Sec. 25	T.12N., R.19E.	20.6	acres
SE¼ SW¼	"	"	18.9	"
SW¼ SE¼	"	"	36.5	"
NW¼ SE¼	"	"	33.4	"
NE¼ SE¼	"	"	1.6	"
SE¼ SE¼	"	"	18.0	"
		Total	129.0	"

I, Robert C. Downer, being first duly sworn, depose and say that this map, consisting of one sheet, has been correctly drawn to the designated scale from field notes of a survey made by me in July, 1974, that it truly represents the location and extent of the works used to divert water for stockwater, domestic and irrigation purposes, that all the works or streams which are crossed or connected with said works, the boundary area and kind of culture of lands irrigated are correctly shown and designated hereon.

Robert C. Downer
State Water Rights Surveyor #314

Subscribed and sworn to before me this 22nd day of April, 1975

Carleen A. Farris
Notary Public in and for Douglas Co., Nev.

CARLEENE A. FARRIS
NOTARY PUBLIC - STATE OF NEVADA
CARSON CITY, NEVADA
My Commission Expires April 3, 1978

MAP TO ACCOMPANY PROOF OF
APPROPRIATION OF WATER FROM LUTHER CRK. AND UNNAMED SPRINGS FOR
STOCKWATER, DOMESTIC AND IRRIGATION
By: Heritage Ranch and Heritage Land & Cattle Co.
Located in Sections 24, 25 & 26, T.12N., R.19E., M.D.B.&M.
Douglas County, Nevada

Scale: 1" = 400'

Downer Engineering Gardnerville, Nevada

FILED
APR 23, 1975
STATE ENGINEER'S OFFICE

08850 06323 06321 02858, 02857, 02856