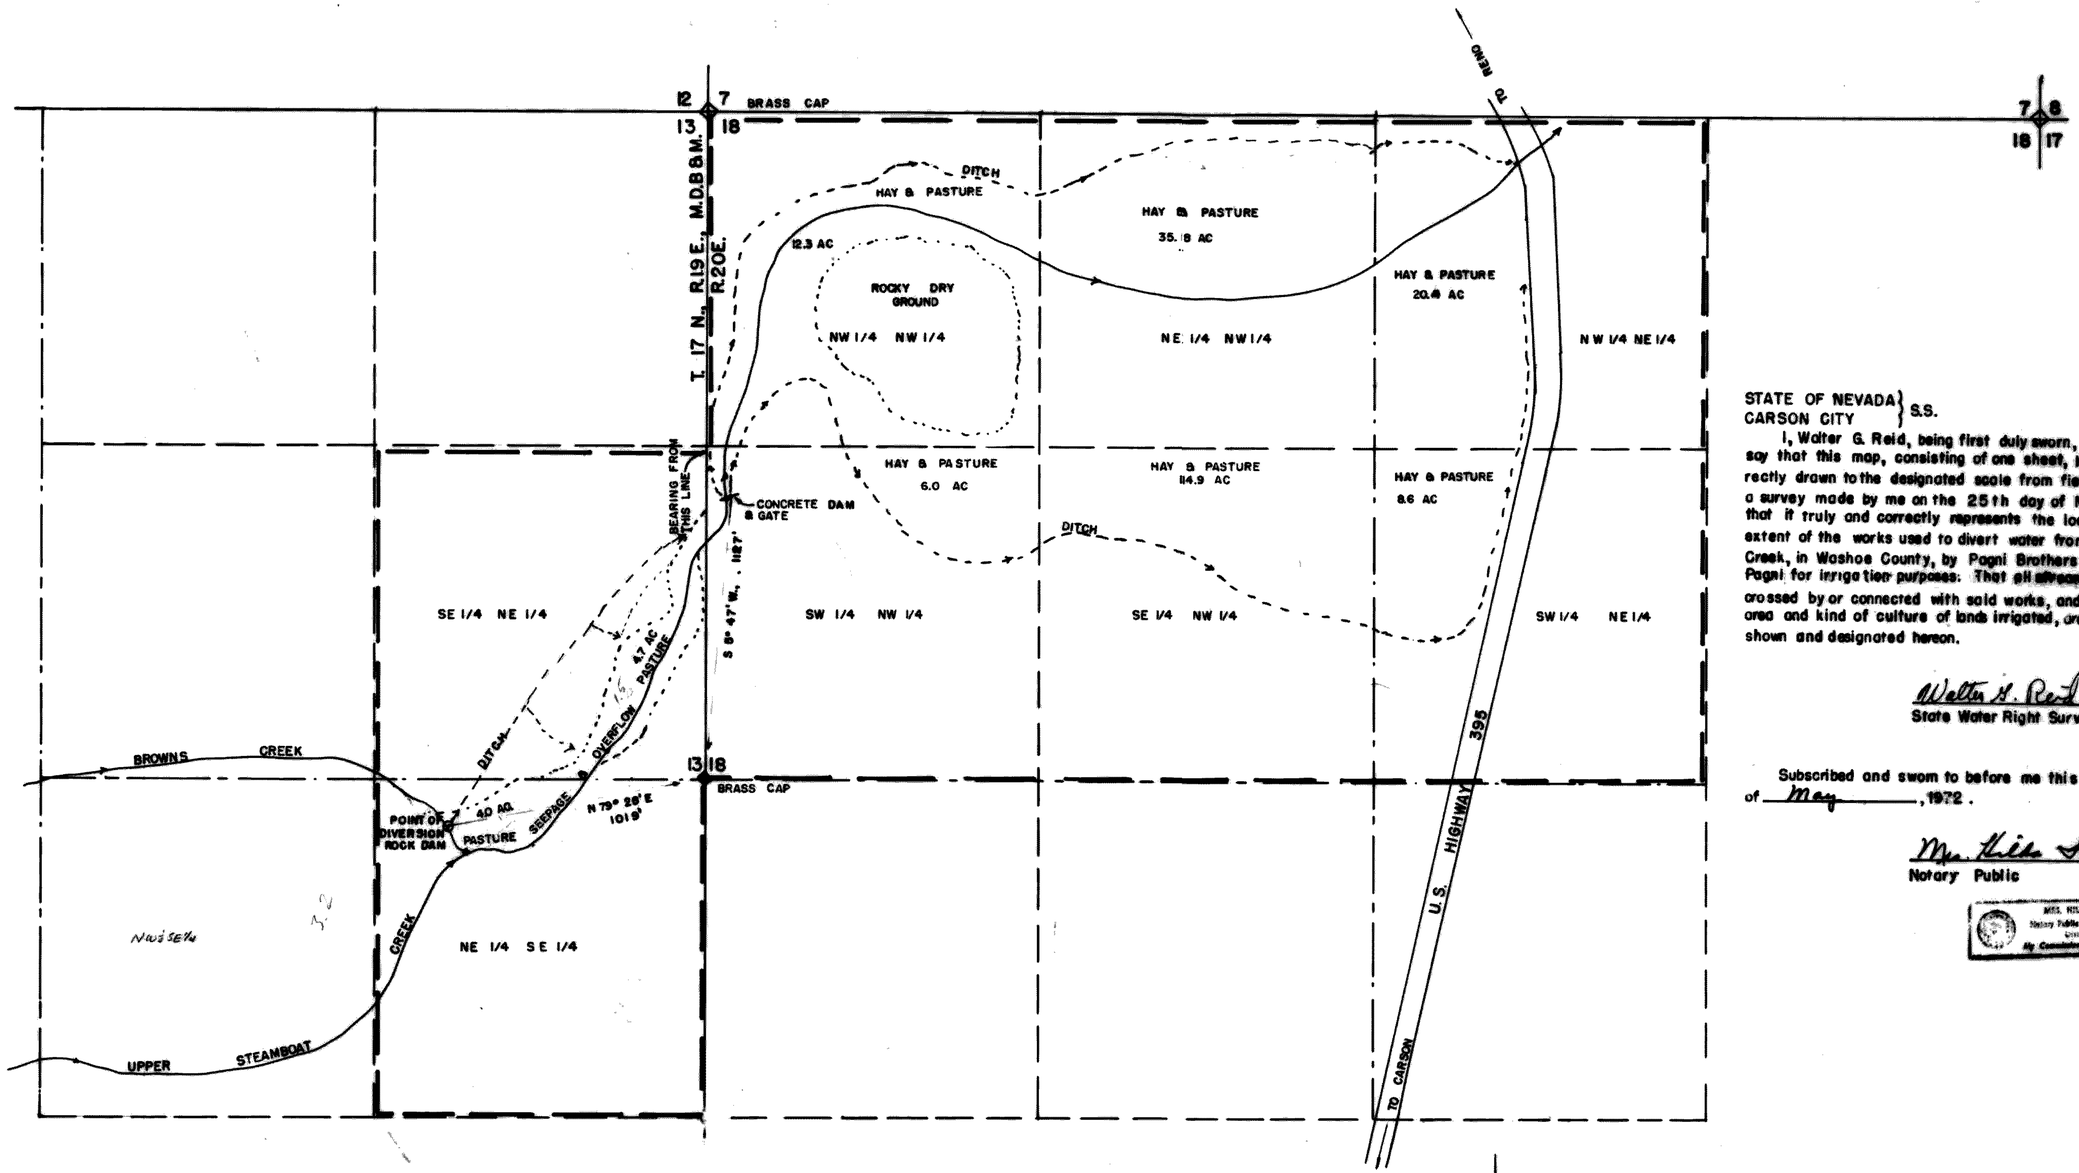

STATE OF NEVADA }
CARSON CITY } S.S.

I, Walter G. Reid, being first duly sworn, depose and say that this map, consisting of one sheet, has been correctly drawn to the designated scale from field notes of a survey made by me on the 25th day of May, 1972; that it truly and correctly represents the location and extent of the works used to divert water from Browns Creek, in Washoe County, by Pagni Brothers & Maria Pagni for irrigation purposes: That all streams which are crossed by or connected with said works, and the boundary, area and kind of culture of lands irrigated, are correctly shown and designated hereon.

Walter G. Reid
State Water Right Surveyor

Subscribed and sworn to before me this 30th day of May, 1972.

Mrs. Hilda Sherwood
Notary Public

MRS. HILDA SHERWOOD
Notary Public — State of Nevada
Ormsby County
My Commission Expires July 1, 1973

SECTION	SUBDIVISION	TOWNSHIP	RANGE	CULTIVATED ACREAGE	DISCRIPTION OF CULTURE	DATE OF FIRST CULTURE
13	SE 1/4 NE 1/4	17 N	19 E	4.7	PASTURE	
"	NE 1/4 SE 1/4	"	"	4.0	"	
18	NW 1/4 NW 1/4	"	20E	12.3	HAY & PASTURE	
"	NE 1/4 NW 1/4	"	"	35.8	"	
"	SW 1/4 NW 1/4	"	"	6.0	"	
"	SE 1/4 NW 1/4	"	"	14.9	"	
"	NW 1/4 NE 1/4	"	"	20.4	"	
"	SW 1/4 NE 1/4	"	"	8.6	"	

SCALE 1" = 300'

0 100 200 300 400 500 600 700

N

FILED
June 12, 1972
STATE ENGINEER'S OFFICE

MAP
TO ACCOMPANY PROOF
OF APPROPRIATION
FOR IRRIGATION BY
PAGNI BROTHERS & MARIA PAGNI
FROM BROWNS CREEK

64390T 64389T 64388T 64387T 64321 64320 62401T 62400T 62285T 02764