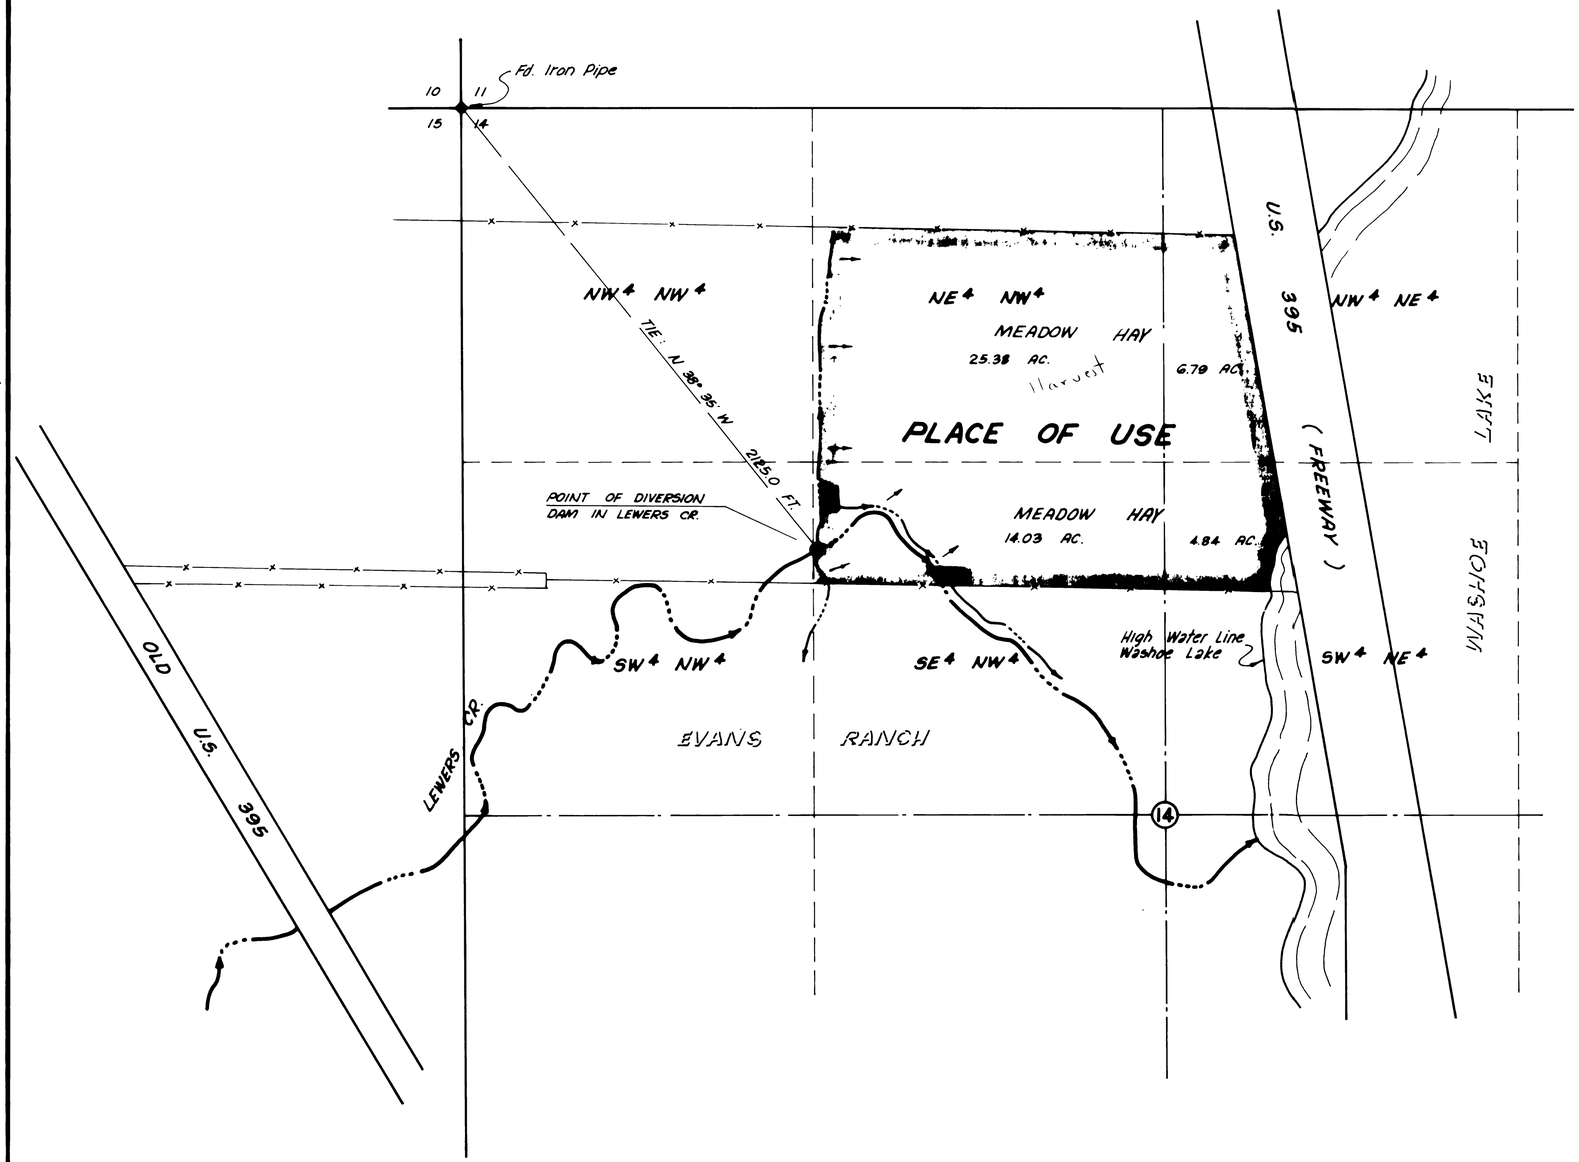

SECTION	SUBDIVISION	TOWNSHIP	RANGE	CULTIVATE ACREAGE	DESCRIPTION OF CULTURE
14	NE4 NW4	16N	19E	25.38	Meadow Hay
14	NW4 NE4	"	"	6.79	" " Harvest
14	SE4 NW4	"	"	14.03	" "
14	SW4 NE4	"	"	4.84	" "

TOTAL 51.04 ACRES

STATE OF NEVADA
COUNTY OF WASHOE S.S.

I, E.P. Osgood, Jr., being first duly sworn, depose and say, that this map, consisting of 1 sheet has been correctly drawn to the designated scale from field notes of a survey made by me on May 19, 1972. That it truly and correctly represents the location and extent of the works used to divert water from Lewers Creek and tributaries for irrigation use by Donald Alvin Cliff & Norman Emmitt Cliff. That all other works or streams which are crossed by or connected with said works, and the boundary, area and kind of culture of lands irrigated, are correctly shown and designated hereon.

E. P. Osgood Jr.
E. P. Osgood, Jr.
State Water Right Surveyor No. 294

Subscribed to and sworn to before me on this 31st day of May, 1972.

Mary J. Kelly
Notary Public

Notary Public in and for Washoe County, Nevada.
My commission expires: _____

FILED
JUNE 28, 1972
STATE ENGINEER'S OFFICE

SCALE 1" = 300'

0 200 400 600 800 1000

T.16N., R.19E., M.D.B. & M.

BASIS OF BEARINGS: Magnetic Variation = 18° 00'

MAP TO ACCOMPANY
PROOF OF APPROPRIATION OF WATER
FOR IRRIGATION USES
BY
DONALD ALVIN CLIFF & NORMAN EMMITT CLIFF
FROM LEWERS CREEK AND TRIBUTARIES
MAY 1972
E.P. OSGOOD, JR., ST. WTR. RT. SUR. NO. 294

1972 JUN 28 PM 1 54

02773