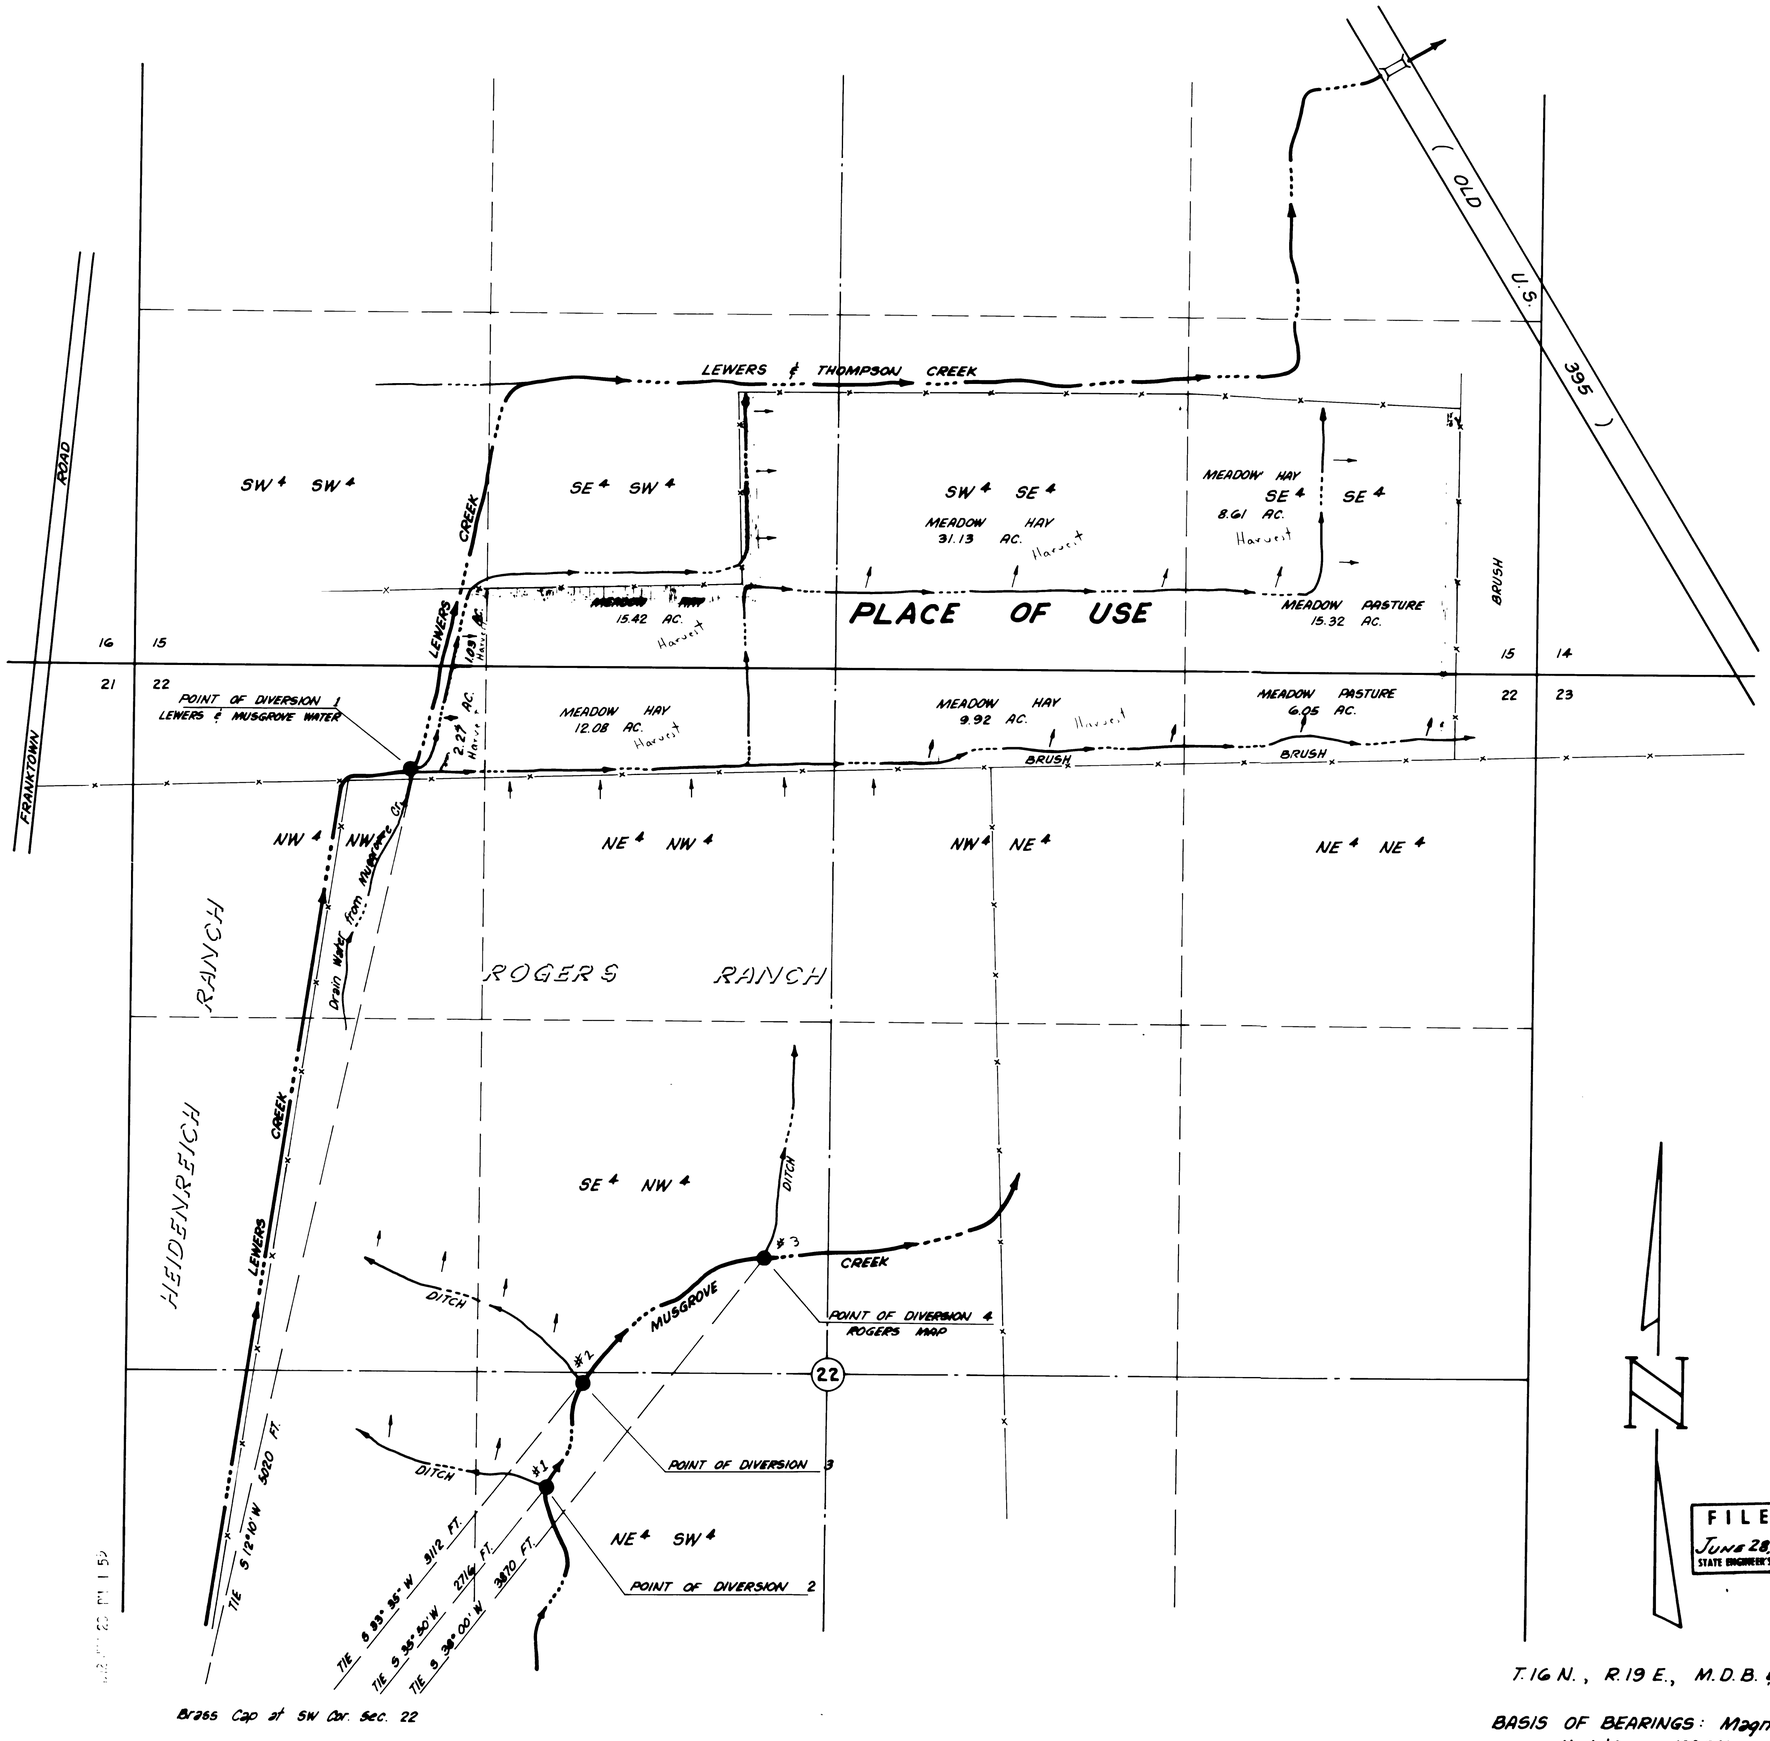

SECTION	SUBDIVISION	TOWNSHIP	RANGE	CULTIVATED ACREAGE	DESCRIPTION OF CULTURE	
15	SW4 SW4	16N	19E	1.03	Meadow Hay	Harvest
15	SE4 SW4	"	"	15.42	" "	Harvest
15	SW4 SE4	"	"	31.13	" "	Harvest
15	SE4 SE4	"	"	8.61	" "	Harvest
22	NW4 NW4	"	"	2.27	" "	Harvest
22	NE4 NW4	"	"	12.08	" "	Harvest
22	NW4 NE4	"	"	9.92	" "	Harvest
22	NE4 NE4	"	"	6.05	Meadow Pasture	
15	SE4 SE4	"	"	15.32	" "	

TOTAL 101.83 ACRES

STATE OF NEVADA
COUNTY OF WASHOE S.S.

I, E.P. Osgood, Jr., being first duly sworn, depose and say, that this map, consisting of 1 sheet has been correctly drawn to the designated scale from field notes of a survey made by me on May 19, 1972. That it truly and correctly represents the location and extent of the works used to divert water from Lewers Creek & tributaries, and Musgrove Creek & tributaries for irrigation use by James H. & Yvonne Lathrop. That all other works or streams which are crossed by or connected with said works, and the boundary, area and kind of culture of lands irrigated, are correctly shown and designated hereon.

E.P. Osgood Jr.
E.P. Osgood, Jr.
State Water Right Surveyor No. 294

Subscribed to and sworn to before me on this 31st day of May, 1972.

Notary Public

Notary Public in and for Washoe County, Nevada.
My Commission Expires: _____

SCALE 1" = 300'
0 200 400 600 800 1000

FILED
JUNE 28, 1972
STATE ENGINEER'S OFFICE

MAP TO ACCOMPANY
PROOF OF APPROPRIATION OF WATER
FOR IRRIGATION USE
BY
JAMES H. & YVONNE LATHROP
FROM LEWERS CREEK AND TRIBUTARIES,
AND MUSGROVE CREEK AND TRIBUTARIES
MAY 1972
E.P. OSGOOD, JR., ST. WTR. RT. SUR. NO. 294

02775, 02774 Filed Under