Sheet 2 of 2 sheets

SECTION	SUB-DIVISION	TOWNSHIP	RANGE	CULTIVATED ACREAGE	DESCRIPTION OF CULTURE	DATE OF FIRST CULTURE
32	NW4 SW4	T 8 N	R 46 E	9.0	Pasture	
"	SW4 SW4	"	"	5.8	"	
4	NE4 NW4	T 7 N	"	26.0	"	
"	SW4 NE4	"	"	7.5	"	
"	NE4 SE4	"	"	11.0	"	
"	SE4 SE4	"	"	17.0	HAY	
"	SE4 NW4	"	"	1.1	Pasture	
"	SE4 NE4	"	"	0.6	"	
"	NW4 SE4	"	"	0.7	"	
31	NE4 SW4	8 N	"	1.8	HAY	
"	NW4 SE4	"	"	8.3	"	
"	SE4 SW4	"	"	7.5	"	
"	SW4 SE4	"	"	6.0	"	
			TOTAL	102.3		

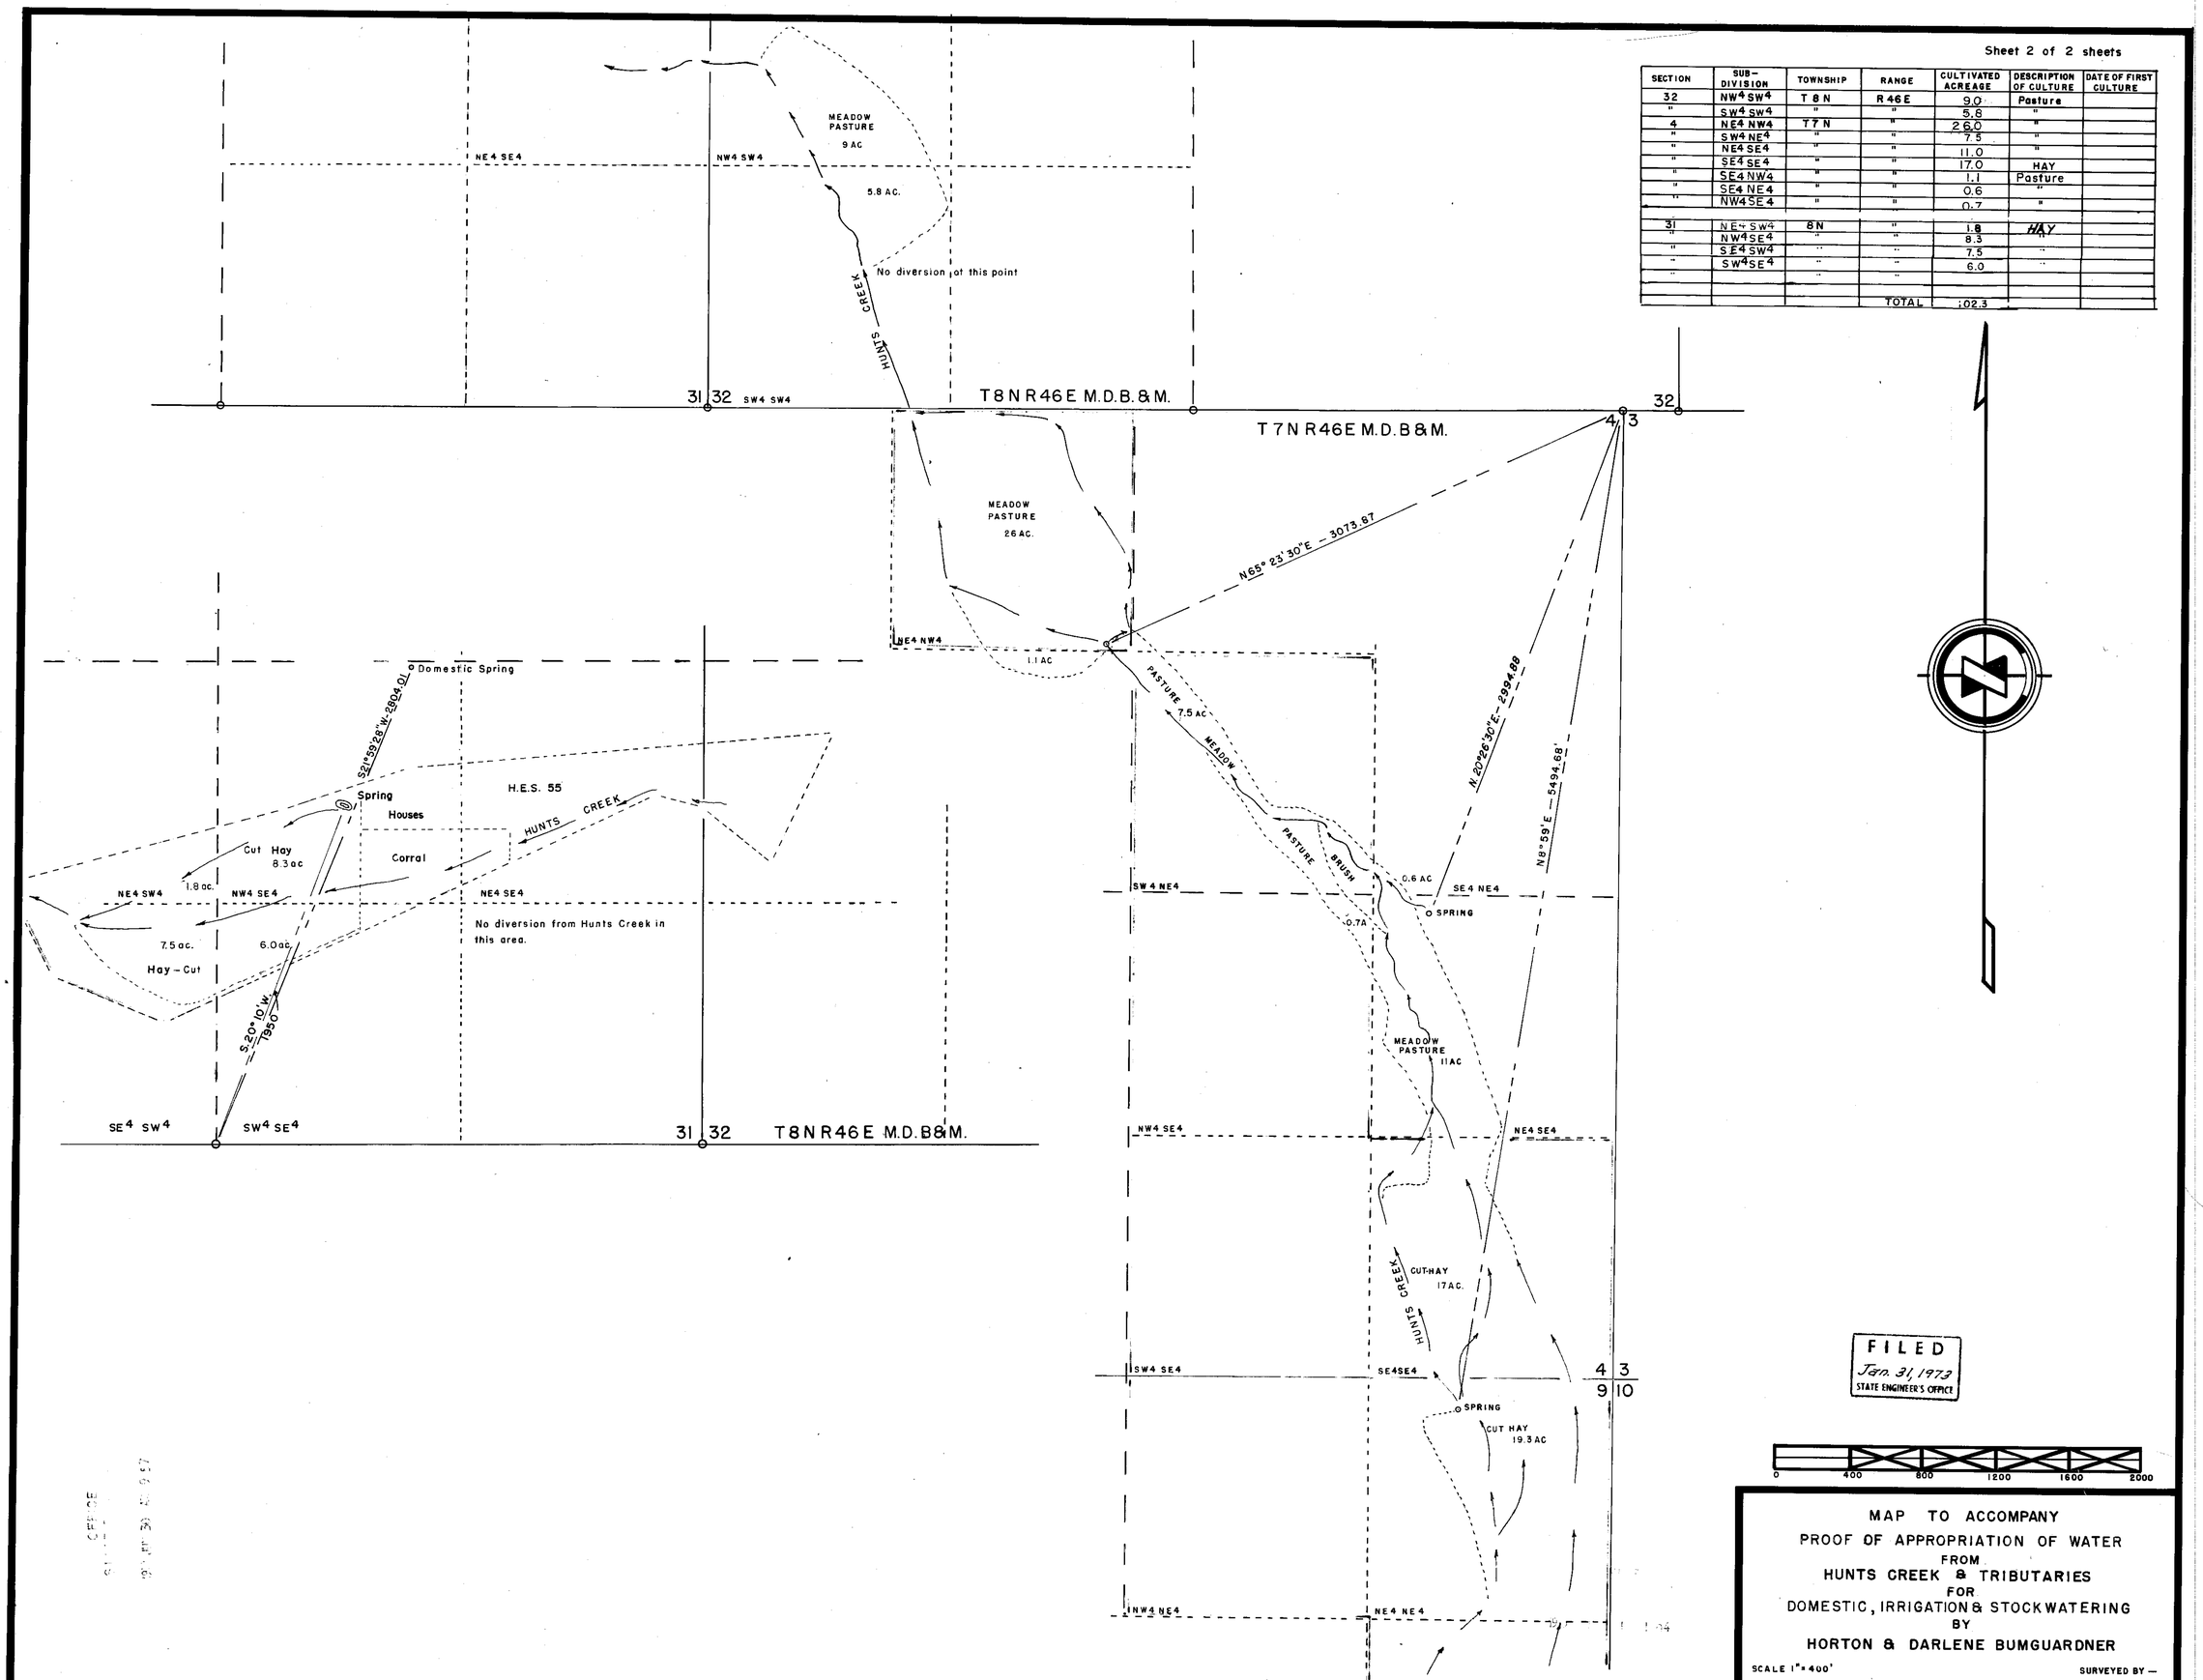

FILED
Jan. 31, 1973
STATE ENGINEER'S OFFICE

MAP TO ACCOMPANY
PROOF OF APPROPRIATION OF WATER
FROM
HUNTS CREEK & TRIBUTARIES
FOR
DOMESTIC, IRRIGATION & STOCKWATERING
BY
HORTON & DARLENE BUMGUARDNER

SCALE 1" = 400'

SURVEYED BY —
J.V. CASELLI - 4-51

02777

Sheet 1 of 2 sheets

SECTION	SUB-DIVISION	TOWNSHIP	RANGE	CULTIVATED ACREAGE	DESCRIPTION OF CULTURE	DATE OF FIRST CULTURE
9	NE4 NE4	T 7 N	R46E	19.3 Ac.	Hay	
15	NW4 SW4	"	"	14.1 "	Pasture	
"	SW4 NW4	"	"	9.9 "	"	
9	NE4 SE4	"	"	19.3 "	Hay	
"	SE4 NE4	"	"	18.5 "	"	
				81.10		

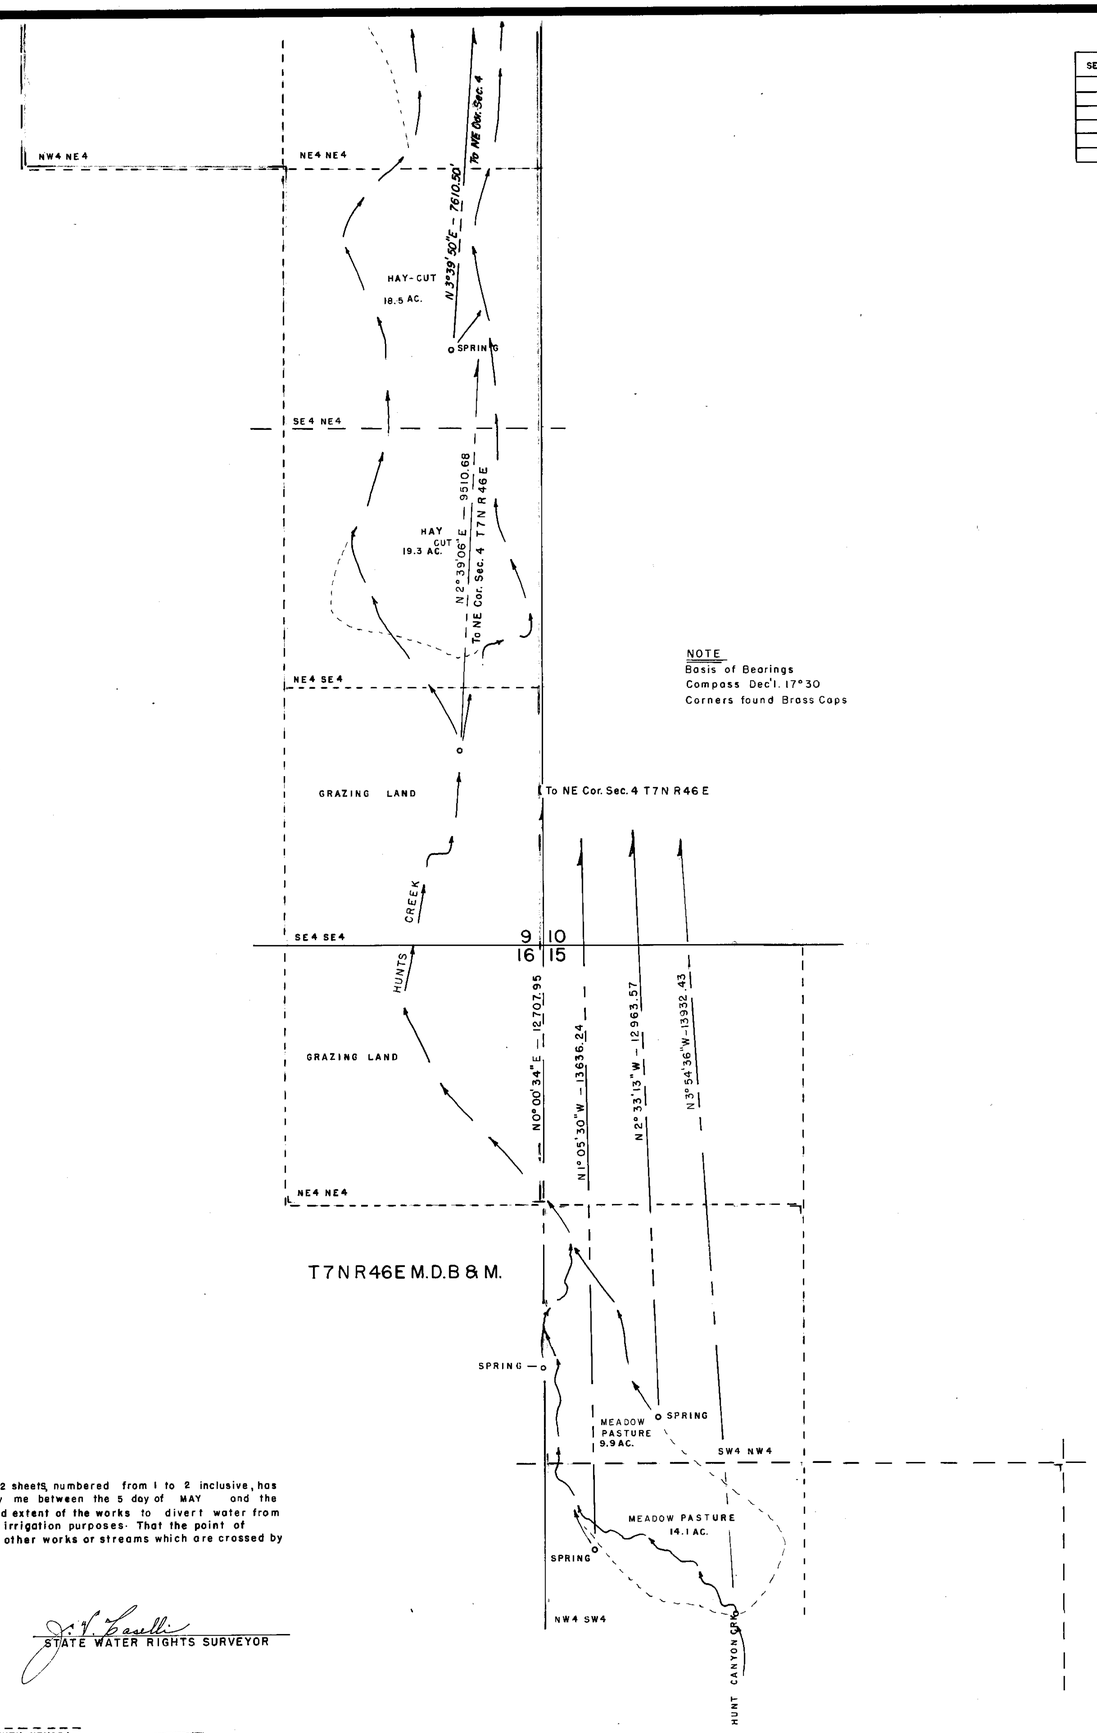

NOTE
Basis of Bearings
Compass Dec'l. 17°30
Corners found Brass Caps

FILED
Jan. 31, 1973
STATE ENGINEER'S OFFICE

0 400 800 1200 1600 2000

MAP TO ACCOMPANY
PROOF OF APPROPRIATION OF WATER
FROM
HUNTS CREEK & TRIBUTARIES
FOR
DOMESTIC, IRRIGATION & STOCKWATERING
BY
HORTON & DARLENE BUMGUARDNER

SCALE 1" = 400'

SURVEYED BY — J.V. CASELLI

State of Nevada
County of Carson City } ss

I, J.V. Caselli, being first duly sworn depose and say that this map consisting of 2 sheets, numbered from 1 to 2 inclusive, has been correctly drawn to the designated scale from field notes of a survey made by me between the 5 day of MAY and the 8 day of MAY, 1972, that it truly and correctly represents the location and extent of the works to divert water from Hunts Cr. & Tributaries in NYE COUNTY by Horton & Darlene Bumguardner, for irrigation purposes. That the point of diversion and size, location of the diverting channel, or other conduit, the names of all other works or streams which are crossed by or connected with said works, are fully and correctly designated thereon.

J. V. Caselli
STATE WATER RIGHTS SURVEYOR

Subscribed and sworn to before me this 30th day of June, 1972

Mrs. Hilda Sherwood
NOTARY PUBLIC IN AND FOR COUNTY, NEVADA

MRS. HILDA SHERWOOD
Notary Public — State of Nevada
Ormsby County
My Commission Expires July 1, 1975

02777