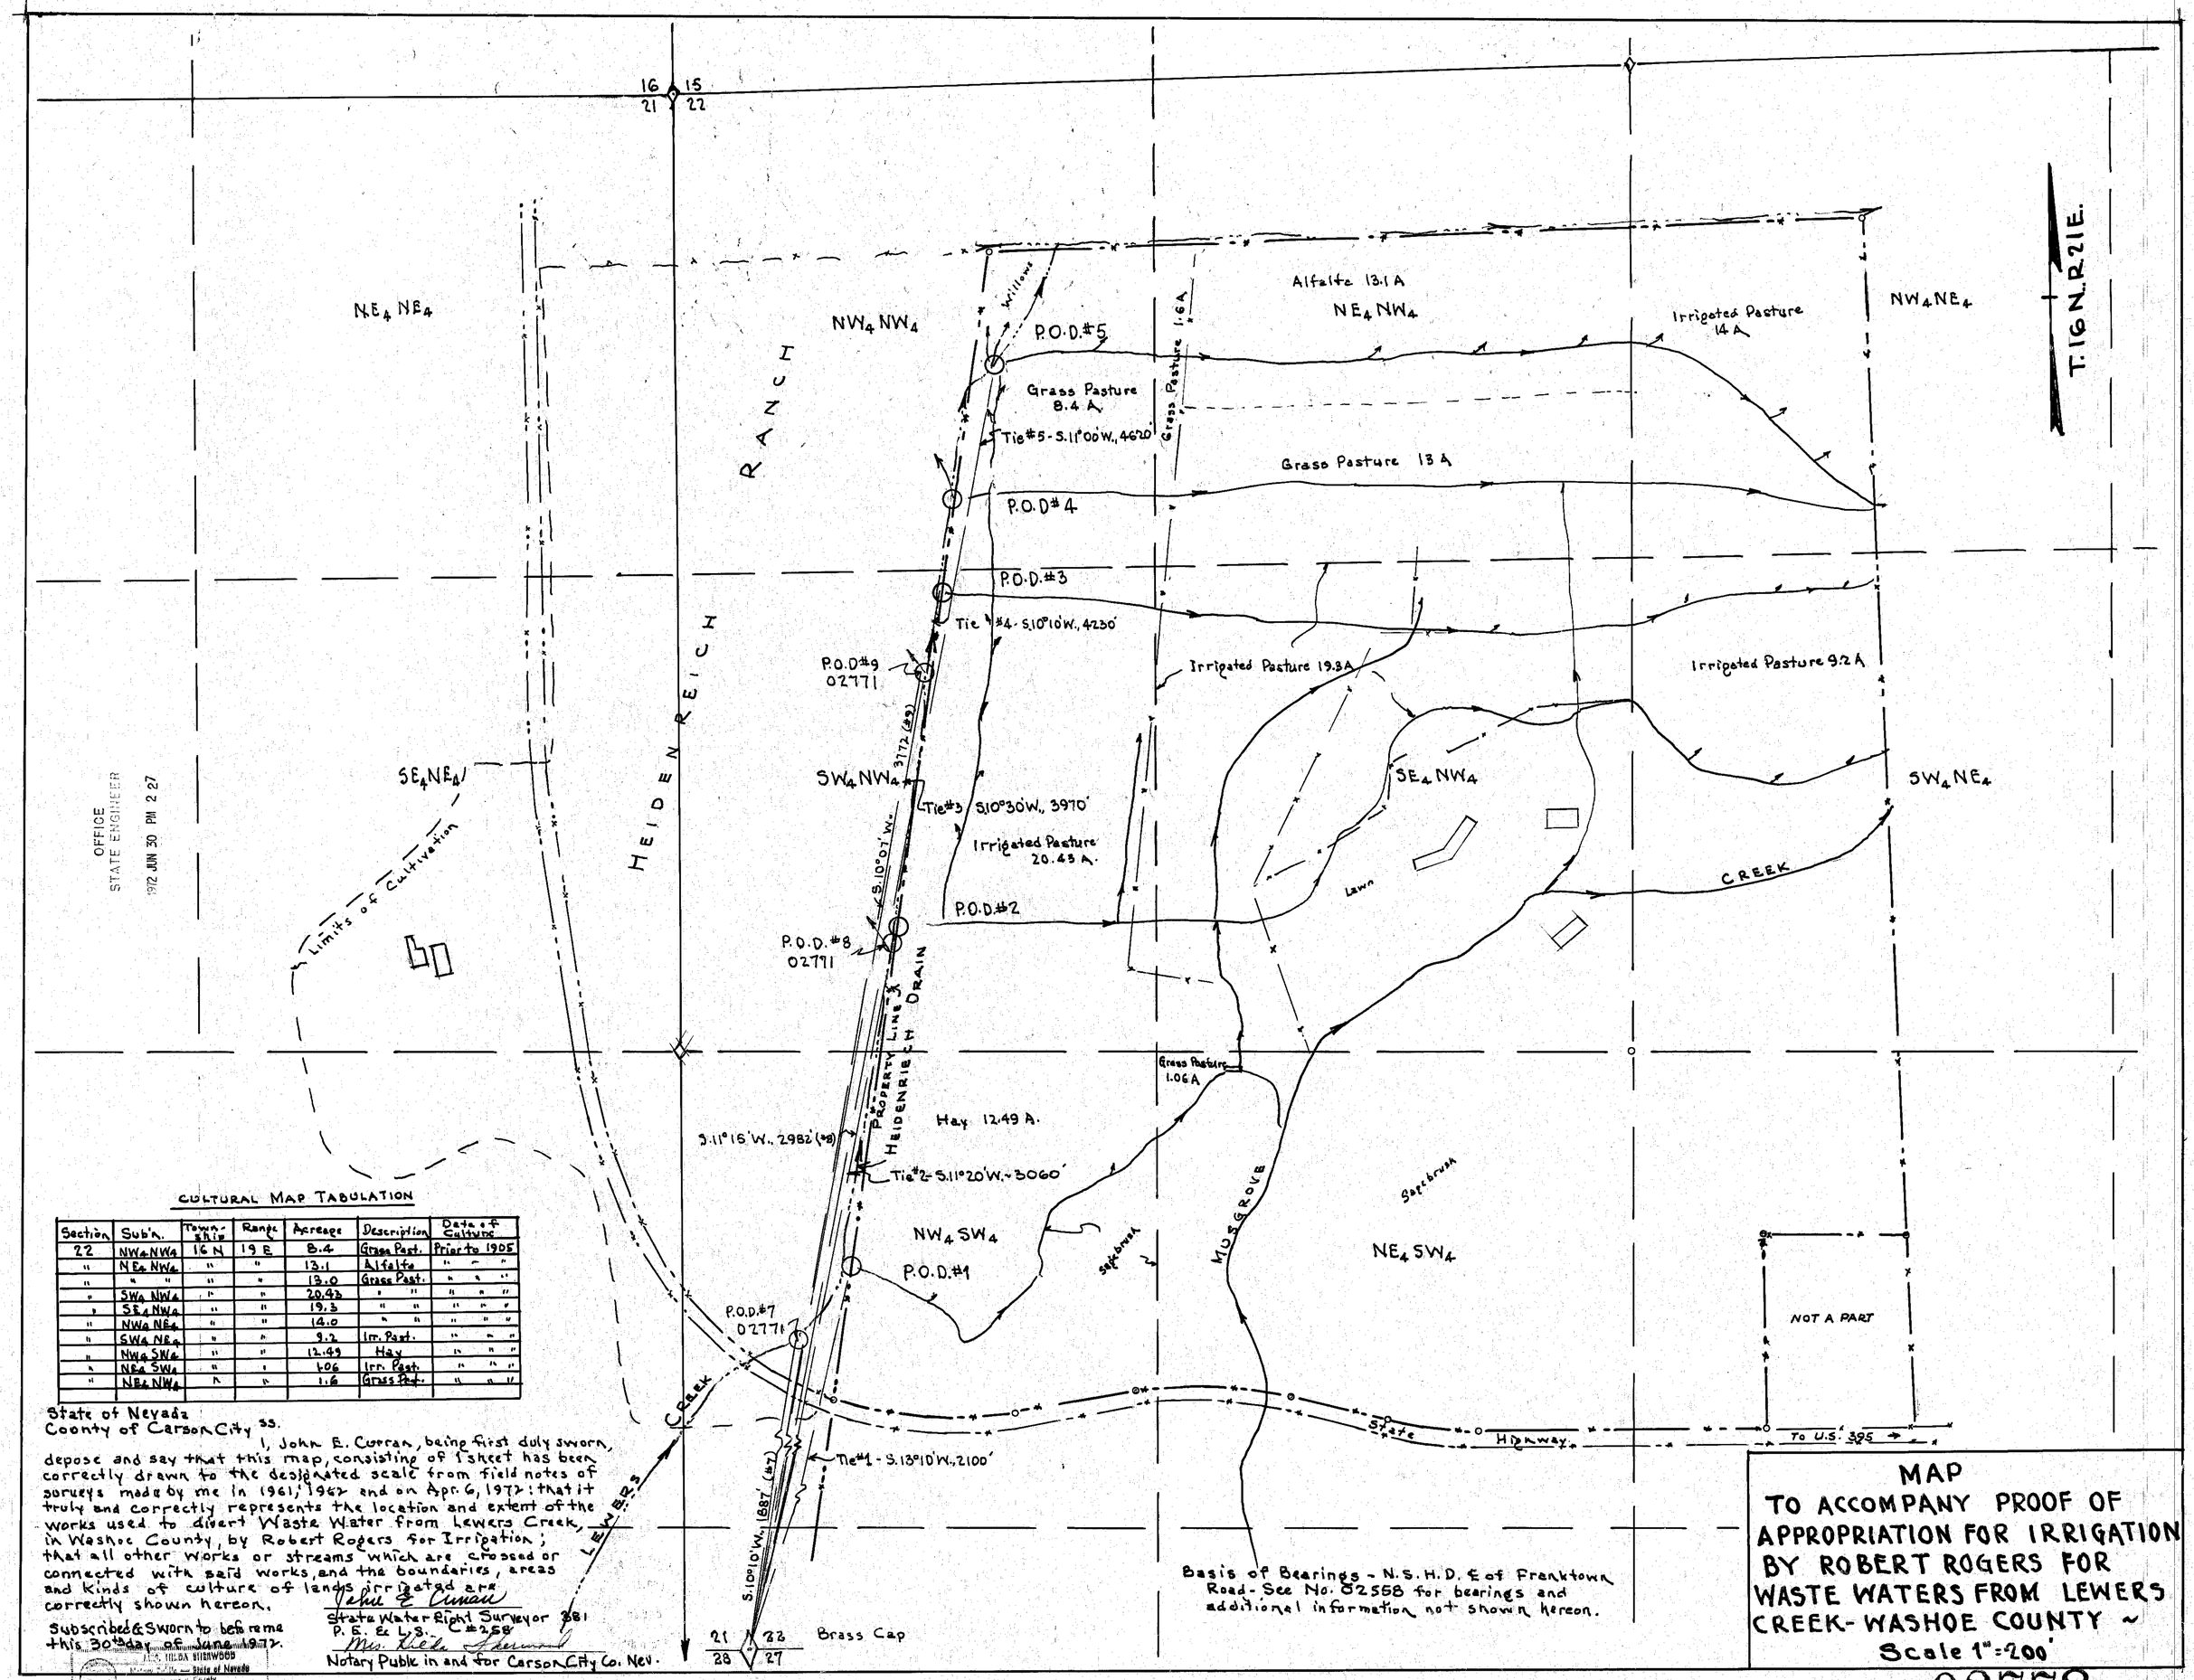

OFFICE
STATE ENGINEER
1972 JUN 30 PM 2 27

CULTURAL MAP TABULATION

Section	Sub'n.	Township	Range	Acreage	Description	Date of Culture
22	NW4 NW4	16 N	19 E	8.4	Grass Past.	Prior to 1905
"	NE4 NW4	"	"	13.1	Alfalfa	" " "
"	" "	"	"	13.0	Grass Past.	" " "
"	SW4 NW4	"	"	20.43	" "	" " "
"	SE4 NW4	"	"	19.3	" "	" " "
"	NW4 NE4	"	"	14.0	" "	" " "
"	SW4 NE4	"	"	9.2	Irr. Past.	" " "
"	NW4 SW4	"	"	12.49	Hay	" " "
"	NE4 SW4	"	"	1.06	Irr. Past.	" " "
"	NE4 NW4	"	"	1.6	Grass Past.	" " "

State of Nevada
County of Carson City ss.

I, John E. Curran, being first duly sworn, depose and say that this map, consisting of 1 sheet has been correctly drawn to the designated scale from field notes of surveys made by me in 1961, 1962 and on Apr. 6, 1972; that it truly and correctly represents the location and extent of the works used to divert Waste Water from Lewers Creek, in Washoe County, by Robert Rogers for Irrigation; that all other works or streams which are crossed or connected with said works, and the boundaries, areas and kinds of culture of lands irrigated are correctly shown hereon.

John E. Curran
State Water Right Surveyor 381
P. E. & L.S. C#258

Subscribed & Sworn to before me this 30th day of June 1972.

Mrs. Hilda Sherwood
Notary Public in and for Carson City Co. Nev.

MRS. HILDA SHERWOOD
Notary Public — State of Nevada
Carson City County
My Commission Expires July 1, 1973

Basis of Bearings - N.S.H.D. E of Franktown Road - See No. 02558 for bearings and additional information not shown hereon.

MAP
TO ACCOMPANY PROOF OF APPROPRIATION FOR IRRIGATION BY ROBERT ROGERS FOR WASTE WATERS FROM LEWERS CREEK - WASHOE COUNTY ~
Scale 1" = 200'

02778