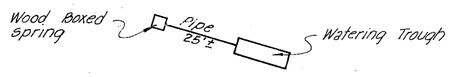

DETAIL
POINT OF DIVERSION

FEB. 5. 1973 — Date

E. P. Osgood Jr.
E. P. Osgood, Jr.
State Water Right Surveyor No. 294

Subscribed to and sworn to before me on this 5th day of FEBRUARY, 1973.

Notary Public in and for Washoe County, Nevada

JOHANNA D. LEE
Notary Public — State of Nevada
Washoe County
My Commission Expires June 15, 1976

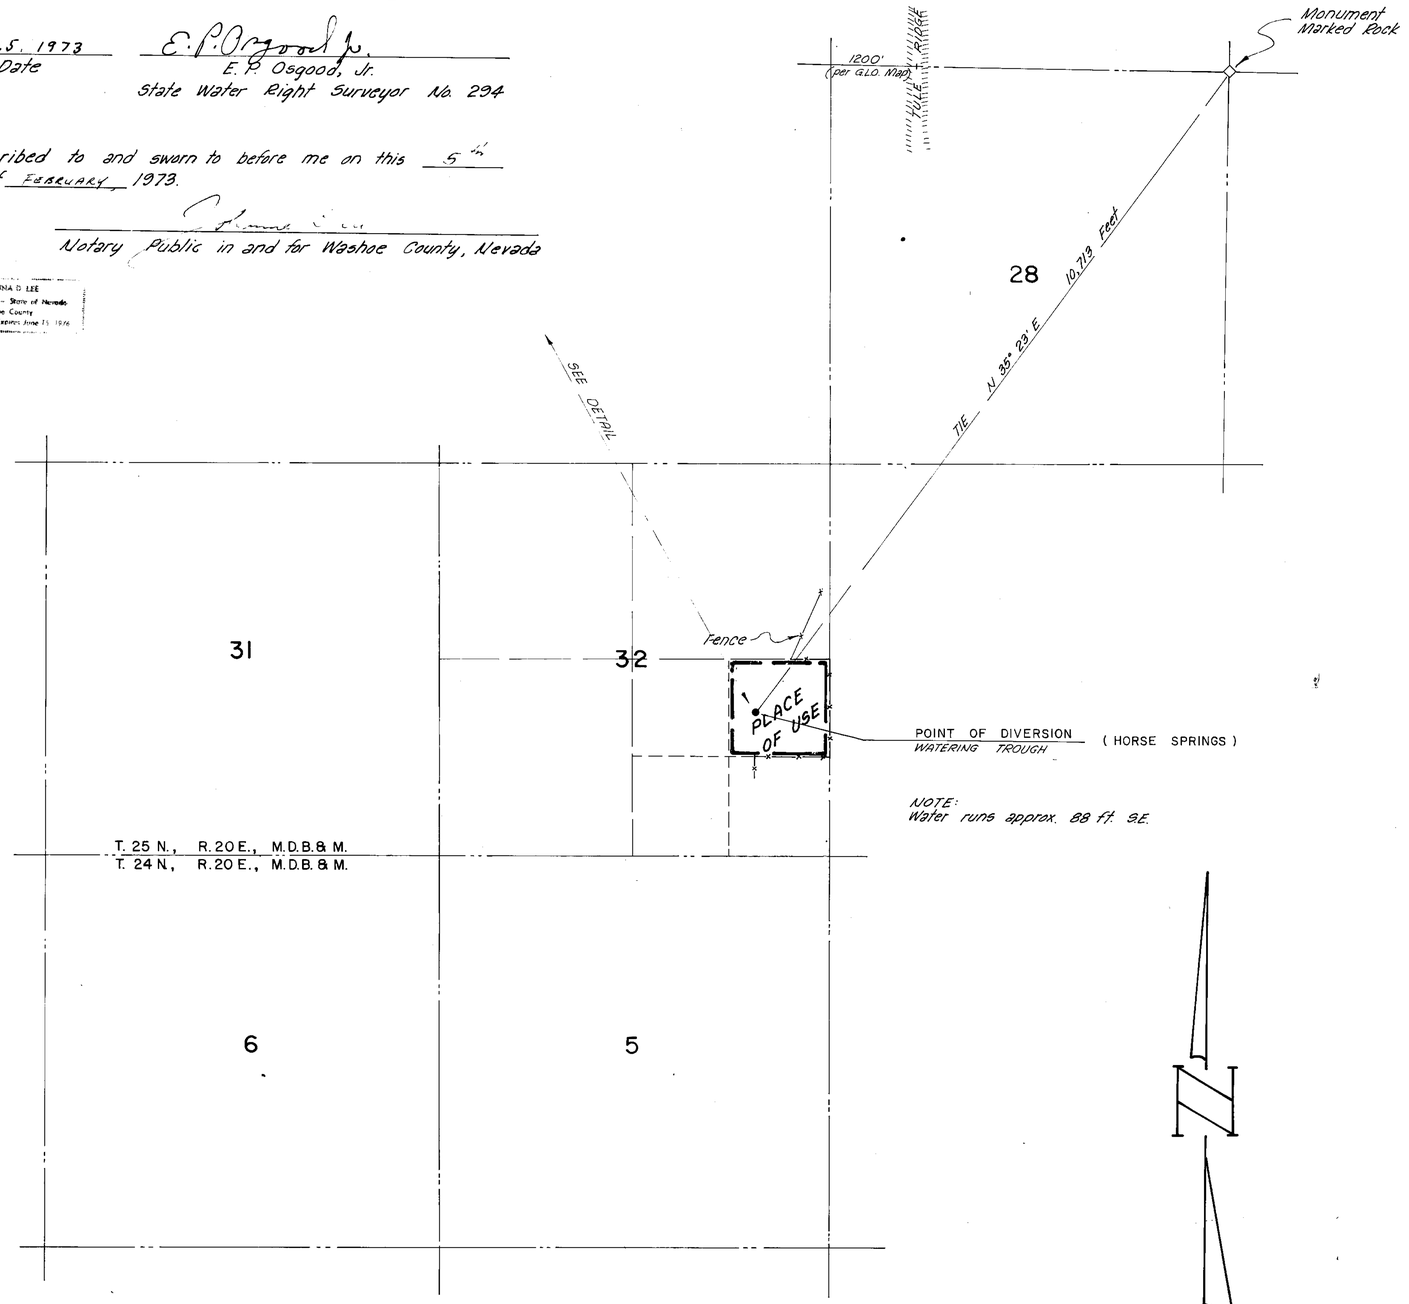

State of Nevada
County of Washoe S.S.

I, E.P. Osgood, Jr., being first duly sworn, depose and say that this map consisting of 1 sheet, has been correctly drawn to the designated scale from field notes of a survey made by me on the 14th day of May, 1972; that it truly and correctly represents the proposed location and extent of the works used to divert water from Horse Springs in Washoe County, by W. Dalton LaRue, Sr., & Juanita S. LaRue for stockwatering purposes; that the location and size of the diverting channel or other conduit, the place and manner of use, and the location and names of all other works or streams which are crossed by or connected with said works, are fully and correctly designated thereon.

E. P. Osgood, Jr.
State Water Right Surveyor No. 294

Subscribed to and sworn to before me on this 25th day of January 1973.

Notary Public in and for Washoe County

BASIS OF BEARINGS
Magnetic Variation = 18° 00'

SCALE 1" = 1000'
0 1000 2000 3000 4000 5000

FILED
APRIL 26, 1973
STATE ENGINEER'S OFFICE

MAP TO ACCOMPANY PROOF OF APPROPRIATION FOR STOCKWATERING
BY
W. DALTON LARUE, SR.
& JUANITA S. LARUE
FROM HORSE SPRINGS - WASHOE COUNTY
NOVEMBER 1972

E. P. OSGOOD, JR., ST. WTR. RT. SUR. # 294

52932 02829