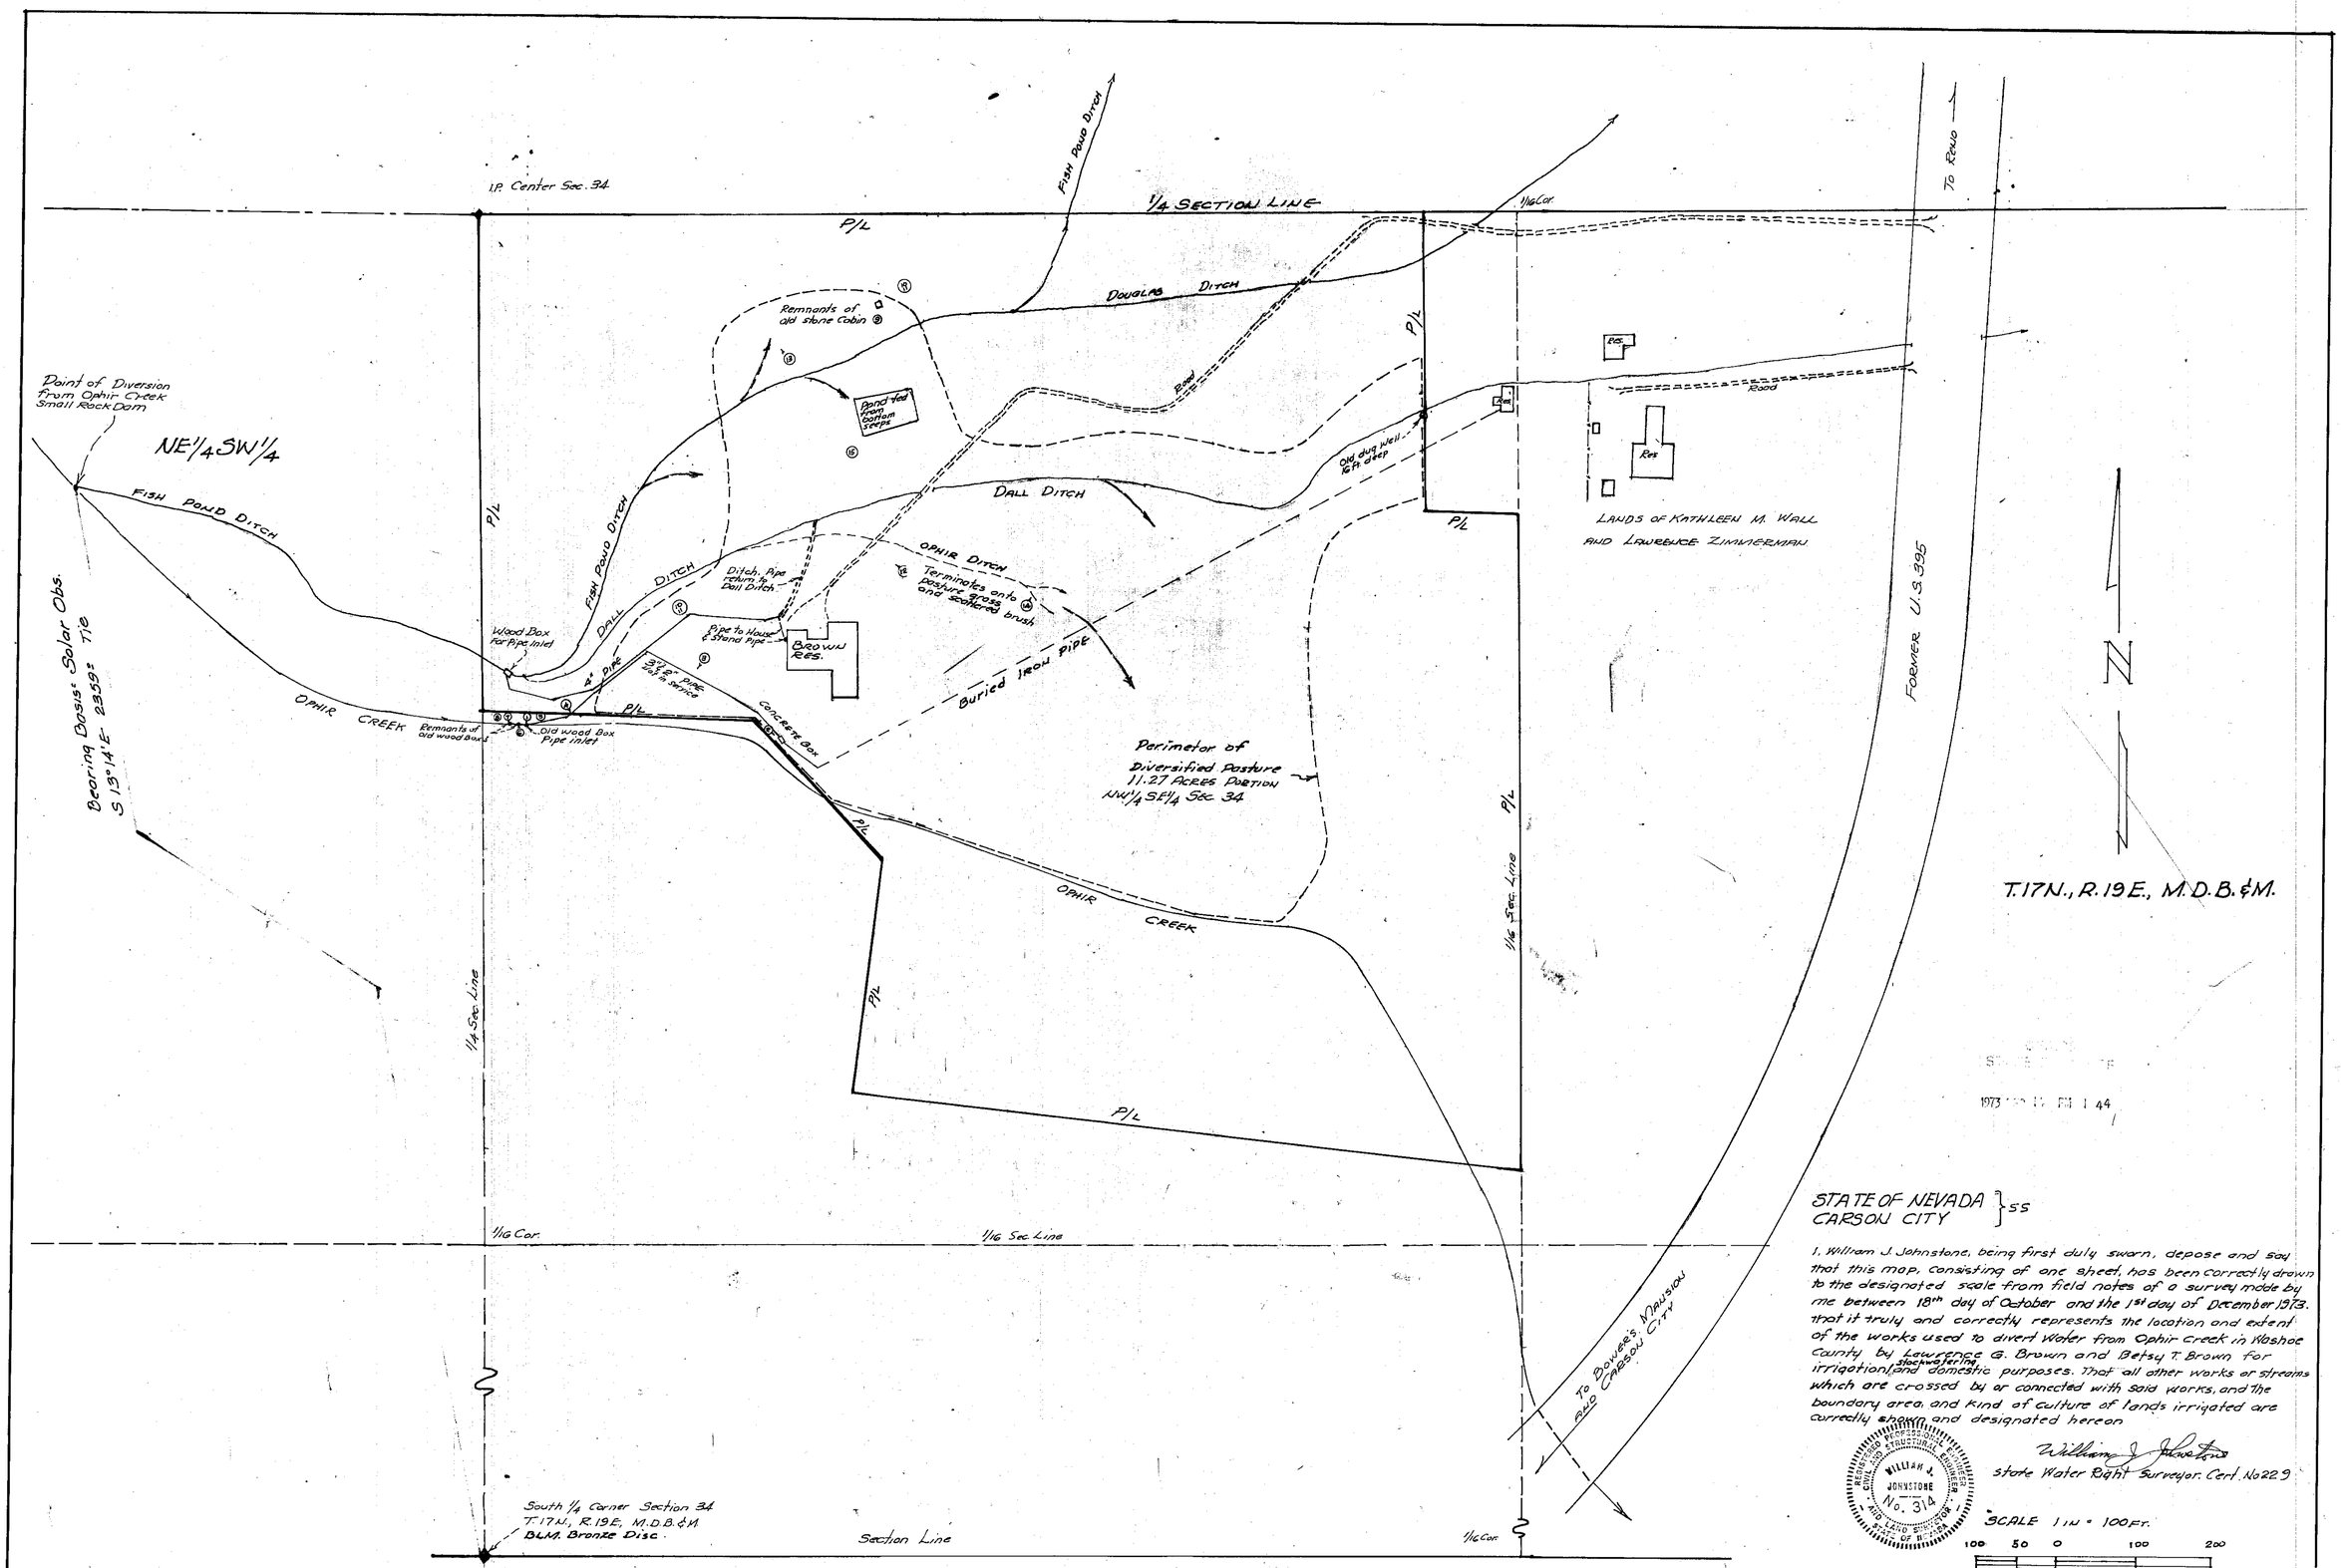

CULTURE			
T. 17N., R.19E., M.D.B.&M.			
SEC.	PORTION	ACRE	CULTURE
34	NW1/4 SE1/4	11.27	DIVERSIFIED PASTURE

LEGEND:
Photographs submitted.
Location, Direction and Number

SUBSCRIBED AND SWORN TO BEFORE ME THIS 14th DAY OF Dec. 1973
Jean Williams
NOTARY PUBLIC IN AND FOR CARSON CITY, NEVADA.

MY COMMISSION EXPIRES Sept. 24, 1977

JEAN WILLIAMS
Notary Public — State of Nevada
Carson City
My Commission Expires Sept. 24, 1977

1973 DEC 17 PM 1 44

STATE OF NEVADA }
CARSON CITY } SS

I, William J. Johnstone, being first duly sworn, depose and say that this map, consisting of one sheet, has been correctly drawn to the designated scale from field notes of a survey made by me between 18th day of October and the 1st day of December 1973. that it truly and correctly represents the location and extent of the works used to divert water from Ophir Creek in Washoe County by Lawrence G. Brown and Betsy T. Brown for irrigation, stockwatering, and domestic purposes. That all other works or streams which are crossed by or connected with said works, and the boundary area, and kind of culture of lands irrigated are correctly shown and designated hereon

William J. Johnstone
State Water Right Surveyor. Cert. No 229

REGISTERED PROFESSIONAL ENGINEER CIVIL AND STRUCTURAL WILLIAM J. JOHNSTONE No. 314 AND LAND SURVEYOR STATE OF NEVADA

SCALE 1 IN = 100 FT.
100 50 0 100 200

MAP TO ACCOMPANY PROOF OF APPROPRIATION

FOR

IRRIGATION STOCK AND DOMESTIC

BY

LAWRENCE G. AND BETSY T. BROWN

FROM

OPHIR CREEK

02832