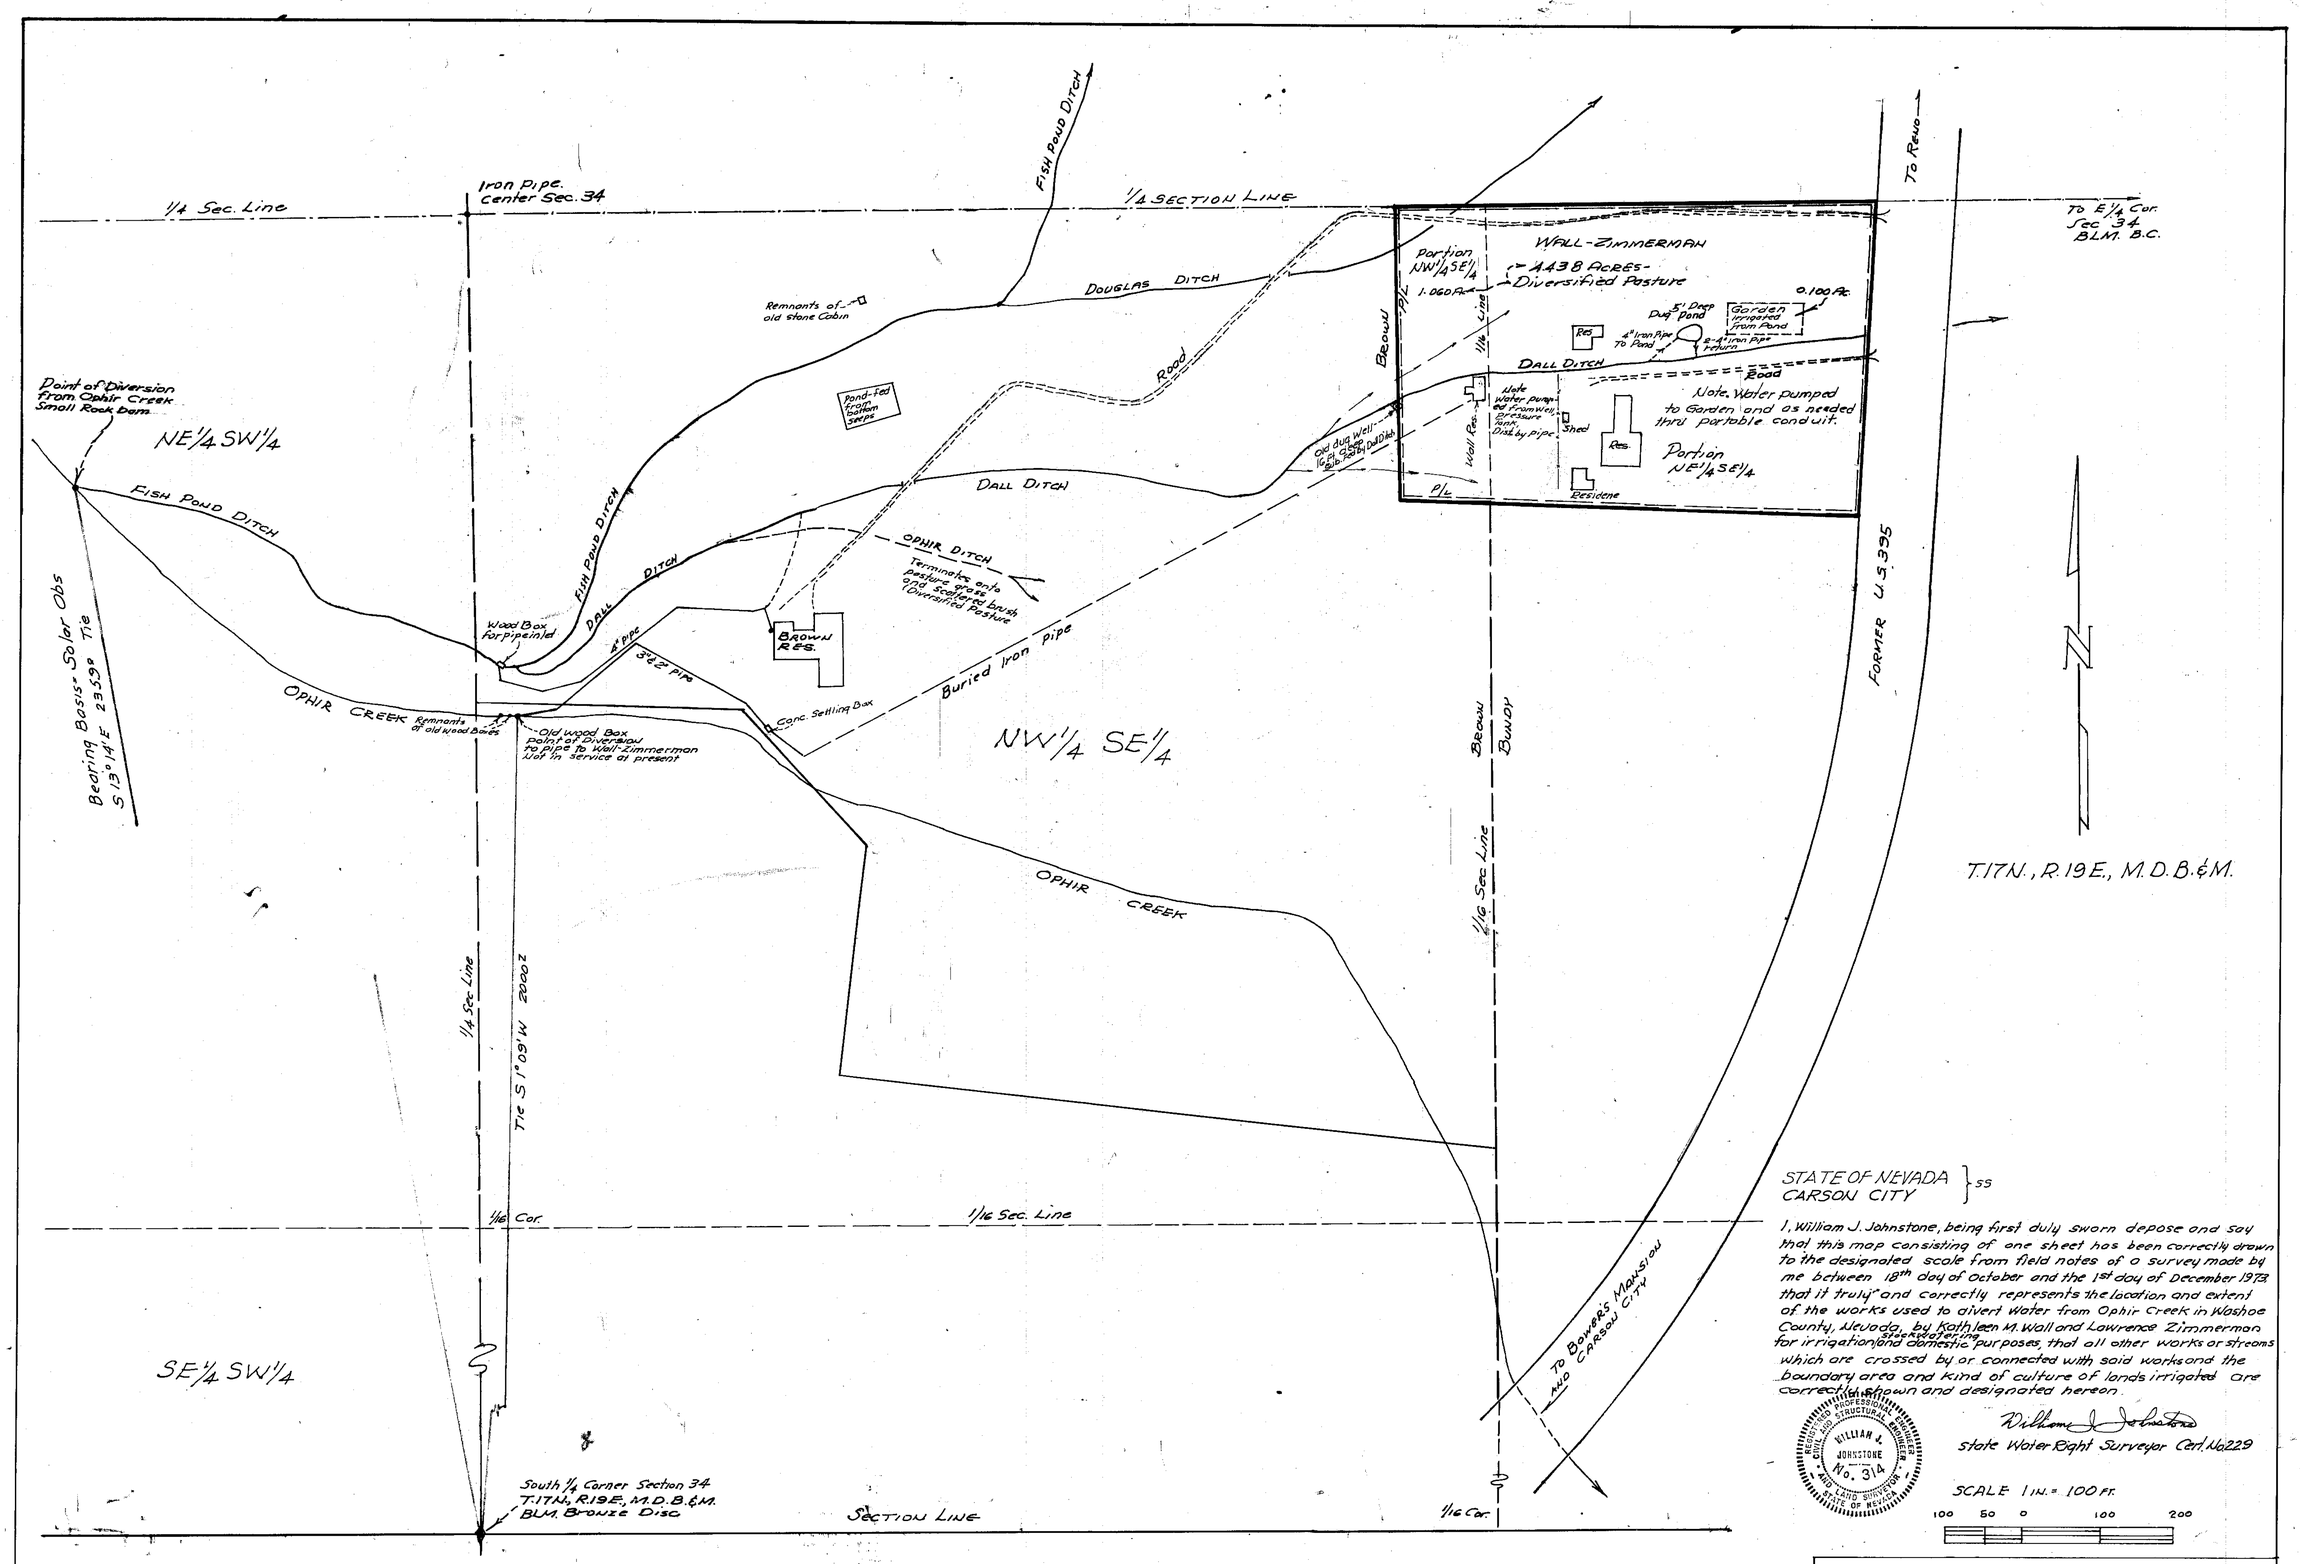

T.17N., R.19E., M.D.B.&M.

STATE OF NEVADA }ss
CARSON CITY

I, William J. Johnstone, being first duly sworn depose and say that this map consisting of one sheet has been correctly drawn to the designated scale from field notes of a survey made by me between 18th day of October and the 1st day of December 1973 that it truly and correctly represents the location and extent of the works used to divert water from Ophir Creek in Washoe County, Nevada, by Kathleen M. Wall and Lawrence Zimmerman for irrigation and domestic purposes, that all other works or streams which are crossed by or connected with said works and the boundary area and kind of culture of lands irrigated are correctly shown and designated hereon.

William J. Johnstone
State Water Right Surveyor Cert. No. 229

REGISTERED CIVIL AND STRUCTURAL ENGINEER — WILLIAM J. JOHNSTONE No. 314 — LAND SURVEYOR — STATE OF NEVADA

SCALE 1 in. = 100 ft.

100 50 0 100 200

CULTURE			
T.17N., R.19E., M.D.B.&M.			
WASHOE VALLEY NEV.			
SEC.	PORTION	ACRE	CULTURE
34	NW1/4 SE1/4	1.060	Diversified Pasture
34	NE1/4 SE1/4	4.438	Diversified Pasture
34	NE1/4 SE1/4	0.100	Garden

SUBSCRIBED AND SWORN TO BEFORE ME THIS 17th DAY OF DEC. 1973

Jean Williams
NOTARY PUBLIC IN AND FOR CARSON CITY, NEVADA.

MY COMMISSION EXPIRES Sept. 24, 1977

JEAN WILLIAMS
Notary Public — State of Nevada
Carson City
My Commission Expires Sept. 24, 1977

MAP TO ACCOMPANY
PROOF OF APPROPRIATION
FOR
IRRIGATION STOCK AND DOMESTIC
BY
KATHLEEN M. WALL AND LAWRENCE ZIMMERMAN
FROM
OPHIR CREEK

02833