SECTION	SUBDIVISION	TWNSHP	RANGE	CULTIVATED ACREAGE	DESCRIPTION OF CULTURE
17	NW1/4 NE1/4	T5N	69E	0.86	MEADOW PAST.
"	SE1/4 SW1/4	"	"	1.49	" "
"	SW1/4 NE1/4	"	"	4.08	" "
"	SW1/4 NE1/4	"	"	7.65	HARVEST
"	NW1/4 SE1/4	"	"	7.38	"
"	NW1/4 SE1/4	"	"	5.92	MEADOW PAST.
"	SW1/4 SE1/4	"	"	10.34	" "
20	NW1/4 NE1/4	"	"	0.20	" "

TOTAL ACREAGE 38.63

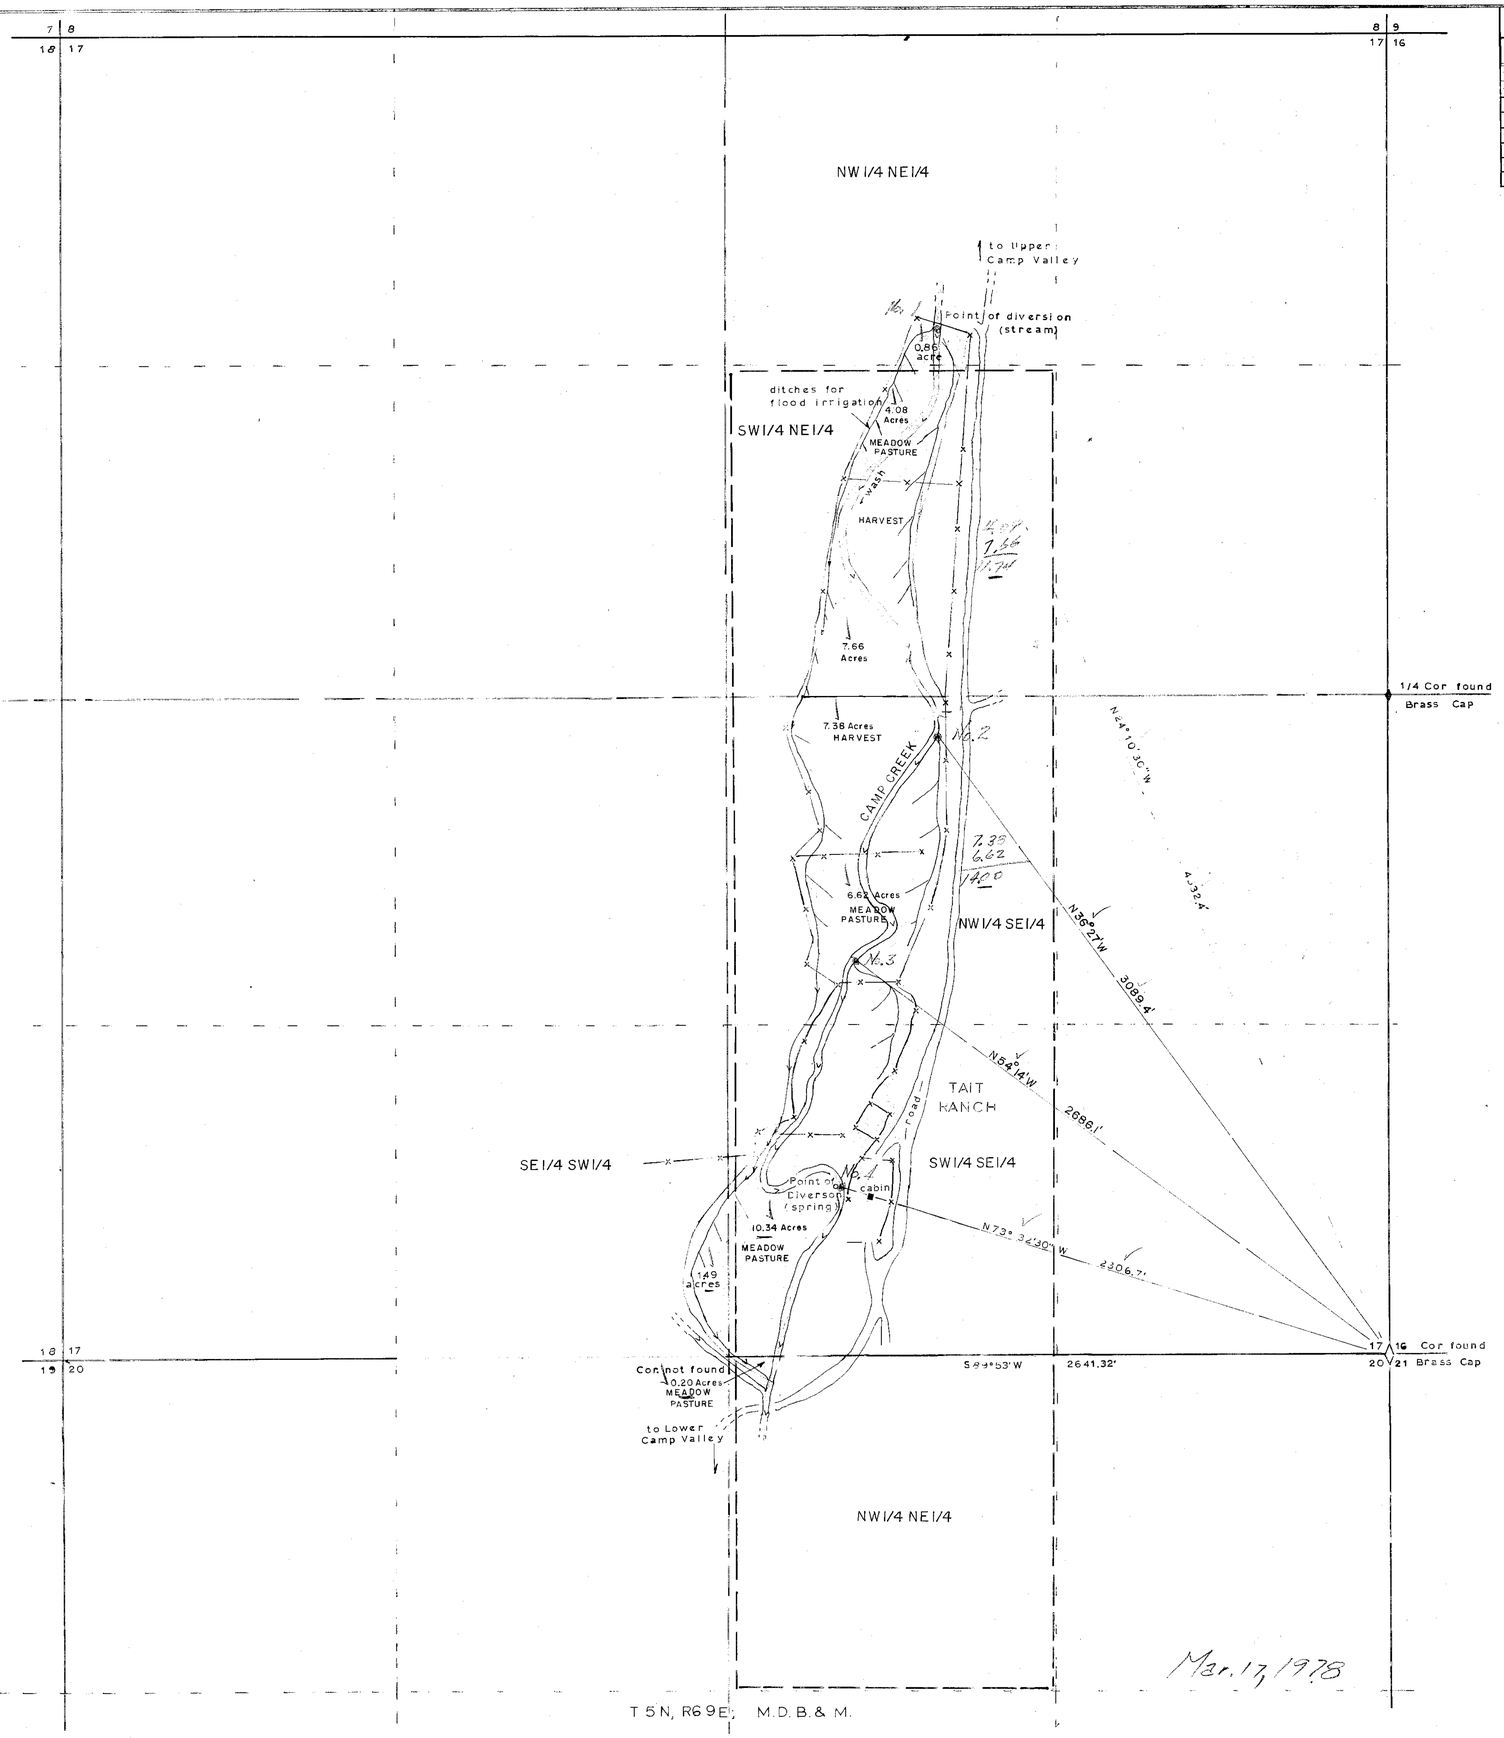

N

Basis of bearing: = Solar Observation

STATE OF NEVADA }
County of LINCOLN } ss

I, Philip C. Hulse, being first duly sworn, depose and say that the map, consisting of one sheet has been correctly drawn to the designated scale from field notes of a survey made under my direct supervision and direction, between Feb. 6th and Mar. 7th, 1977; that it truly and correctly represents the location and extent of the works used to divert water from Camp Creek and tributaries in Lincoln County, Nevada by Sylvia G. Tait for irrigation and stockwatering purposes. That all other works or streams which are crossed by or connected with said works, and the boundary, area and kind of culture of lands irrigated, are correctly shown and designated hereon.

State Water Right Surveyor

Subscribed and sworn to me this ___ day of ___ 197_

Notary Public in and for ___ County, NEVADA

0 300 600 900 1200

Scale 1" = 300'

SHEET 1 OF 1

MAP TO ACCOMPANY PROOF OF APPROPRIATION

FOR IRRIGATION AND STOCKWATERING

BY SYLVIA G. TAIT

FROM CAMP CREEK AND TRIBUTARIES

BY: PHILIP C. HULSE STATE WATER RIGHT SURVEYOR

02843

SECTION	SUBDIVISION	TWNSHP	RANGE	CULTIVATED ACREAGE	DESCRIPTION OF CULTURE
17	NW1/4 NE1/4	T5N	69E	0.86	MEADOW PAST.
"	SE1/4 SW1/4	"	"	1.49	" "
"	SW1/4 NE1/4	"	"	4.08	" "
"	SW1/4 NE1/4	"	"	7.66	HARVEST
"	NW1/4 SE1/4	"	"	7.38	"
"	NW1/4 SE1/4	"	"	6.62	MEADOW PAST.
"	SW1/4 SE1/4	"	"	10.34	" "
20	NW1/4 NE1/4	"	"	0.20	" "

TOTAL ACREAGE 38.63

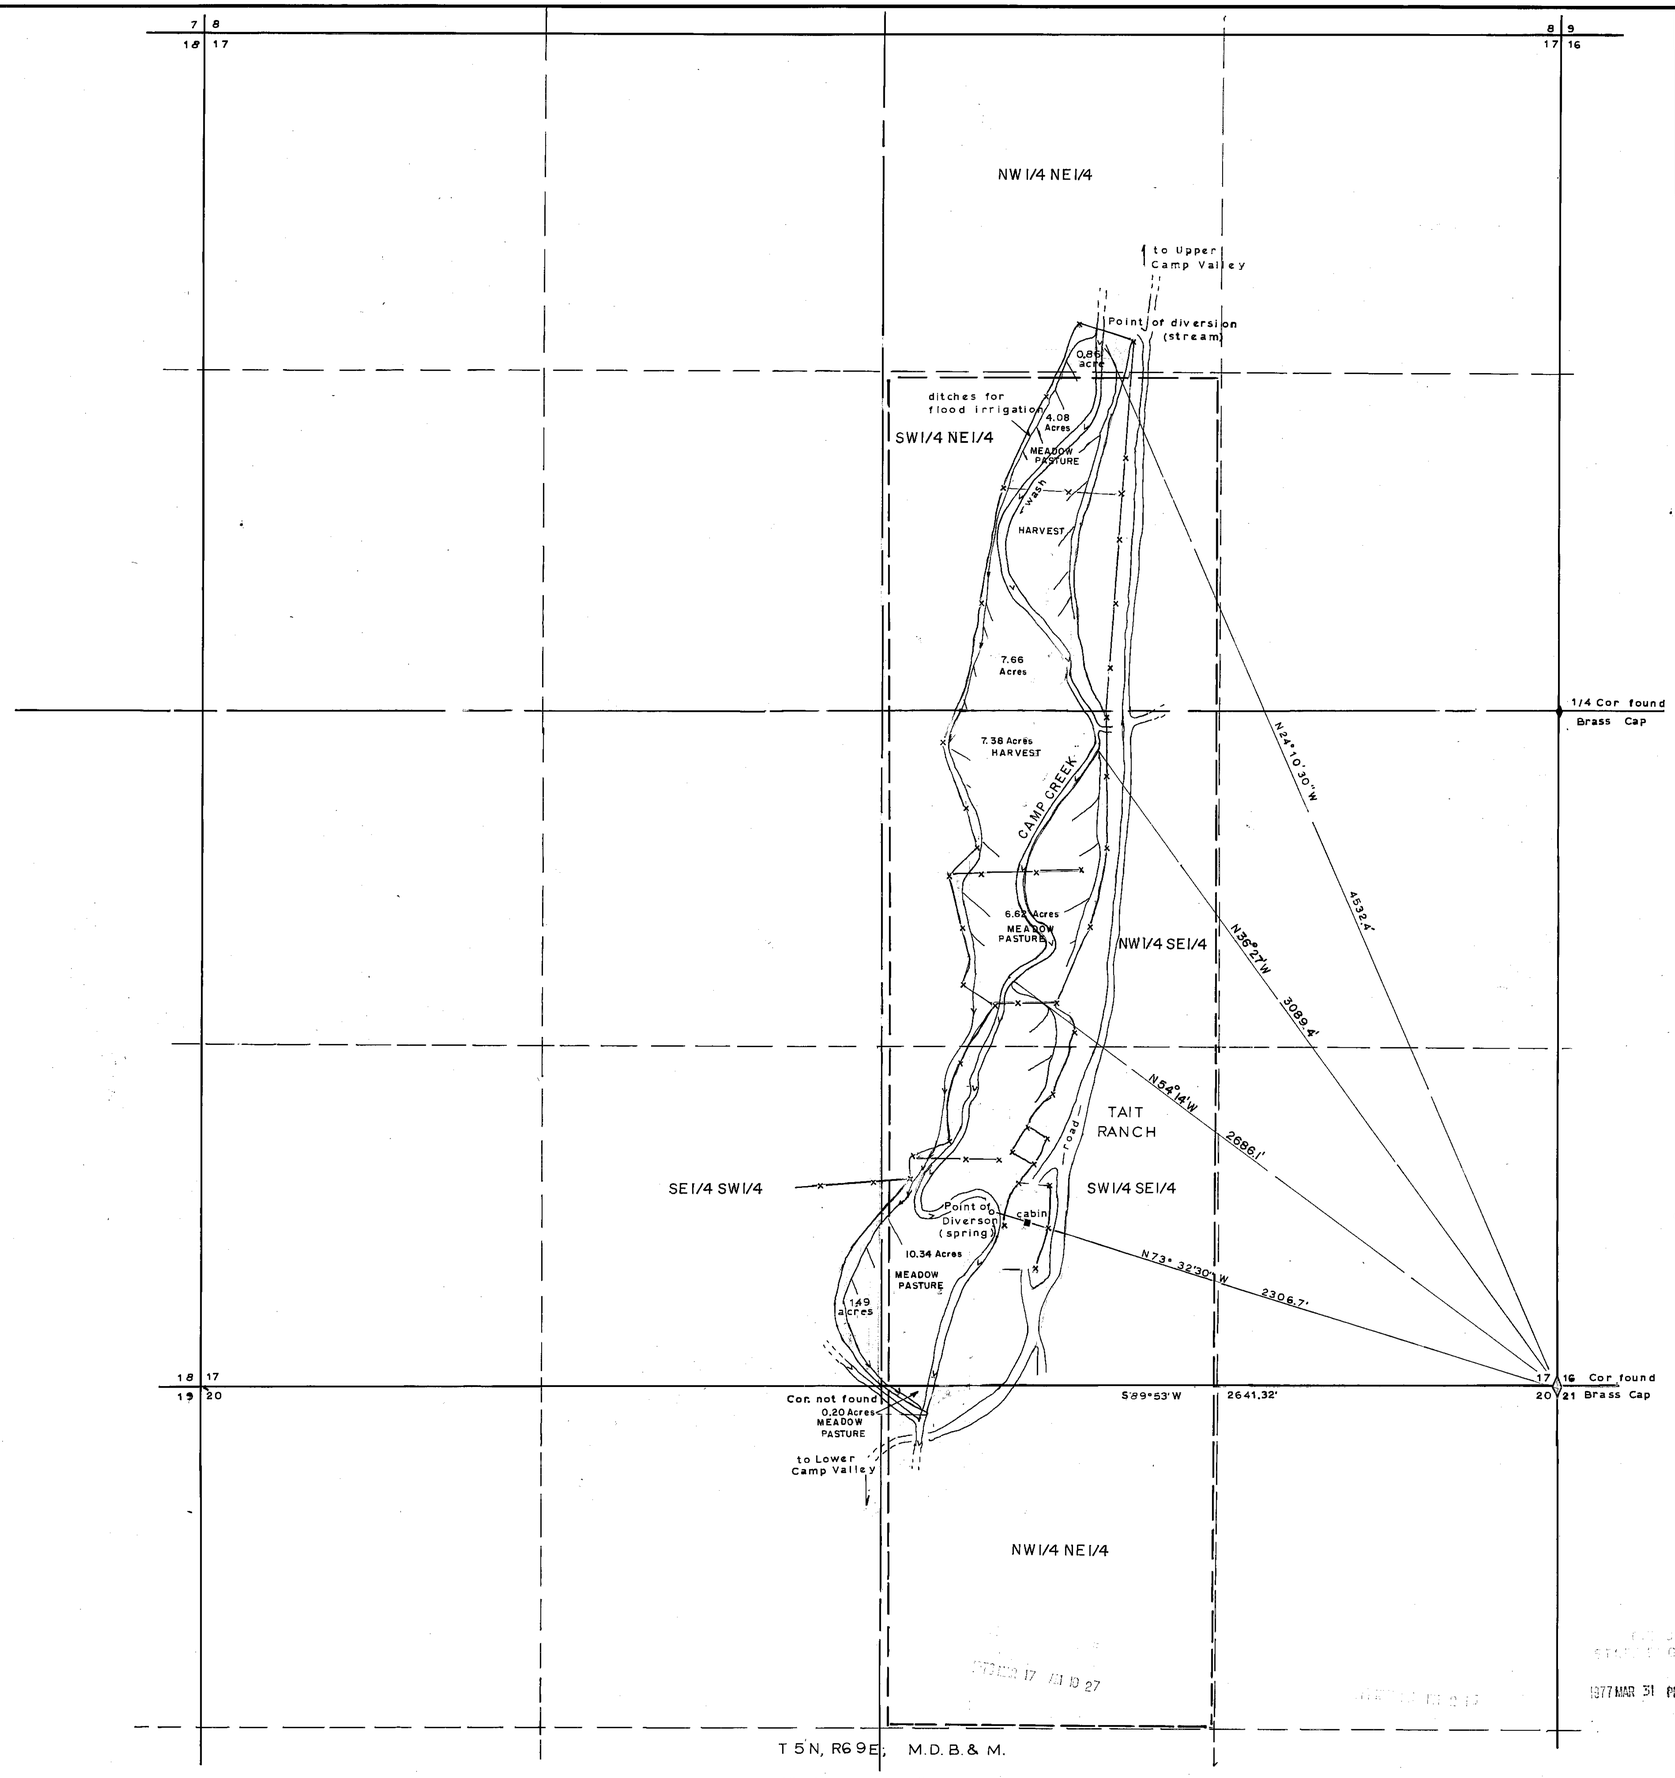

N

Basis of bearing: = Solar Observation

STATE OF NEVADA
County of LINCOLN } ss

I, Philip C. Hulse, being first duly sworn, dispose and say that this map, consisting of one sheet has been correctly drawn to the designated scale from field notes of a survey made under my direct supervision and direction, between Feb. 6th and Mar. 7th, 1977; that it truly and correctly represents the location and extent of the works used to divert water from Camp Creek and tributaries in Lincoln County, Nevada by Sylvia G. Tait for irrigation and stockwatering purposes. That all other works or streams which are crossed by or connected with said works, and the boundary, area and kind of culture of lands irrigated, are correctly shown and designated hereon.

Philip C. Hulse
State Water Right Surveyor

Subscribed and sworn to me this 28 day of March 1977.

BARBARA S. MATTHEWS
Notary Public—State of Nevada
COUNTY OF LINCOLN
My commission expires August 28, 1978

Barbara S. Matthews
Notary Public in and for Lincoln County, NEVADA

0 300 600 900 1200
Scale 1" = 300'

SHEET 1 OF 1

MAP TO ACCOMPANY PROOF OF APPROPRIATION

FOR IRRIGATION AND STOCKWATERING

BY SYLVIA G. TAIT

FROM CAMP CREEK AND TRIBUTARIES

BY:
PHILIP C. HULSE STATE WATER RIGHT SURVEYOR

STATE ENGINEER
1977 MAR 31 PM 2 51

02843