SPRING CREEK & TRIBUTARIES

SECTION	SUBDIVISION	TOWNSHIP	RANGE	CULT. ACREAGE	DESCRIPTION OF CULTURE	DATE OF FIRST CULTURE
36	NW1/4 NW1/4	13 N.	67 E.	3.2	Meadow Grasses	
35	NE1/4 NE1/4	13 N.	67 E.	18.1	" "	
35	NW1/4 NE1/4	13 N.	67 E.	20.9	" "	
35	NE1/4 NW1/4	13 N.	67 E.	40.0	" "	
35	NW1/4 NW1/4	13 N.	67 E.	40.0	" "	
35	SW1/4 NW1/4	13 N.	67 E.	25.0	" "	
35	SE1/4 NW1/4	13 N.	67 E.	17.7	" "	
			TOTAL	164.9	ACRES	

RAISED SPRING & TRIBUTARIES

SECTION	SUBDIVISION	TOWNSHIP	RANGE	CULT. ACREAGE	DESCRIPTION OF CULTURE	DATE OF FIRST CULTURE
35	NW1/4 NE1/4	13 N.	67 E.	9.7	Meadow Grasses	
35	NE1/4 NW1/4	13 N.	67 E.	40.0	" "	
35	NW1/4 NW1/4	13 N.	67 E.	40.0	" "	
35	SW1/4 NW1/4	13 N.	67 E.	25.0	" "	
35	SE1/4 NW1/4	13 N.	67 E.	17.7	" "	
			TOTAL	132.4	ACRES	

CORRAL SPRING & TRIBUTARIES

SECTION	SUBDIVISION	TOWNSHIP	RANGE	CULT. ACREAGE	DESCRIPTION OF CULTURE	DATE OF FIRST CULTURE
35	NW1/4 NE1/4	13 N.	67 E.	20.9	Meadow Grasses	
35	NE1/4 NW1/4	13 N.	67 E.	40.0	" "	
35	NW1/4 NW1/4	13 N.	67 E.	40.0	" "	
35	SW1/4 NW1/4	13 N.	67 E.	25.0	" "	
35	SE1/4 NW1/4	13 N.	67 E.	17.7	" "	
			TOTAL	143.6	ACRES	

CABIN SPRING & TRIBUTARIES

SECTION	SUBDIVISION	TOWNSHIP	RANGE	CULT. ACREAGE	DESCRIPTION OF CULTURE	DATE OF FIRST CULTURE
35	NE1/4 NE1/4	13 N.	67 E.	18.1	Meadow Grasses	
35	NW1/4 NE1/4	13 N.	67 E.	20.9	" "	
35	NE1/4 NW1/4	13 N.	67 E.	40.0	" "	
35	NW1/4 NW1/4	13 N.	67 E.	40.0	" "	
35	SW1/4 NW1/4	13 N.	67 E.	25.0	" "	
35	SE1/4 NW1/4	13 N.	67 E.	17.7	" "	
			TOTAL	161.7	ACRES	

HUB BASIN & TRIBUTARIES

SECTION	SUBDIVISION	TOWNSHIP	RANGE	CULT. ACREAGE	DESCRIPTION OF CULTURE	DATE OF FIRST CULTURE
35	NE1/4 NE1/4	13 N.	67 E.	6.6	Meadow Grasses	
35	NW1/4 NE1/4	13 N.	67 E.	20.9	" "	
35	NE1/4 NW1/4	13 N.	67 E.	40.0	" "	
35	NW1/4 NW1/4	13 N.	67 E	40.0	" "	
35	SW1/4 NW1/4	13 N.	67 E.	25.0	" "	
35	SE1/4 NW1/4	13 N.	67 E.	17.7	" "	
			TOTAL	150.2	ACRES	

STATE OF NEVADA }
County of White Pine } ss

I, Richard W. Forman, being first duly sworn, depose and say that this map, consisting of one sheet, has been correctly drawn to the designated scale from field notes of a survey made under my supervision and direction between the 19th day of March, and the 22nd day of March, 1975; that it truly and correctly represents the location and extent of the works used to divert water from Raised Spring, Hub Basin, Spring Creek, Corral Spring, Cabin Spring, and all Tributaries in White Pine County, by El Tejon Cattle Co. for Irrigation, Domestic and Stockwatering purposes. That the points of diversion, the location and size of the diverting channel, the place and manner of use, the location and names of all other works or streams which are crossed by or connected with the said works, and the boundary, area and kind of culture of lands irrigated are correctly shown and designated hereon.

Richard W. Forman
State Water Right Surveyor

Subscribed and sworn to before me this 3rd day of April, 1975.

Marcia Forman
Notary Public in and for White Pine County, Nevada.

MARCIA FORMAN
Notary Public - State of Nevada
White Pine County, Nevada
Commission Expires Feb. 11, 1978

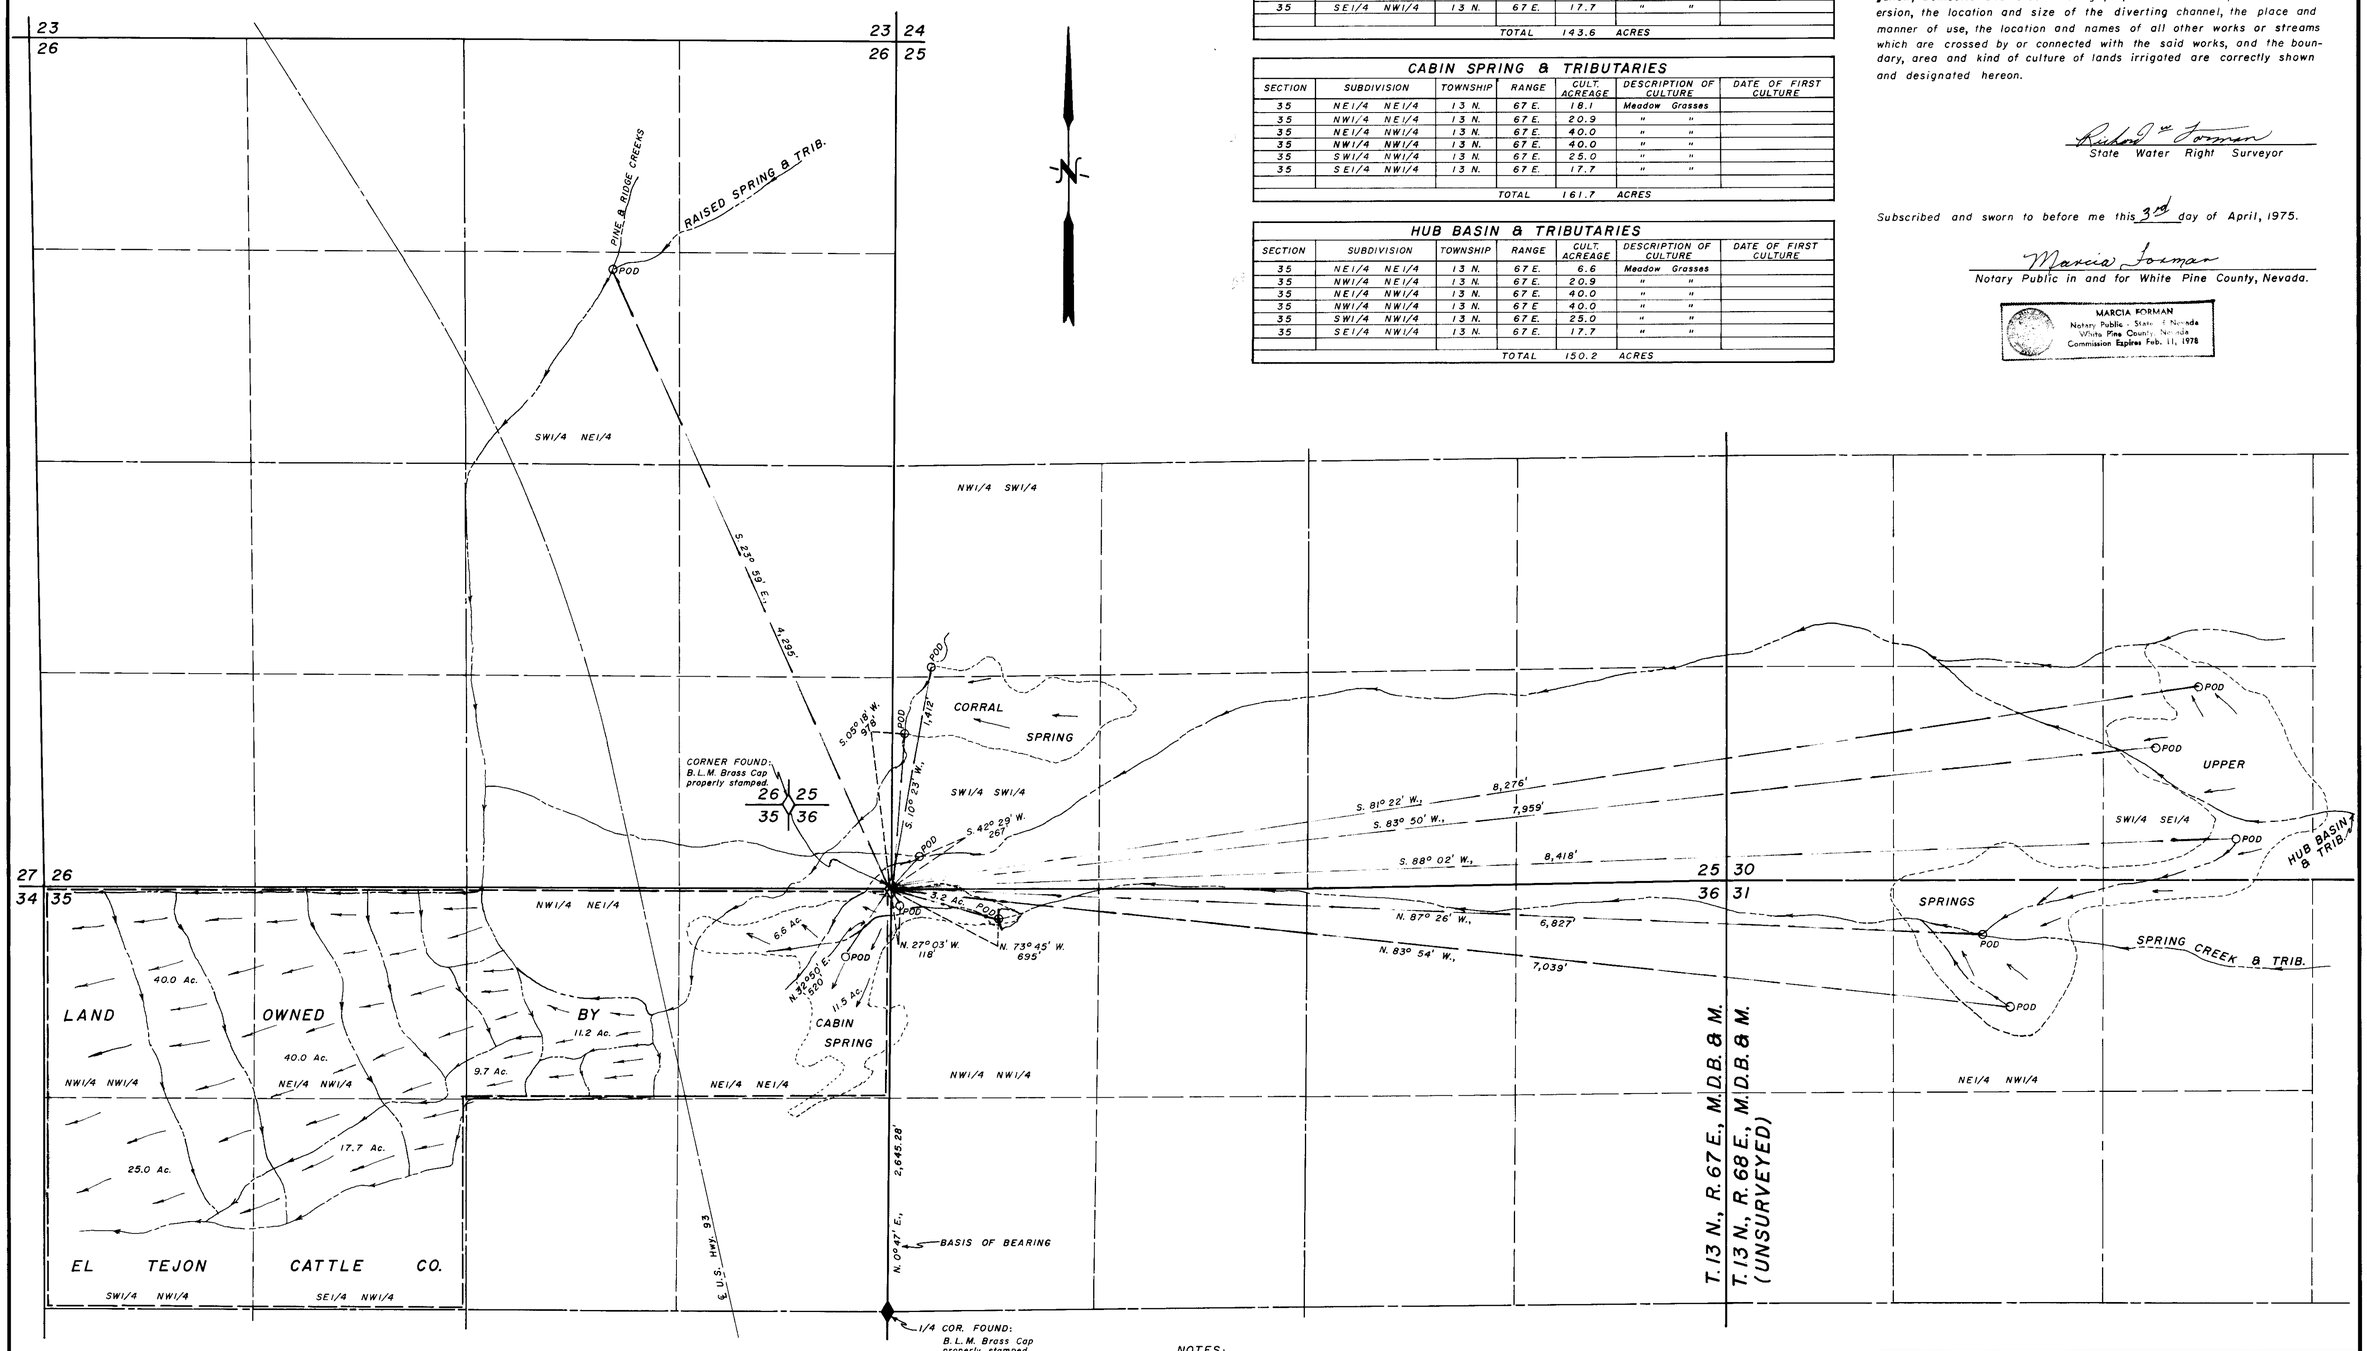

NOTES:

= Natural Channels

= Irrigation & Diversion Ditches

= Culture of Meadow Grasses

POD = Point of Diversion

This map has been prepared with the cooperation and assistance of Alfred M. Kerr who is a former owner of the above land.

0 500 1000 1500 2000
SCALE 1" = 500'

SURVEYED & MAPPED BY
BOUNDY & FORMAN INC.
ELY, NEVADA
MARCH, 1975

MAP TO ACCOMPANY PROOF OF APPROPRIATION

FOR IRRIGATION, DOMESTIC & STOCKWATERING

BY EL TEJON CATTLE CO.

FROM RAISED SPRING, HUB BASIN, SPRING CREEK, CORRAL SPRING, CABIN SPRING, & ALL TRIBUTARIES

81060 02855.02854 02853.02852.02851