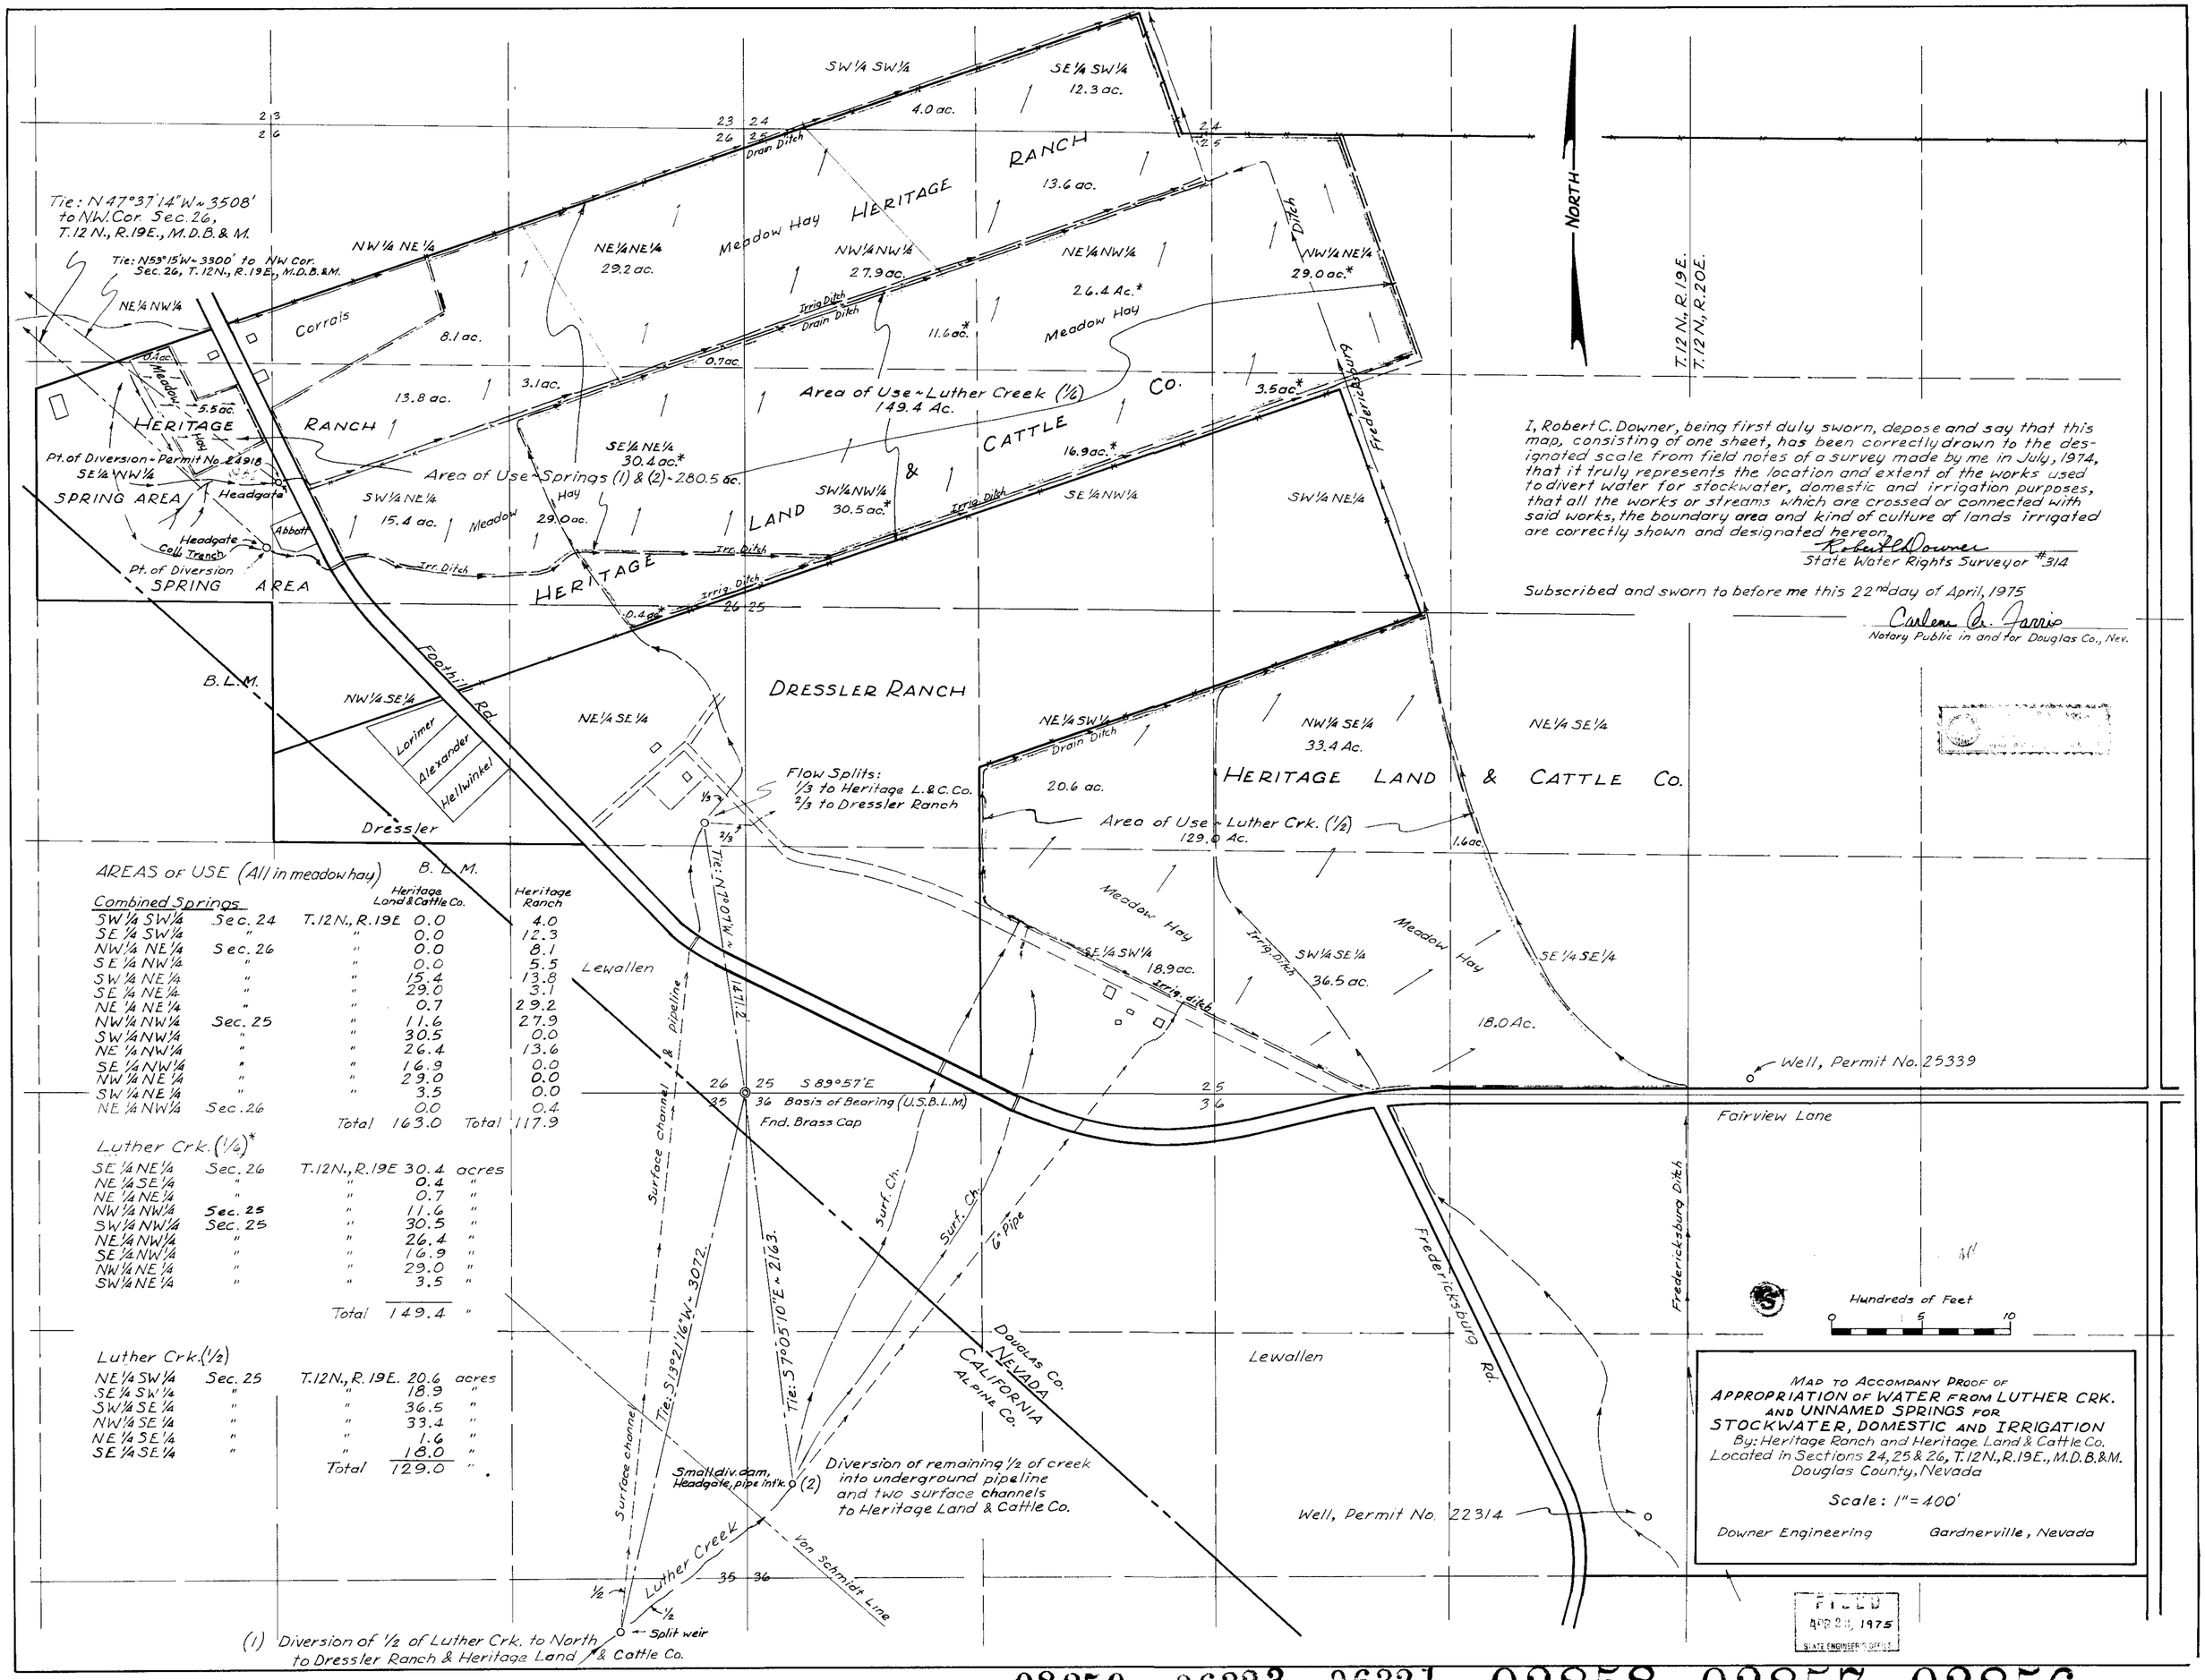

I, Robert C. Downer, being first duly sworn, depose and say that this map, consisting of one sheet, has been correctly drawn to the designated scale from field notes of a survey made by me in July, 1974, that it truly represents the location and extent of the works used to divert water for stockwater, domestic and irrigation purposes, that all the works or streams which are crossed or connected with said works, the boundary area and kind of culture of lands irrigated are correctly shown and designated hereon.

Robert C. Downer
State Water Rights Surveyor #314

Subscribed and sworn to before me this 22nd day of April, 1975

Carlene A. Farris
Notary Public in and for Douglas Co., Nev.

AREAS OF USE (All in meadow hay)

Combined Springs

			Heritage Land & Cattle Co. B.L.M.	Heritage Ranch
SW 1/4 SW 1/4	Sec. 24	T.12N., R.19E	0.0	4.0
SE 1/4 SW 1/4	"	"	0.0	12.3
NW 1/4 NE 1/4	Sec. 26	"	0.0	8.1
SE 1/4 NW 1/4	"	"	0.0	5.5
SW 1/4 NE 1/4	"	"	15.4	13.8
SE 1/4 NE 1/4	"	"	29.0	3.1
NE 1/4 NE 1/4	"	"	0.7	29.2
NW 1/4 NW 1/4	Sec. 25	"	11.6	27.9
SW 1/4 NW 1/4	"	"	30.5	0.0
NE 1/4 NW 1/4	"	"	26.4	13.6
SE 1/4 NW 1/4	"	"	16.9	0.0
NW 1/4 NE 1/4	"	"	29.0	0.0
SW 1/4 NE 1/4	"	"	3.5	0.0
NE 1/4 NW 1/4	Sec. 26		0.0	0.4
		Total	163.0	Total 117.9

Luther Crk. (1/2)*

SE 1/4 NE 1/4	Sec. 26	T.12N., R.19E	30.4	acres
NE 1/4 SE 1/4	"	"	0.4	"
NE 1/4 NE 1/4	"	"	0.7	"
NW 1/4 NW 1/4	Sec. 25	"	11.6	"
SW 1/4 NW 1/4	Sec. 25	"	30.5	"
NE 1/4 NW 1/4	"	"	26.4	"
SE 1/4 NW 1/4	"	"	16.9	"
NW 1/4 NE 1/4	"	"	29.0	"
SW 1/4 NE 1/4	"	"	3.5	"
		Total	149.4	"

Luther Crk. (1/2)

NE 1/4 SW 1/4	Sec. 25	T.12N., R.19E.	20.6	acres
SE 1/4 SW 1/4	"	"	18.9	"
SW 1/4 SE 1/4	"	"	36.5	"
NW 1/4 SE 1/4	"	"	33.4	"
NE 1/4 SE 1/4	"	"	1.6	"
SE 1/4 SE 1/4	"	"	18.0	"
		Total	129.0	"

08850 06323 06321 02858, 02857, 02856