WILLIAMS CREEK & DRY CREEK						
SECTION	SUBDIVISION	TOWNSHIP	RANGE	CULTIVATED ACREAGE	DESCRIPTION OF CULTURE	DATE OF FIRST CULTURE
11	NW1/4 SE1/4	12 N.	67 E.	15.12	Diversified Pasture	
11	NE1/4 SE1/4	12 N.	67 E.	18.75	" "	
11	SW1/4 SE1/4	12 N.	67 E.	12.64	" "	
11	SE1/4 SE1/4	12 N.	67 E.	37.83	" "	
12	SW1/4 SW1/4	12 N.	67 E.	13.55	" "	
12	SE1/4 SW1/4	12 N.	67 E.	10.91	" "	
13	NW1/4 NW1/4	12 N.	67 E.	28.41	" "	
13	NE1/4 NW1/4	12 N.	67 E.	6.36	" "	
13	SW1/4 NW1/4	12 N.	67 E.	34.61	" "	
13	NW1/4 SW1/4	12 N.	67 E.	32.30	" "	
13	SW1/4 SW1/4	12 N.	67 E.	19.09	" "	
13	SE1/4 SW1/4	12 N.	67 E.	4.83	" "	
14	NW1/4 NE1/4	12 N.	67 E.	5.86	" "	
14	NE1/4 NE1/4	12 N.	67 E.	40.00	" "	
14	SW1/4 NE1/4	12 N.	67 E.	0.99	" "	
14	SE1/4 NE1/4	12 N.	67 E.	38.74	" "	
14	NE1/4 SE1/4	12 N.	67 E.	14.21	" "	
13	NE1/4 NW1/4	12 N.	67 E.	23.87	Meadow Grasses	
13	NW1/4 NE1/4	12 N.	67 E.	4.96	" "	
13	NW1/4 NE1/4	12 N.	67 E.	35.04	Alfalfa & Grasses	
13	NE1/4 NE1/4	12 N.	67 E.	13.63	" "	
13	SW1/4 NW1/4	12 N.	67 E.	5.39	" "	
13	SE1/4 NW1/4	12 N.	67 E.	40.00	" "	
13	SW1/4 NE1/4	12 N.	67 E.	37.93	" "	
13	SE1/4 NE1/4	12 N.	67 E.	12.39	" "	
13	NW1/4 SW1/4	12 N.	67 E.	3.39	" "	
13	NE1/4 SW1/4	12 N.	67 E.	40.00	" "	
13	NW1/4 SE1/4	12 N.	67 E.	40.00	" "	
13	NE1/4 SE1/4	12 N.	67 E.	2.07	" "	
13	SE1/4 SW1/4	12 N.	67 E.	16.02	" "	
13	SW1/4 SE1/4	12 N.	67 E.	40.00	" "	
24	NW1/4 NW1/4	12 N.	67 E.	38.74	" "	
24	NE1/4 NW1/4	12 N.	67 E.	1.82	" "	
24	SW1/4 NW1/4	12 N.	67 E.	36.76	" "	
24	NW1/4 SW1/4	12 N.	67 E.	9.83	" "	
13	SW1/4 SW1/4	12 N.	67 E.	20.89	Wheat Grass	
		TOTAL ACREAGE		756.93		

STATE OF NEVADA }
County of White Pine } ss

I, Richard W. Forman, being first duly sworn, depose and say that this map, consisting of one sheet, has been correctly drawn to the designated scale from field notes of a survey made by me between the 3rd day of June, and the 10th day of June, 1975; that it truly and correctly represents the location and extent of the works used to divert water from Williams Creek and Dry Creek, in White Pine County, by Mary Hannah, Gordon A. and Kaye A. Kirkeby for Irrigation, Domestic and Stockwatering purposes. That the points of diversion, the location and size of the diverting channel, the place and manner of use, the location and names of all other works or streams which are crossed by or connected with the said works, and the boundary, area and kind of culture of lands irrigated are correctly shown and designated hereon.

Richard W. Forman
State Water Right Surveyor

Subscribed and sworn to before me this 18th day of July, 1975.

Marcia Forman
Notary Public in and for White Pine County, Nevada

MARCIA FORMAN
Notary Public - State of Nevada
White Pine County, Nevada
Commission Expires Feb. 11, 1978

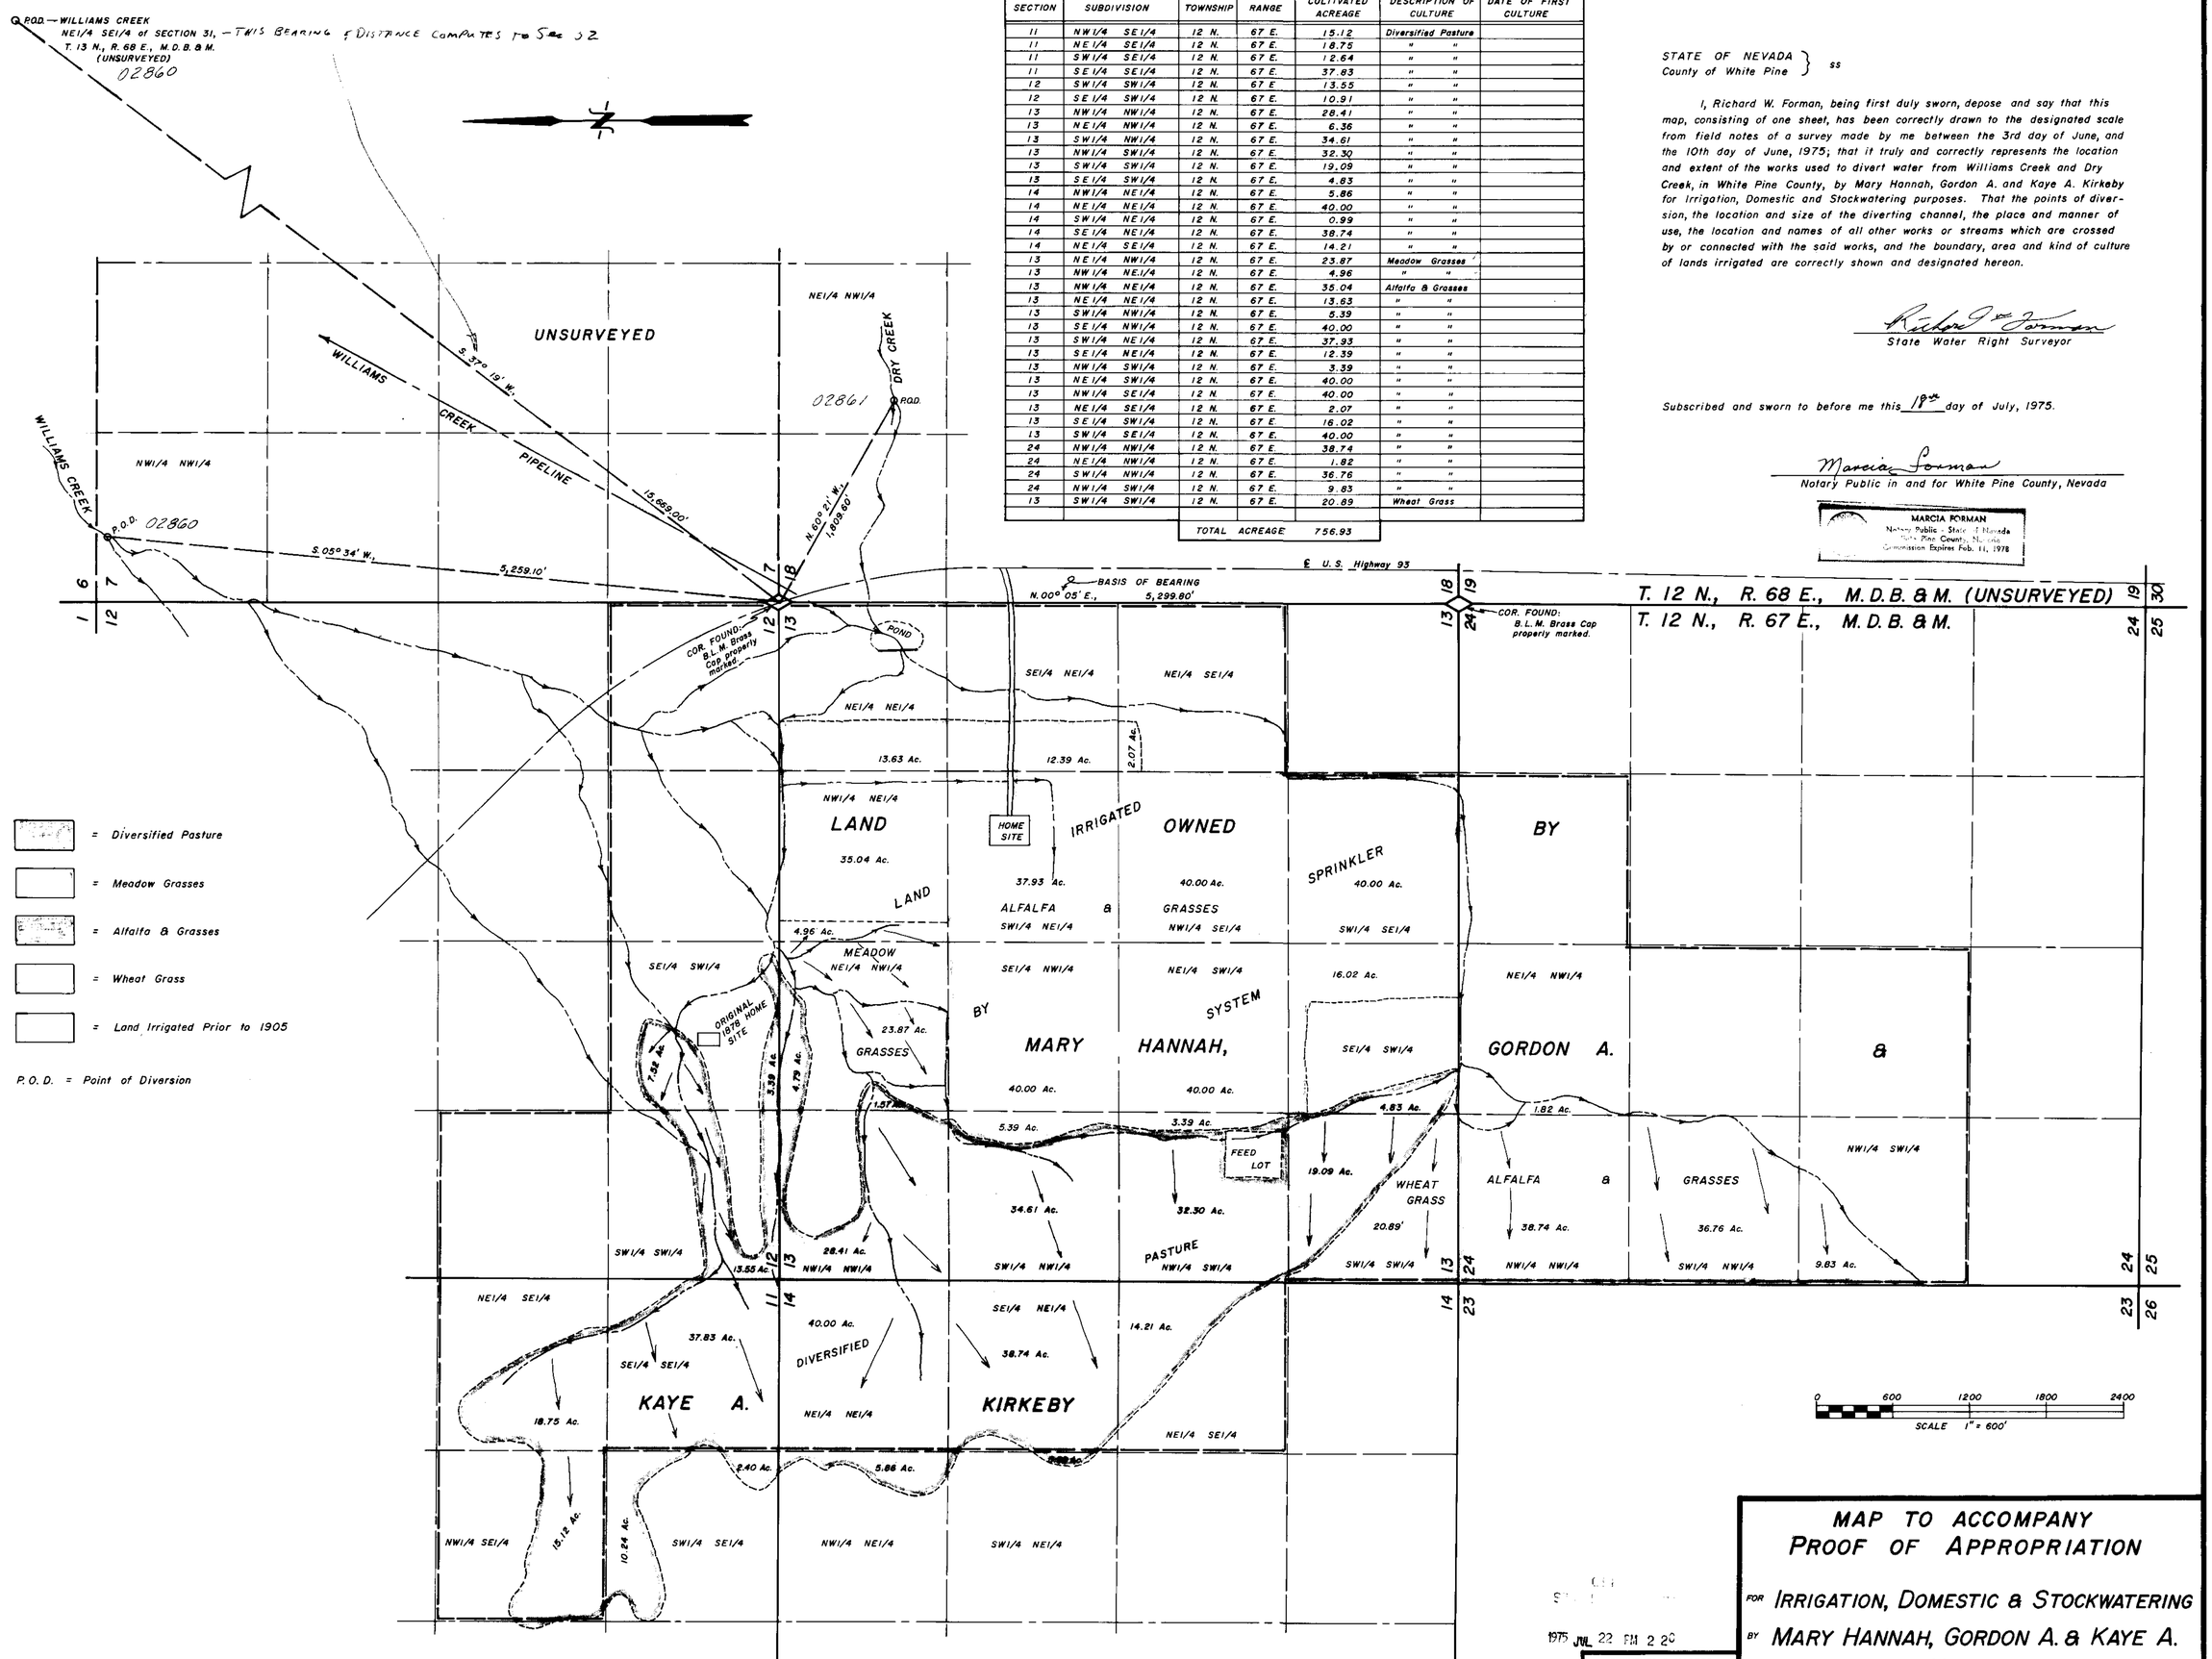

1975 JUL 22 PM 2 28

SURVEYED & MAPPED BY
BOUNDY & FORMAN INC.
ELY, NEVADA
JULY, 1975

MAP TO ACCOMPANY PROOF OF APPROPRIATION

FOR IRRIGATION, DOMESTIC & STOCKWATERING
BY MARY HANNAH, GORDON A. & KAYE A. KIRKEBY
FROM WILLIAMS CREEK & DRY CREEK

02861, 02860 — Filed Under