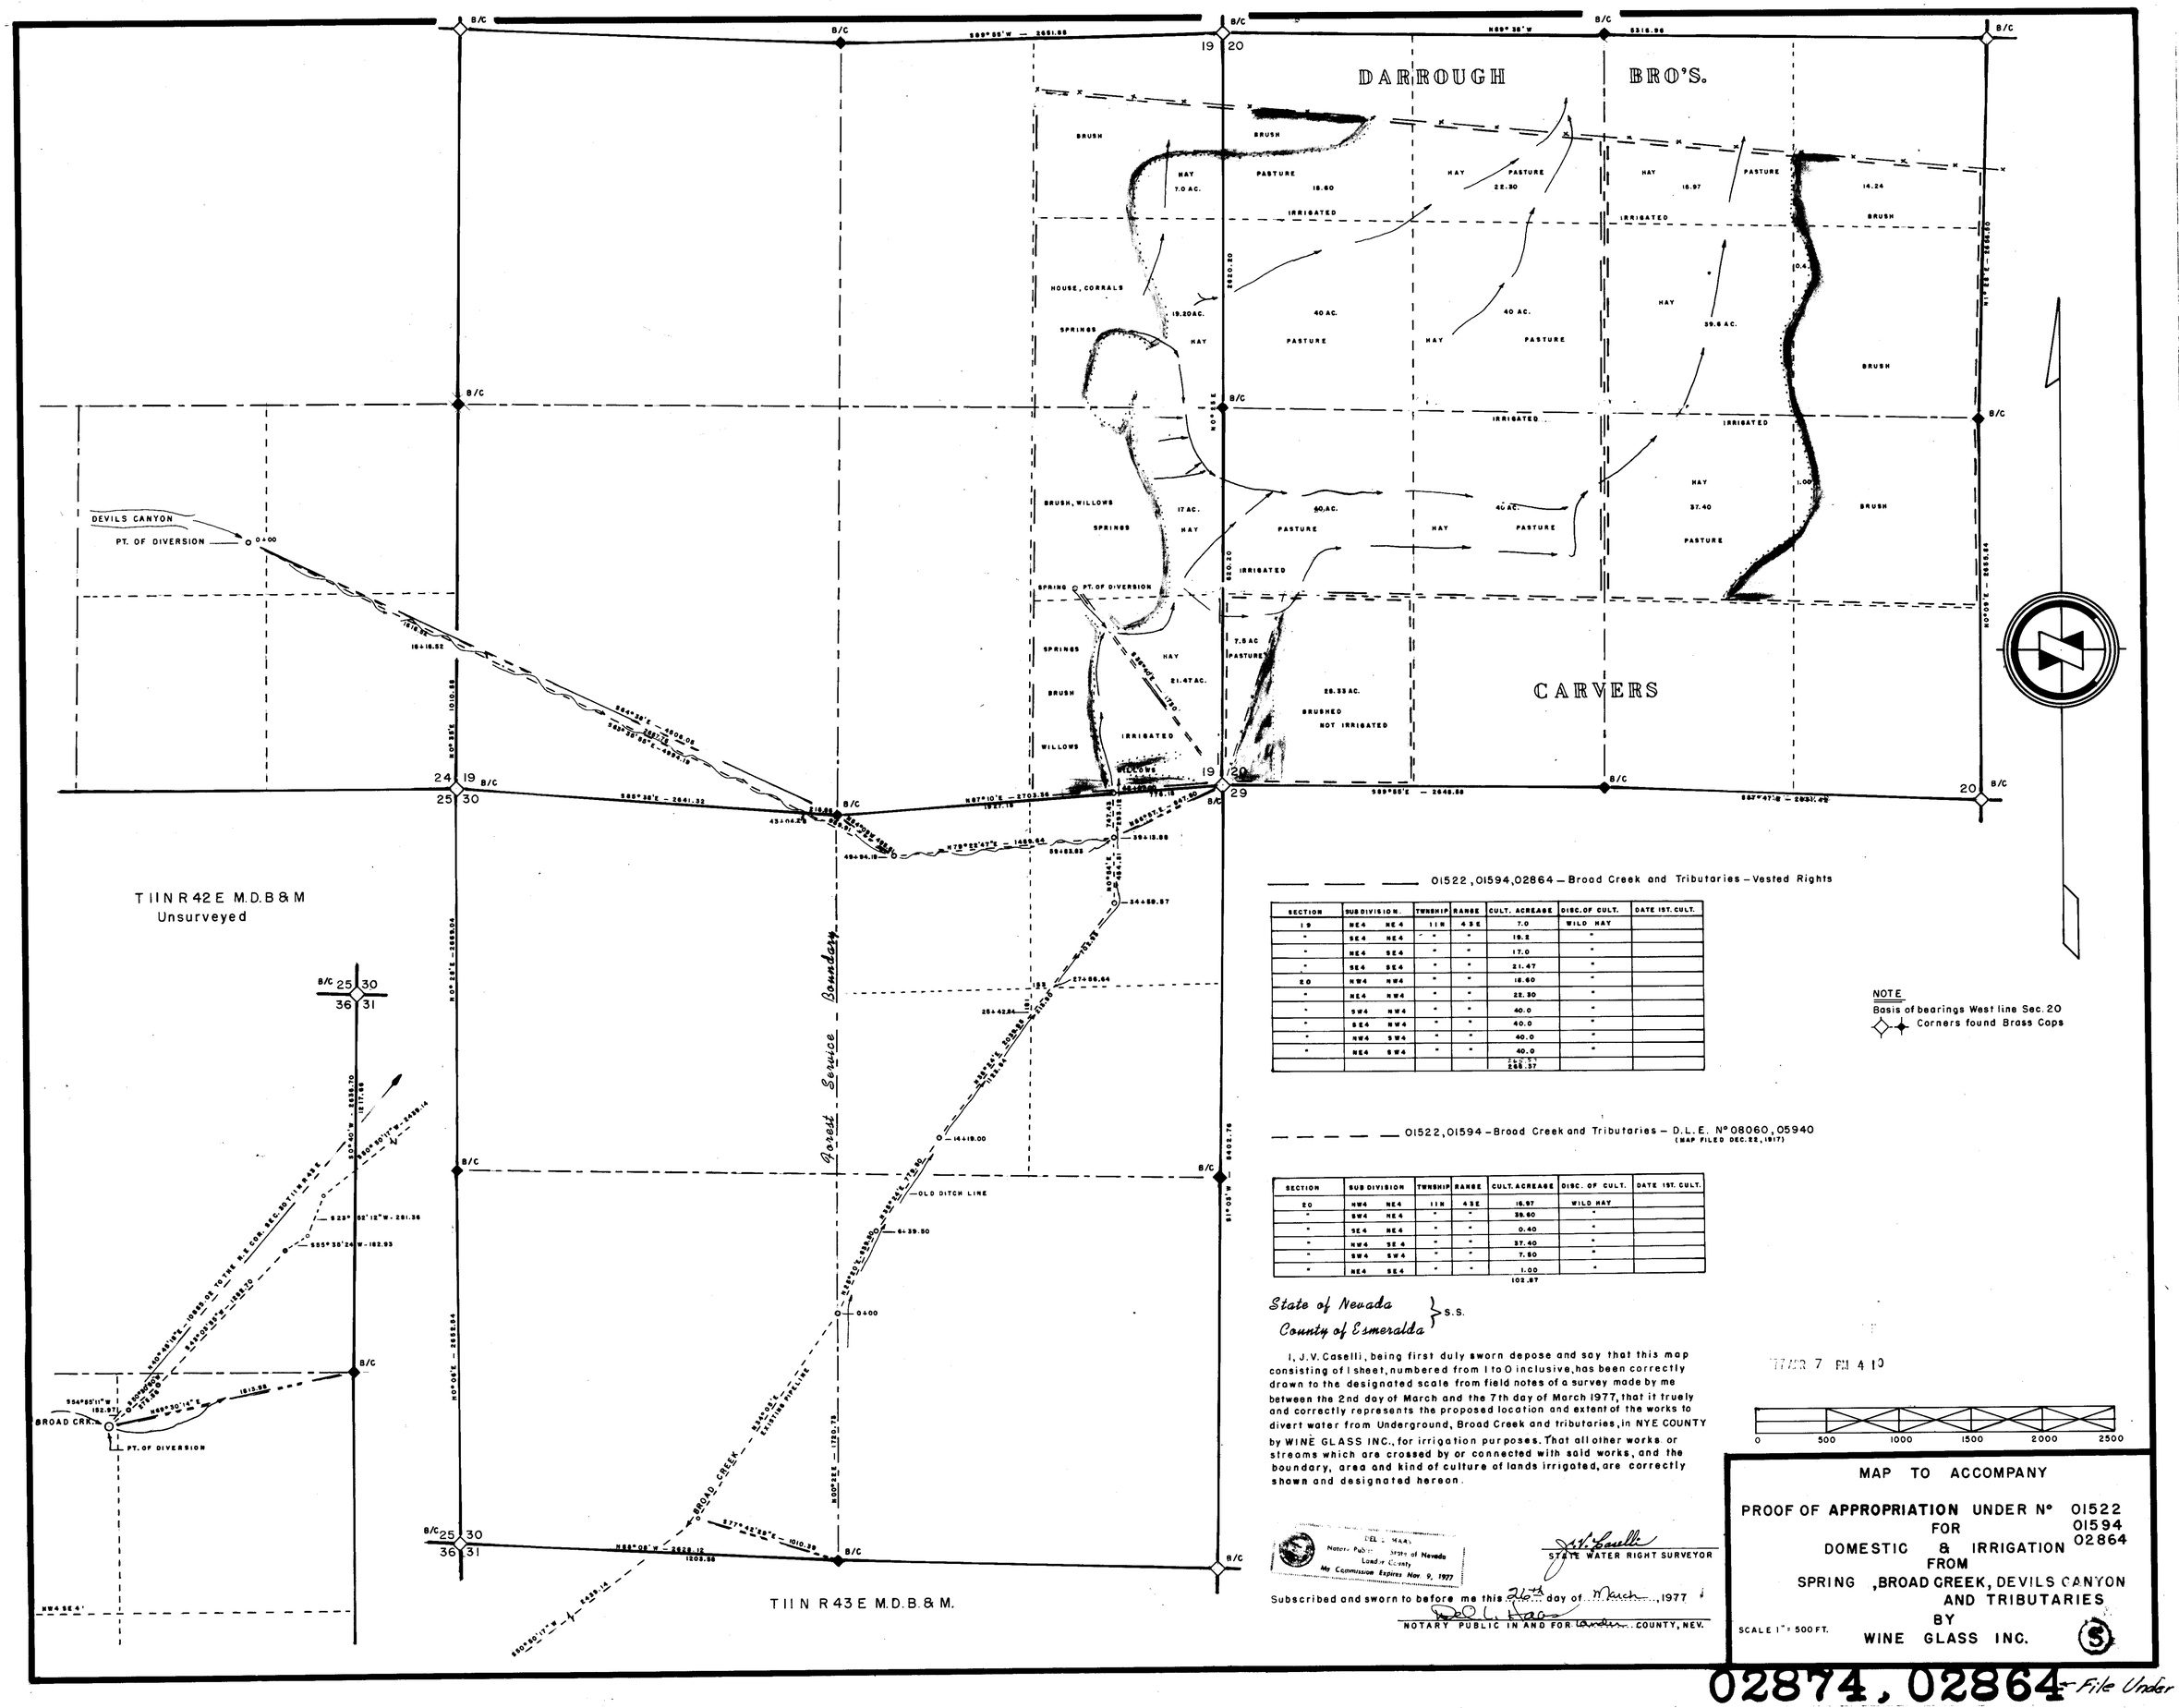

01522, 01594, 02864 – Broad Creek and Tributaries – Vested Rights

SECTION	SUBDIVISION		TWNSHIP	RANGE	CULT. ACREAGE	DISC. OF CULT.	DATE 1ST. CULT.
19	NE4	NE4	11N	43E	7.0	WILD HAY	
"	SE4	NE4	"	"	19.2	"	
"	NE4	SE4	"	"	17.0	"	
"	SE4	SE4	"	"	21.47	"	
20	NW4	NW4	"	"	18.60	"	
"	NE4	NW4	"	"	22.30	"	
"	SW4	NW4	"	"	40.0	"	
"	SE4	NW4	"	"	40.0	"	
"	NW4	SW4	"	"	40.0	"	
"	NE4	SW4	"	"	40.0	"	
					255.57		

01522, 01594 – Broad Creek and Tributaries – D.L.E. N° 08060, 05940
(MAP FILED DEC. 22, 1917)

SECTION	SUB DIVISION		TWNSHIP	RANGE	CULT. ACREAGE	DISC. OF CULT.	DATE 1ST. CULT.
20	NW4	NE4	11N	43E	16.97	WILD HAY	
"	SW4	NE4	"	"	38.60	"	
"	SE4	NE4	"	"	0.40	"	
"	NW4	SE4	"	"	37.40	"	
"	SW4	SE4	"	"	7.50	"	
"	NE4	SE4	"	"	1.00	"	
					102.87		

NOTE
Basis of bearings West line Sec. 20
Corners found Brass Caps

State of Nevada
County of Esmeralda } S.S.

I, J.V. Caselli, being first duly sworn depose and say that this map consisting of 1 sheet, numbered from 1 to 0 inclusive, has been correctly drawn to the designated scale from field notes of a survey made by me between the 2nd day of March and the 7th day of March 1977, that it truely and correctly represents the proposed location and extent of the works to divert water from Underground, Broad Creek and tributaries, in NYE COUNTY by WINE GLASS INC., for irrigation purposes. That all other works or streams which are crossed by or connected with said works, and the boundary, area and kind of culture of lands irrigated, are correctly shown and designated hereon.

J.V. Caselli
STATE WATER RIGHT SURVEYOR

Notary Public State of Nevada
Lander County
My Commission Expires Nov. 9, 1977

Subscribed and sworn to before me this 24th day of March, 1977

D.O.L. Hao
NOTARY PUBLIC IN AND FOR Lander COUNTY, NEV.

MAR 7 PM 4 10

0 500 1000 1500 2000 2500

MAP TO ACCOMPANY
PROOF OF APPROPRIATION UNDER N° 01522 01594 02864
FOR
DOMESTIC & IRRIGATION
FROM
SPRING, BROAD CREEK, DEVILS CANYON AND TRIBUTARIES
BY
WINE GLASS INC.

SCALE 1" = 500 FT.

02874, 02864 – File Under