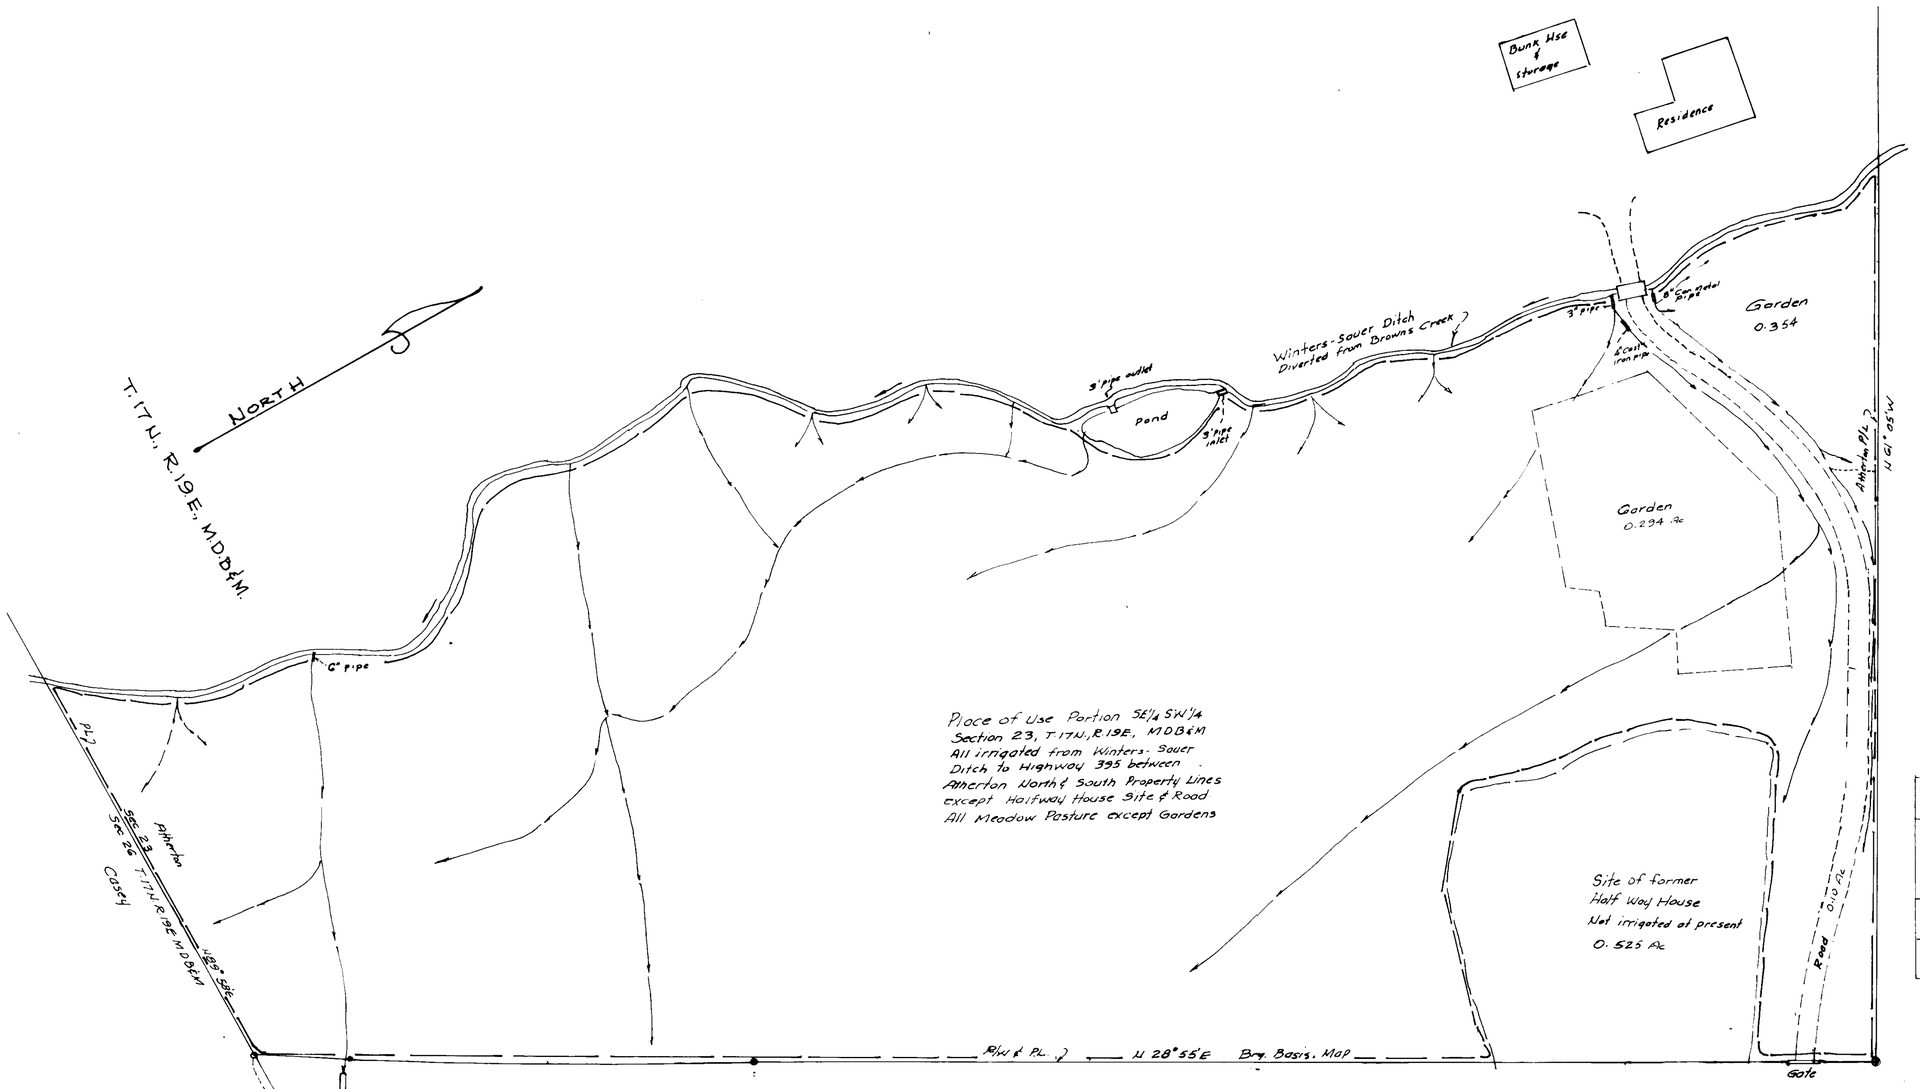

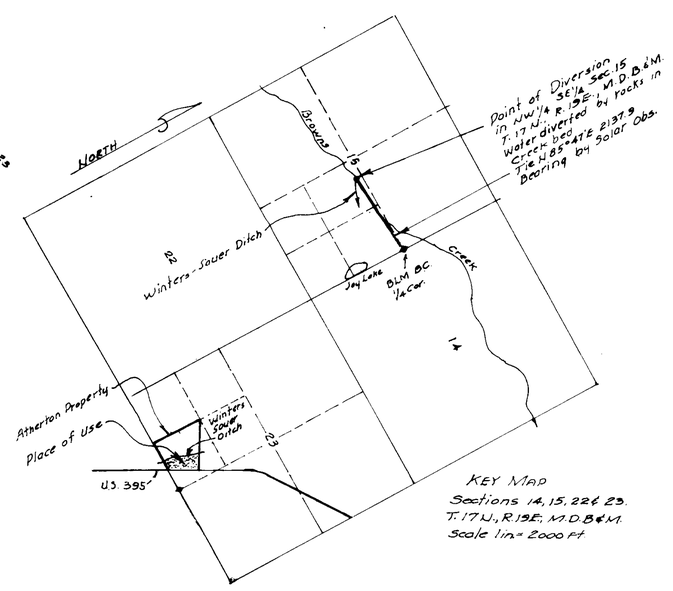

KEY MAP
Sections 14, 15, 22 & 23.
T. 17 N., R. 19 E., M.D.B&M.
Scale 1 in = 2000 Ft.

CULTURE			
T.17N., R.19E., M.D.B&M.			
SEC	PORTION	ACRE	CULTURE
23	SE¼ SW¼	5.445	Meadow Pasture
23	SE¼ SW¼	0.648	Gardens

STATE OF NEVADA } SS
CARSON CITY

I, William J. Johnstone, being first duly sworn depose and say that this map, consisting of one sheet, has been correctly drawn to the designated scale from field notes of a survey made by me on the 23rd and 24th day of April, 1976; that it truly and correctly represents the location and extent of the works used to divert water from Browns Creek in Washoe County, by Phillip H. and Lois J. Atherton for irrigation and stockwatering purposes. That all other works or streams which are crossed by or connected with said works, and the boundary area, and kind of culture of lands irrigated, are correctly shown and designated hereon.

William J. Johnstone
Nevada State Water Right Surveyor Cert. No 229

SUBSCRIBED AND SWORN TO BEFORE ME THIS 26th DAY OF April, 1976

Jean Wilson
NOTARY PUBLIC IN AND FOR CARSON CITY, NEVADA

MY COMMISSION EXPIRES July 1, 1977

0 50 100 150 200
SCALE 1 IN. = 40 FT.

FILED
APR 26 1976
STATE ENGINEER'S OFF.

MAP TO ACCOMPANY
PROOF OF APPROPRIATION
FOR
IRRIGATION AND STOCKWATERING USE
BY
PHILLIP H. AND LOIS J. ATHERTON
FROM
BROWNS CREEK

02872