Portions of Sections 1 and 12, T 12 N, R 19 E, MDB&M and Sections 7 and 8, T 12 N, R 20 E, MDB&M

NOTE: BASIS OF BEARING WELL NO. 1 is R/W Line of Centerville Lane, as per Parcel Map for Phillip McKinnon, Book 176 Page 822, Document No. 86935, in Douglas County Recorders Office.

BASIS OF BEARING WELL NOS. 2 and 3 is West Line of Section 7, Township 12 North, Range 20 East, MDB&M Dependent Resurvey and Extension Survey, February 18, 1954.

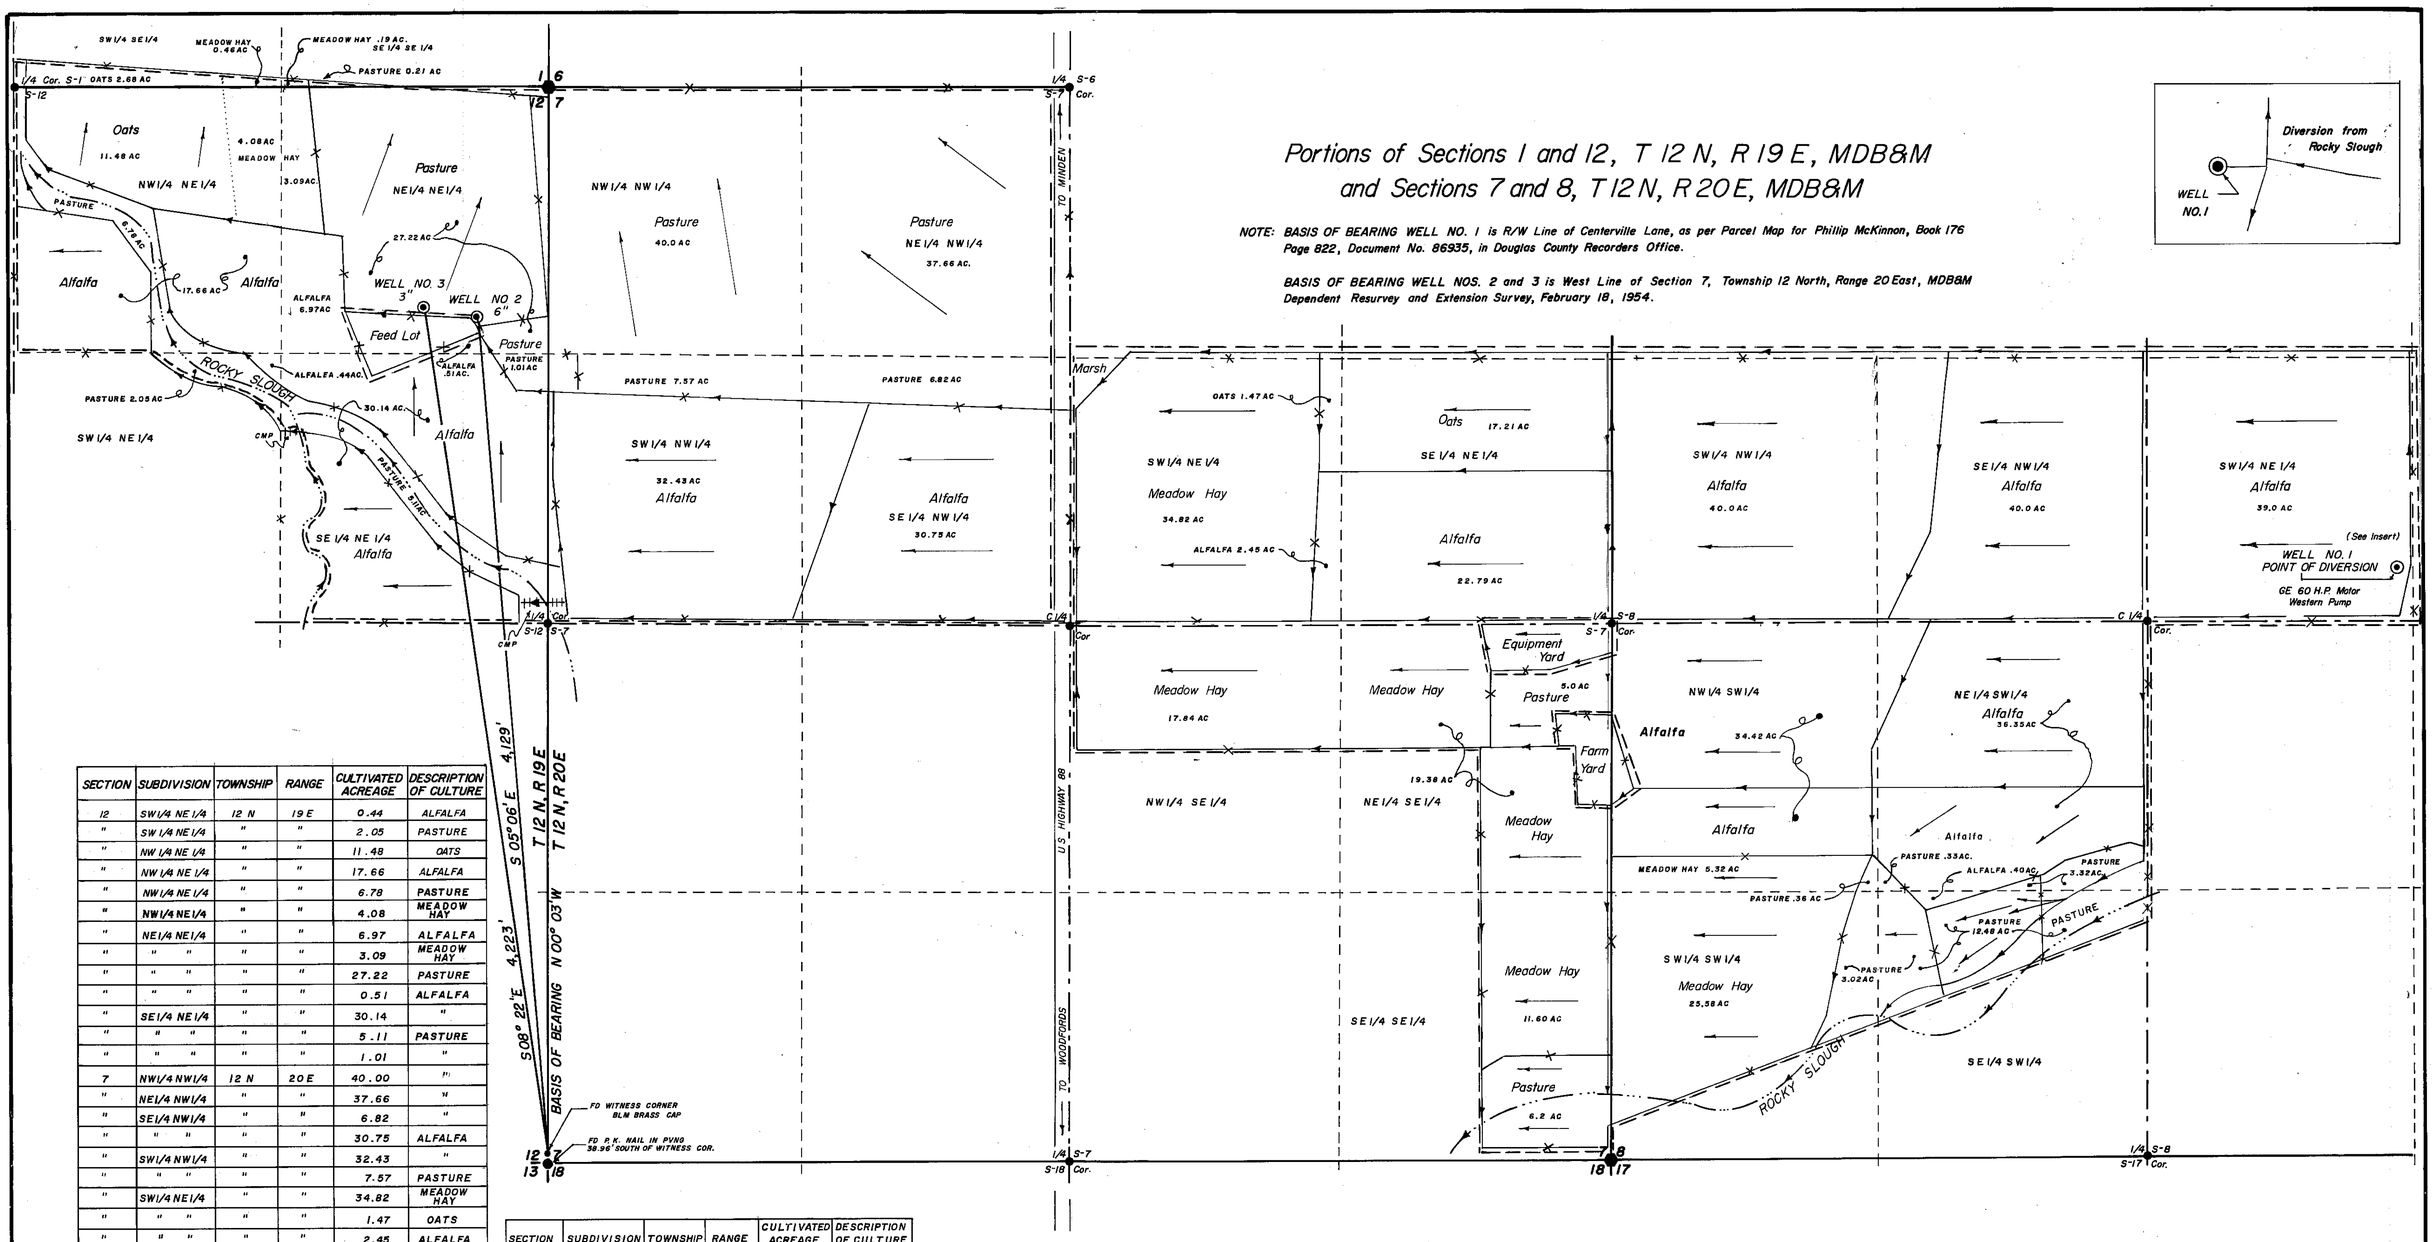

SECTION	SUBDIVISION	TOWNSHIP	RANGE	CULTIVATED ACREAGE	DESCRIPTION OF CULTURE
12	SW1/4 NE1/4	12 N	19 E	0.44	ALFALFA
"	SW1/4 NE1/4	"	"	2.05	PASTURE
"	NW1/4 NE1/4	"	"	11.48	OATS
"	NW1/4 NE1/4	"	"	17.66	ALFALFA
"	NW1/4 NE1/4	"	"	6.78	PASTURE
"	NW1/4 NE1/4	"	"	4.08	MEADOW HAY
"	NE1/4 NE1/4	"	"	6.97	ALFALFA
"	" "	"	"	3.09	MEADOW HAY
"	" "	"	"	27.22	PASTURE
"	" "	"	"	0.51	ALFALFA
"	SE1/4 NE1/4	"	"	30.14	"
"	" "	"	"	5.11	PASTURE
"	" "	"	"	1.01	"
7	NW1/4 NW1/4	12 N	20 E	40.00	"
"	NE1/4 NW1/4	"	"	37.66	"
"	SE1/4 NW1/4	"	"	6.82	"
"	" "	"	"	30.75	ALFALFA
"	SW1/4 NW1/4	"	"	32.43	"
"	" "	"	"	7.57	PASTURE
"	SW1/4 NE1/4	"	"	34.82	MEADOW HAY
"	" "	"	"	1.47	OATS
"	" "	"	"	2.45	ALFALFA
"	SE1/4 NE1/4	"	"	22.79	"
"	" "	"	"	17.21	OATS
"	NW1/4 SE1/4	"	"	17.84	MEADOW HAY
"	NE1/4 SE1/4	"	"	19.38	"
"	" "	"	"	5.00	PASTURE
"	SE1/4 SE1/4	"	"	6.20	"
"	" "	"	"	11.60	MEADOW HAY
8	SW1/4 NW1/4	"	"	40.0	ALFALFA
"	SE1/4 NW1/4	"	"	40.0	"
"	SW1/4 NE1/4	"	"	39.0	"
"	NW1/4 SW1/4	"	"	34.42	"
"	" "	"	"	5.32	MEADOW HAY
"	" "	"	"	0.36	PASTURE
"	SW1/4 SW1/4	"	"	3.02	"
"	" "	"	"	25.58	MEADOW HAY
"	SE1/4 SW1/4	"	"	0.40	ALFALFA
"	" "	"	"	12.48	PASTURE
"	NE1/4 SW1/4	"	"	3.32	"
"	" "	"	"	0.33	"
"	" "	"	"	36.35	ALFALFA

SECTION	SUBDIVISION	TOWNSHIP	RANGE	CULTIVATED ACREAGE	DESCRIPTION OF CULTURE
1	SE1/4 SE1/4	12 N	19 E	0.21	PASTURE
"	" "	"	"	0.19	MEADOW HAY
"	SW1/4 SE1/4	"	"	0.46	"
"	" "	"	"	2.68	OATS
TOTAL ACREAGE				654.65	

STATE OF NEVADA
CARSON CITY SS.

I, B. J. VASEY, being first duly sworn, depose and say that this map, consisting of one sheet, has been correctly drawn to the designated scale from field notes of a survey made by me, on the 17th day of June, 1976; that it truly and correctly represents the location and extent of the works used to divert water from UNDERGROUND sources in DOUGLAS COUNTY, by F. HEISE LAND AND LIVESTOCK COMPANY for IRRIGATION and STOCKWATERING purposes. That all other works or streams which are crossed or connected with said works, and the boundary, area and kind of culture of lands irrigated, are correctly shown and designated hereon.

B J Vasey
State Water Right Surveyor No. 306

Subscribed and sworn to before me this 21st day of June, 1976.
Notary Public in and for Carson City, Nevada.

GLADYS R. ANDERSON
Notary Public — State of Nevada
Carson City
My Commission Expires July 2, 1979

Gladys R. Anderson

RECEIVED
SEP 23 1976
STATE ENGINEER'S OFFICE

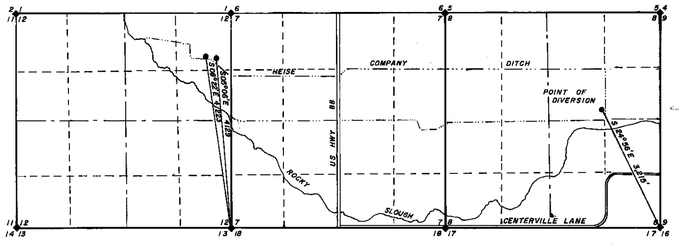

VICINITY MAP

SCALE 1" = 400'
400 0 400 800 1200

MAP
To Accompany PROOFS OF APPROPRIATION
for
IRRIGATION and STOCKWATERING Purposes
By
F. HEISE LAND and LIVESTOCK COMPANY
from UNDERGROUND sources
in Douglas County, Nevada

VASEY—SCOTT
ENGINEERING COMPANY, INC.
2989 Highway 50 East
Carson City, Nevada 89701
(702) 883-1600

02883 02882 02881 - Filed with