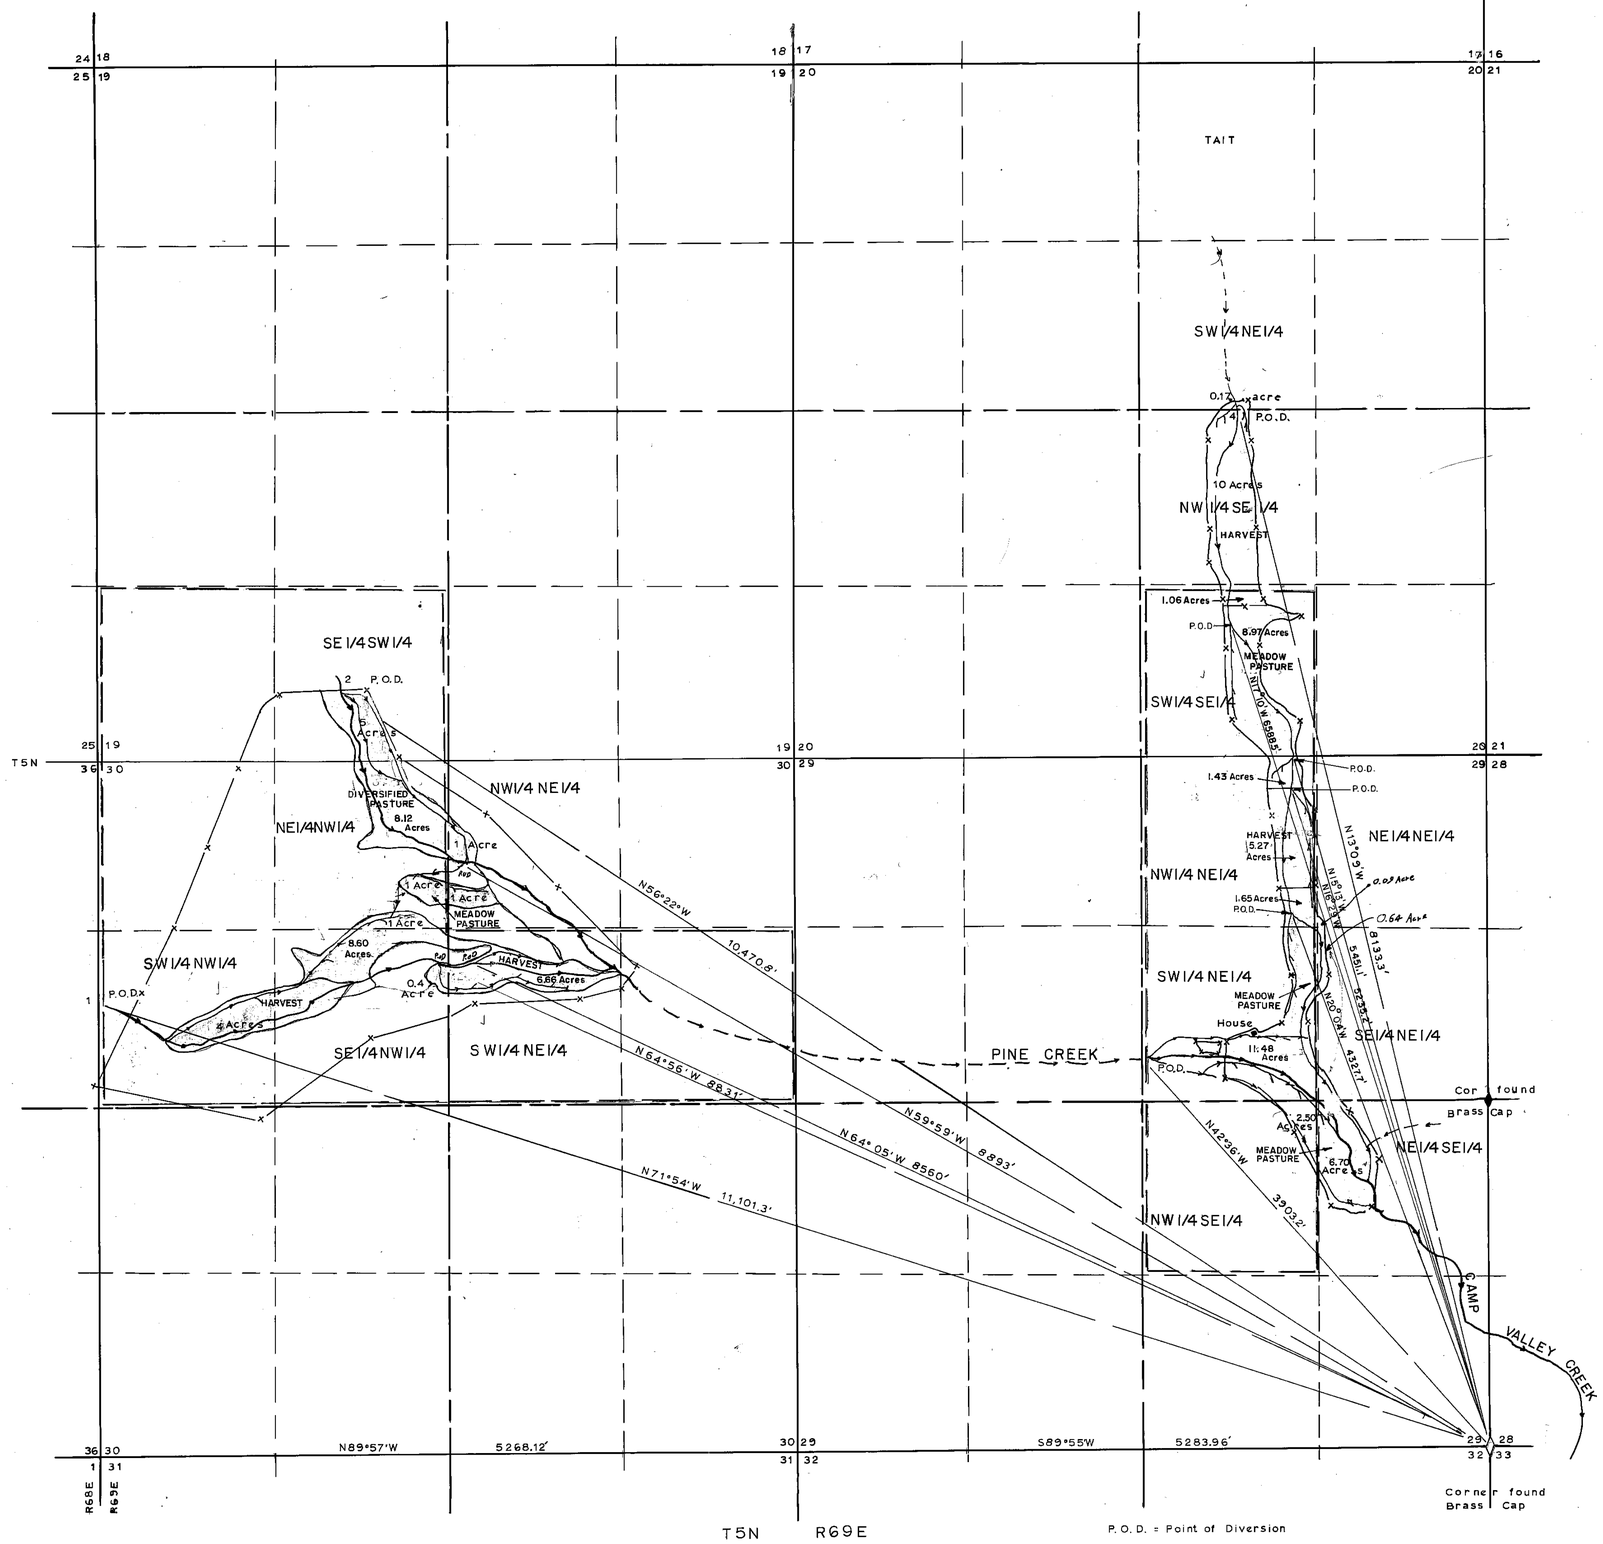

T5N R69E
M.D.B.&M.
LINCOLN COUNTY
NEVADA

P.O.D. = Point of Diversion

SECTION	SUBDIVISION	TWNSHP	RANGE	CULTIVATED ACREAGE	DESCRIPTION OF CULTURE
19	SE1/4 SW1/4	T5N	69E	5.00	DIV. PASTURE
20	NW1/4 SE1/4	"	"	10.00	HARVEST
"	SW1/4 NE1/4	"	"	0.17	"
"	SW1/4 SE1/4	"	"	1.06	"
"	SW1/4 SE1/4	"	"	8.97	MEADOW PAST.
29	SW1/4 NE1/4	"	"	11.48	" "
"	NW1/4 SE1/4	"	"	2.50	" "
"	NE1/4 NE1/4	"	"	0.09	" "
"	SE1/4 NE1/4	"	"	0.64	" " "
"	NE1/4 SE1/4	"	"	6.70	" "
"	NW1/4 NE1/4	"	"	3.08	" "
"	NW1/4 NE1/4	"	"	5.27	HARVEST
30	SW1/4 NE1/4	"	"	6.66	" " "
"	SE1/4 NW1/4	"	"	9.00	"
"	SW1/4 NW1/4	"	"	4.00	"
"	NE1/4 NW1/4	"	"	8.12	DIV. PASTURE
"	NE1/4 NW1/4	"	"	1.00	MEADOW PAST.
"	NE1/4 NW1/4	"	"	1.00	HARVEST
"	NW1/4 NE1/4	"	"	1.00	DIV. PASTURE
"	NW1/4 NE1/4	"	"	1.00	MEADOW PAST.

TOTAL ACREAGE 86.74

N

Basis of bearing: = SOLAR OBSERVATION

STATE OF NEVADA)
County of LINCOLN) ss

I, Philip C. Hulse, being first duly sworn, dospose and say that this map, consisting of one sheet has been correctly drawn to the designated scale from field notes of a survey made under my direct supervision and direction, between Feb 1st and Mar. 15, 1977, that it truly and correctly represents the location and extent of the works used to divert water from Camp Valley Creek in Lincoln County, Nevada by the Pearson Brothers for irrigation and stockwatering purposes.

That all other works or streams which are crossed by or connected with said works, and the boundary, area and kind of culture of lands irrigated, are correctly shown and designated hereon.

State Water Right Surveyor

Subscribed and sworn to me this 7th day of April 1977

MELBA LYNCH
Notary Public — State of Nevada
Lincoln County
My Commission Expires Nov. 5, 1977

Notary Public in and for Lincoln County, NEVADA

0 600 1200 1800 2400

Scale 1" = 600 feet

SHEET 1 OF 1

MAP TO ACCOMPANY PROOF OF APPROPRIATION

FOR IRRIGATION AND STOCKWATERING

BY THE PEARSON BROTHERS

FROM CAMP VALLEY CREEK & PINE CREEK

BY:
PHILIP C HULSE STATE WATER RIGHT SURVEYOR

OFFICE
STATE ENGINEER

1977 APR 8 PM 3 55

March 17, 1978

02918

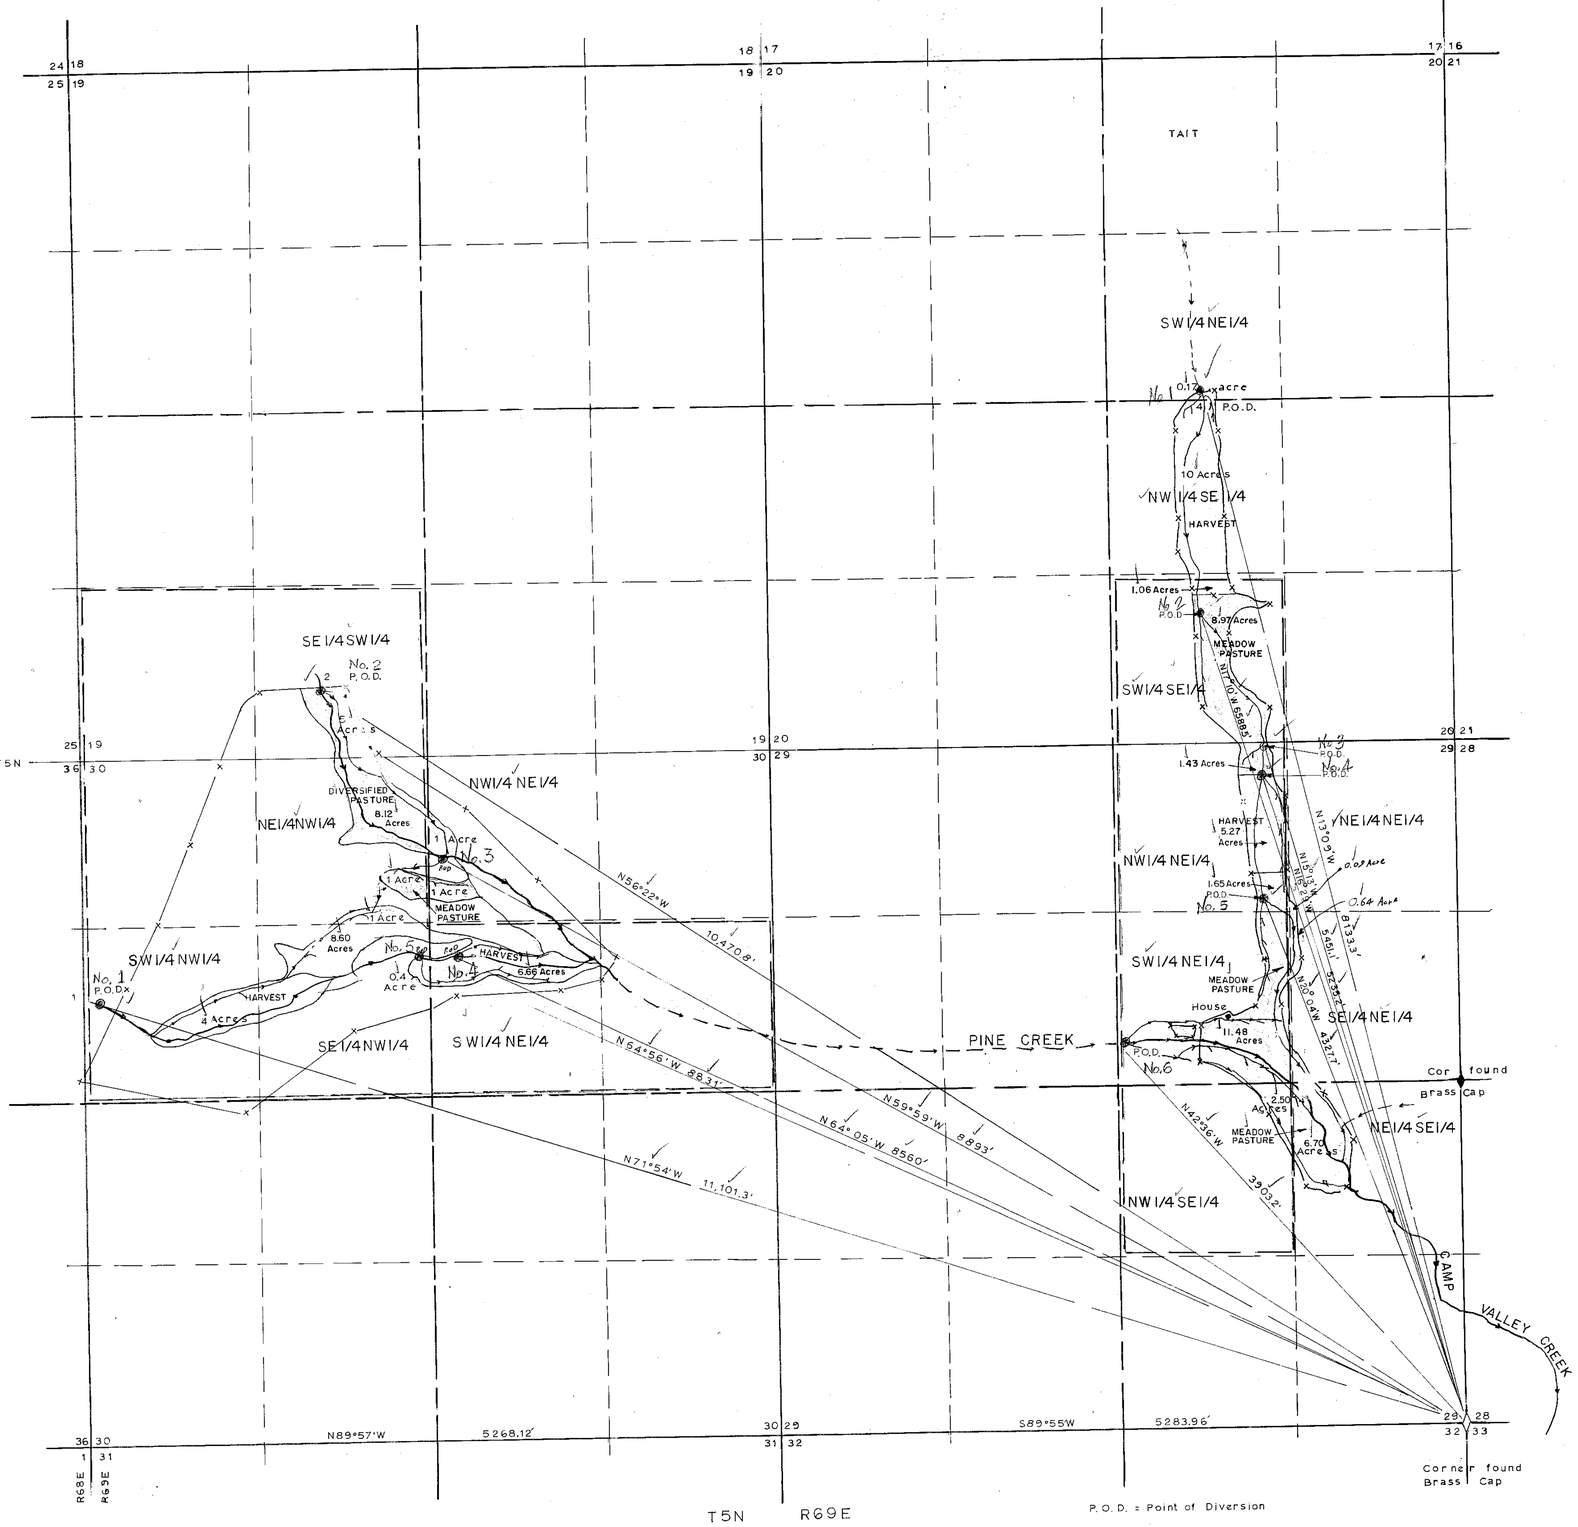

T5N R69E
M.D.B.&M.
LINCOLN COUNTY
NEVADA

P.O.D. = Point of Diversion

SECTION	SUBDIVISION	TWNSHP	RANGE	CULTIVATED ACREAGE	DESCRIPTION OF CULTURE
19	SE1/4 SW1/4	T5N	E9E	5.00	DIV. PASTURE
20	NW1/4 SE1/4	"	"	10.00	HARVEST
"	SW1/4 NE1/4	"	"	0.17	"
"	SW1/4 SE1/4	"	"	1.06	"
"	SW1/4 SE1/4	"	"	8.97	MEADOW PAST.
29	SW1/4 NE1/4	"	"	11.48	" "
"	NW1/4 SE1/4	"	"	2.50	" "
"	NE1/4 NE1/4	"	"	0.09	" "
"	SE1/4 NE1/4	"	"	0.64	" "
"	NE1/4 SE1/4	"	"	6.70	" "
"	NW1/4 NE1/4	"	"	3.08	" "
"	NW1/4 NE1/4	"	"	5.27	HARVEST
30	SW1/4 NE1/4	"	"	6.66	"
"	SE1/4 NW1/4	"	"	9.00	"
"	SW1/4 NW1/4	"	"	4.00	"
"	NE1/4 NW1/4	"	"	8.12	DIV. PASTURE
"	NE1/4 NW1/4	"	"	1.00	MEADOW PAST.
"	NE1/4 NW1/4	"	"	1.00	HARVEST
"	NW1/4 NE1/4	"	"	1.00	DIV. PASTURE
"	NW1/4 NE1/4	"	"	1.00	MEADOW PAST.

TOTAL ACREAGE 86.74

Basis of bearing: = SOLAR OBSERVATION

STATE OF NEVADA }
County of LINCOLN } ss

I, Philip C. Hulse, being first duly sworn, dispose and say that this map, consisting of one sheet has been correctly drawn to the designated scale from field notes of a survey made under my direct supervision and direction, between Feb 1st and Mar. 15, 1977, that it truly and correctly represents the location and extent of the works used to divert water from Camp Valley Creek in Lincoln County, Nevada by the Pearson Brothers for irrigation and stockwatering purposes.

That all other works or streams which are crossed by or connected with said works, and the boundary, area and kind of culture of lands irrigated, are correctly shown and designated hereon.

State Water Right Surveyor

Subscribed and sworn to me this ____ day of ____ 197__

Notary Public in and for Lincoln County, NEVADA

0 600 1200 1800 2400

Scale 1" = 600 feet

SHEET 1 OF 1

MAP TO ACCOMPANY PROOF OF APPROPRIATION

FOR IRRIGATION AND STOCKWATERING

BY THE PEARSON BROTHERS

FROM CAMP VALLEY CREEK & PINE CREEK

BY:
PHILIP C HULSE STATE WATER RIGHT SURVEYOR

March 17, 1978

02918