Section	Subdivision	Township	Range	Acres	Culture
10	SW1/4 NE1/4	44N	33E	10	Harvest Crops
"	SE1/4 NE1/4	"	"	4.0	" "
"	NE1/4 SE1/4	"	"	21.6	" "
"	" "	"	"	11.0	Brush & Pasture
"	NW1/4 SE1/4	"	"	22.5	Harvest Crops
"	SW1/4 SE1/4	"	"	1.0	" "
11	SW1/4 NW1/4	"	"	35.5	" "
"	SE1/4 NW1/4	"	"	30.0	" "
"	SW1/4 NE1/4	"	"	27.5	Brush & Pasture
"	SE1/4 NE1/4	"	"	24.3	" "
"	NE1/4 SE1/4	"	"	25.0	" "
"	NW1/4 SE1/4	"	"	20.7	" "
"	NE1/4 SW1/4	"	"	11.2	" "
"	" "	"	"	8.7	Harvest Crops
"	NW1/4 SW1/4	"	"	12.0	" "
"	" "	"	"	7.0	Brush & Pasture
		Total		308.0	

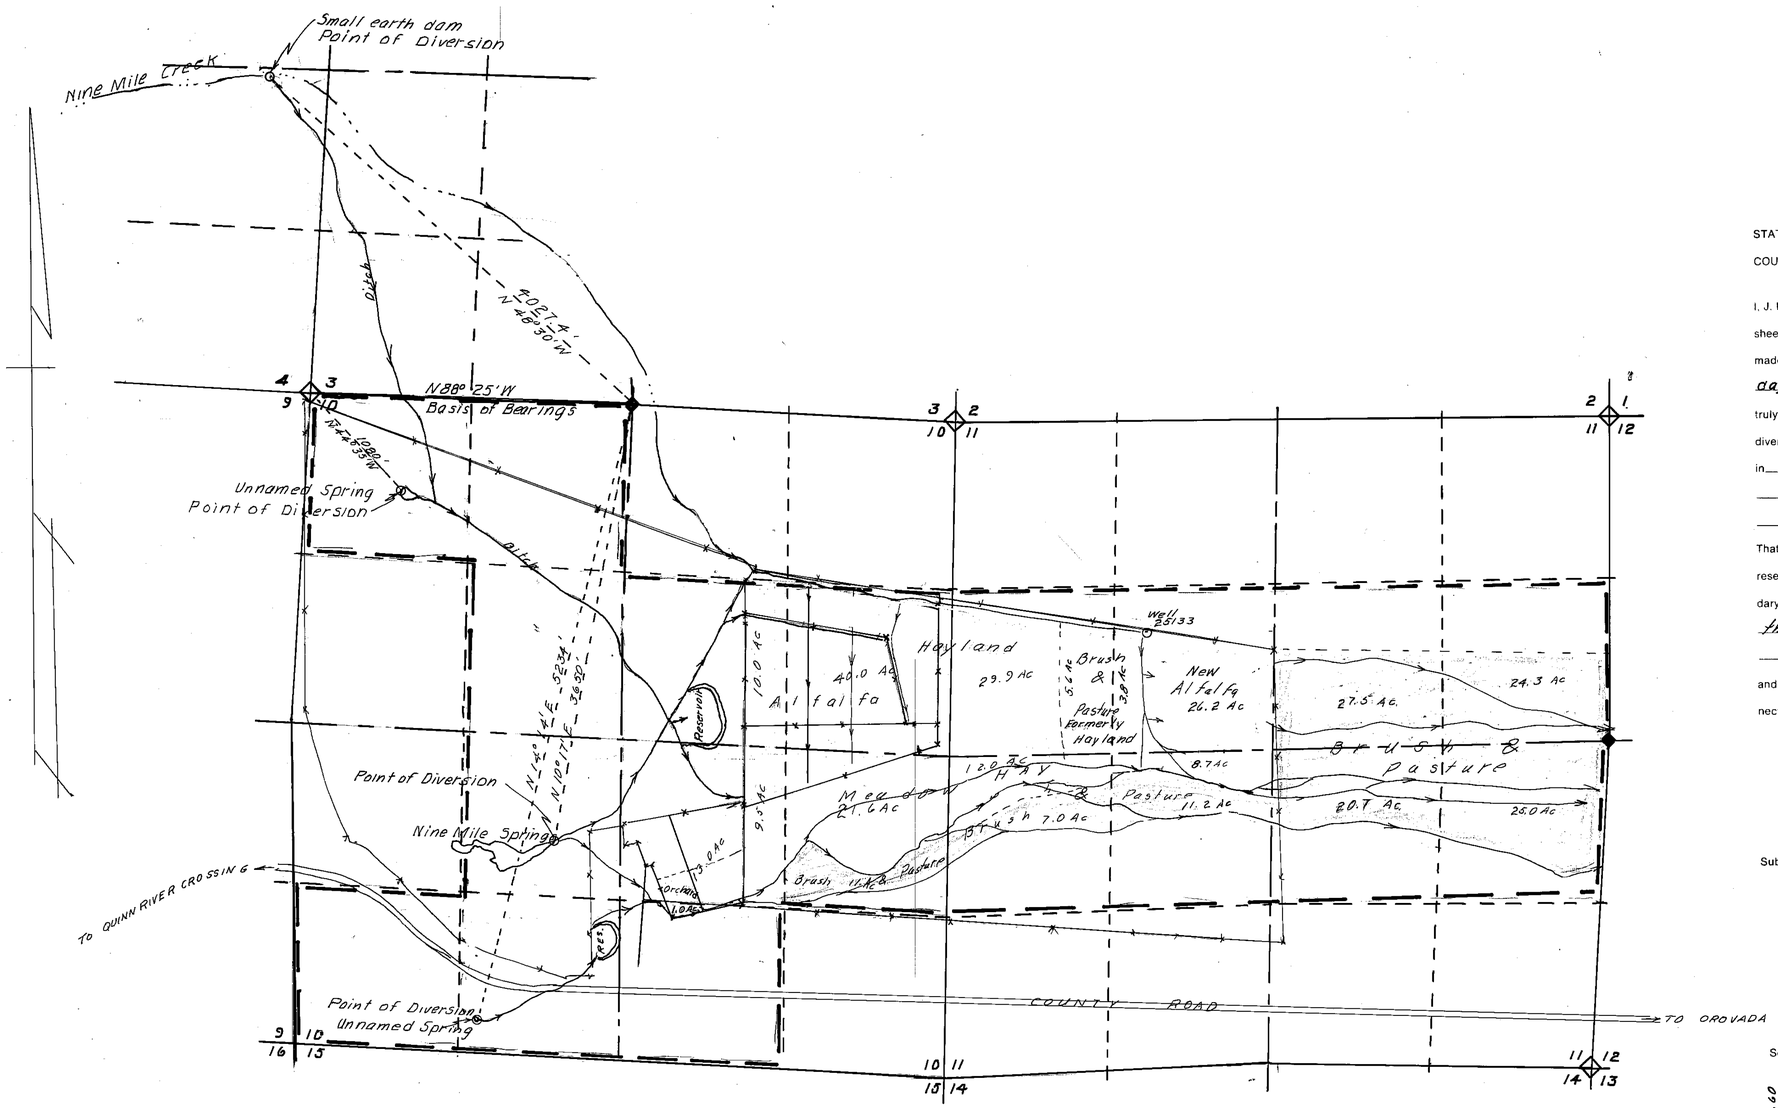

T. 44 N., R. 33 E.
M.D.B.&M.

STATE OF NEVADA
COUNTY OF HUMBOLDT } S S

I, J. R. Caldwell, being first duly sworn, depose and say that this map, consisting of 1 sheets, has been correctly drawn to the designated scale from field notes of a survey made by me, (or under my supervision and direction), on the 11th day of May, 1977, that it truly and correctly represents the proposed location and extent of the works used to divert water from Nine Mile Creek, Nine Mile Springs & Unnamed Springs in Humboldt County, by Paula Ugalde for Irrigation.

That the proposed point of diversion, the location and size of the diverting channel, all reservoirs and basins, location and description of all measuring devices, and the boundary of all lands showing by 40-acre subdivisions the areas being irrigated

and the location and names of all other works or streams which are crossed by or connected with said works are fully and correctly described hereon.

REGISTERED LAND SURVEYOR STATE OF NEVADA No. 626

J. R. CALDWELL
State Water Right Surveyor No. 276

Subscribed and sworn to before me this 18th day of May 1977

COUNTY RECORDER GLADYS NOL HUMBOLDT COUNTY, NEVADA

Gladys Nol
Humboldt County Recorder

Scale 1" = 660'

660 0 660 1320 1980 2640

J. R. Caldwell		
Winnemucca, Nevada		
Job No. 77042	By	Date
Survey	J.R.C	5-11-77
Calculations	"	5-12-77
Drawing		
Checked		
Corrections		

STATE ENGINEER
1977 MAY 20 PM 2 43

MAP TO ACCOMPANY PROOF OF APPROPRIATION

FOR IRRIGATION
BY PAULA UGALDE
FROM NINE MILE CREEK, NINE MILE SPRINGS & UNNAMED SPRINGS
IN HUMBOLDT COUNTY, NEVADA

02926, 02925, 02924, 02923 ← Filed under