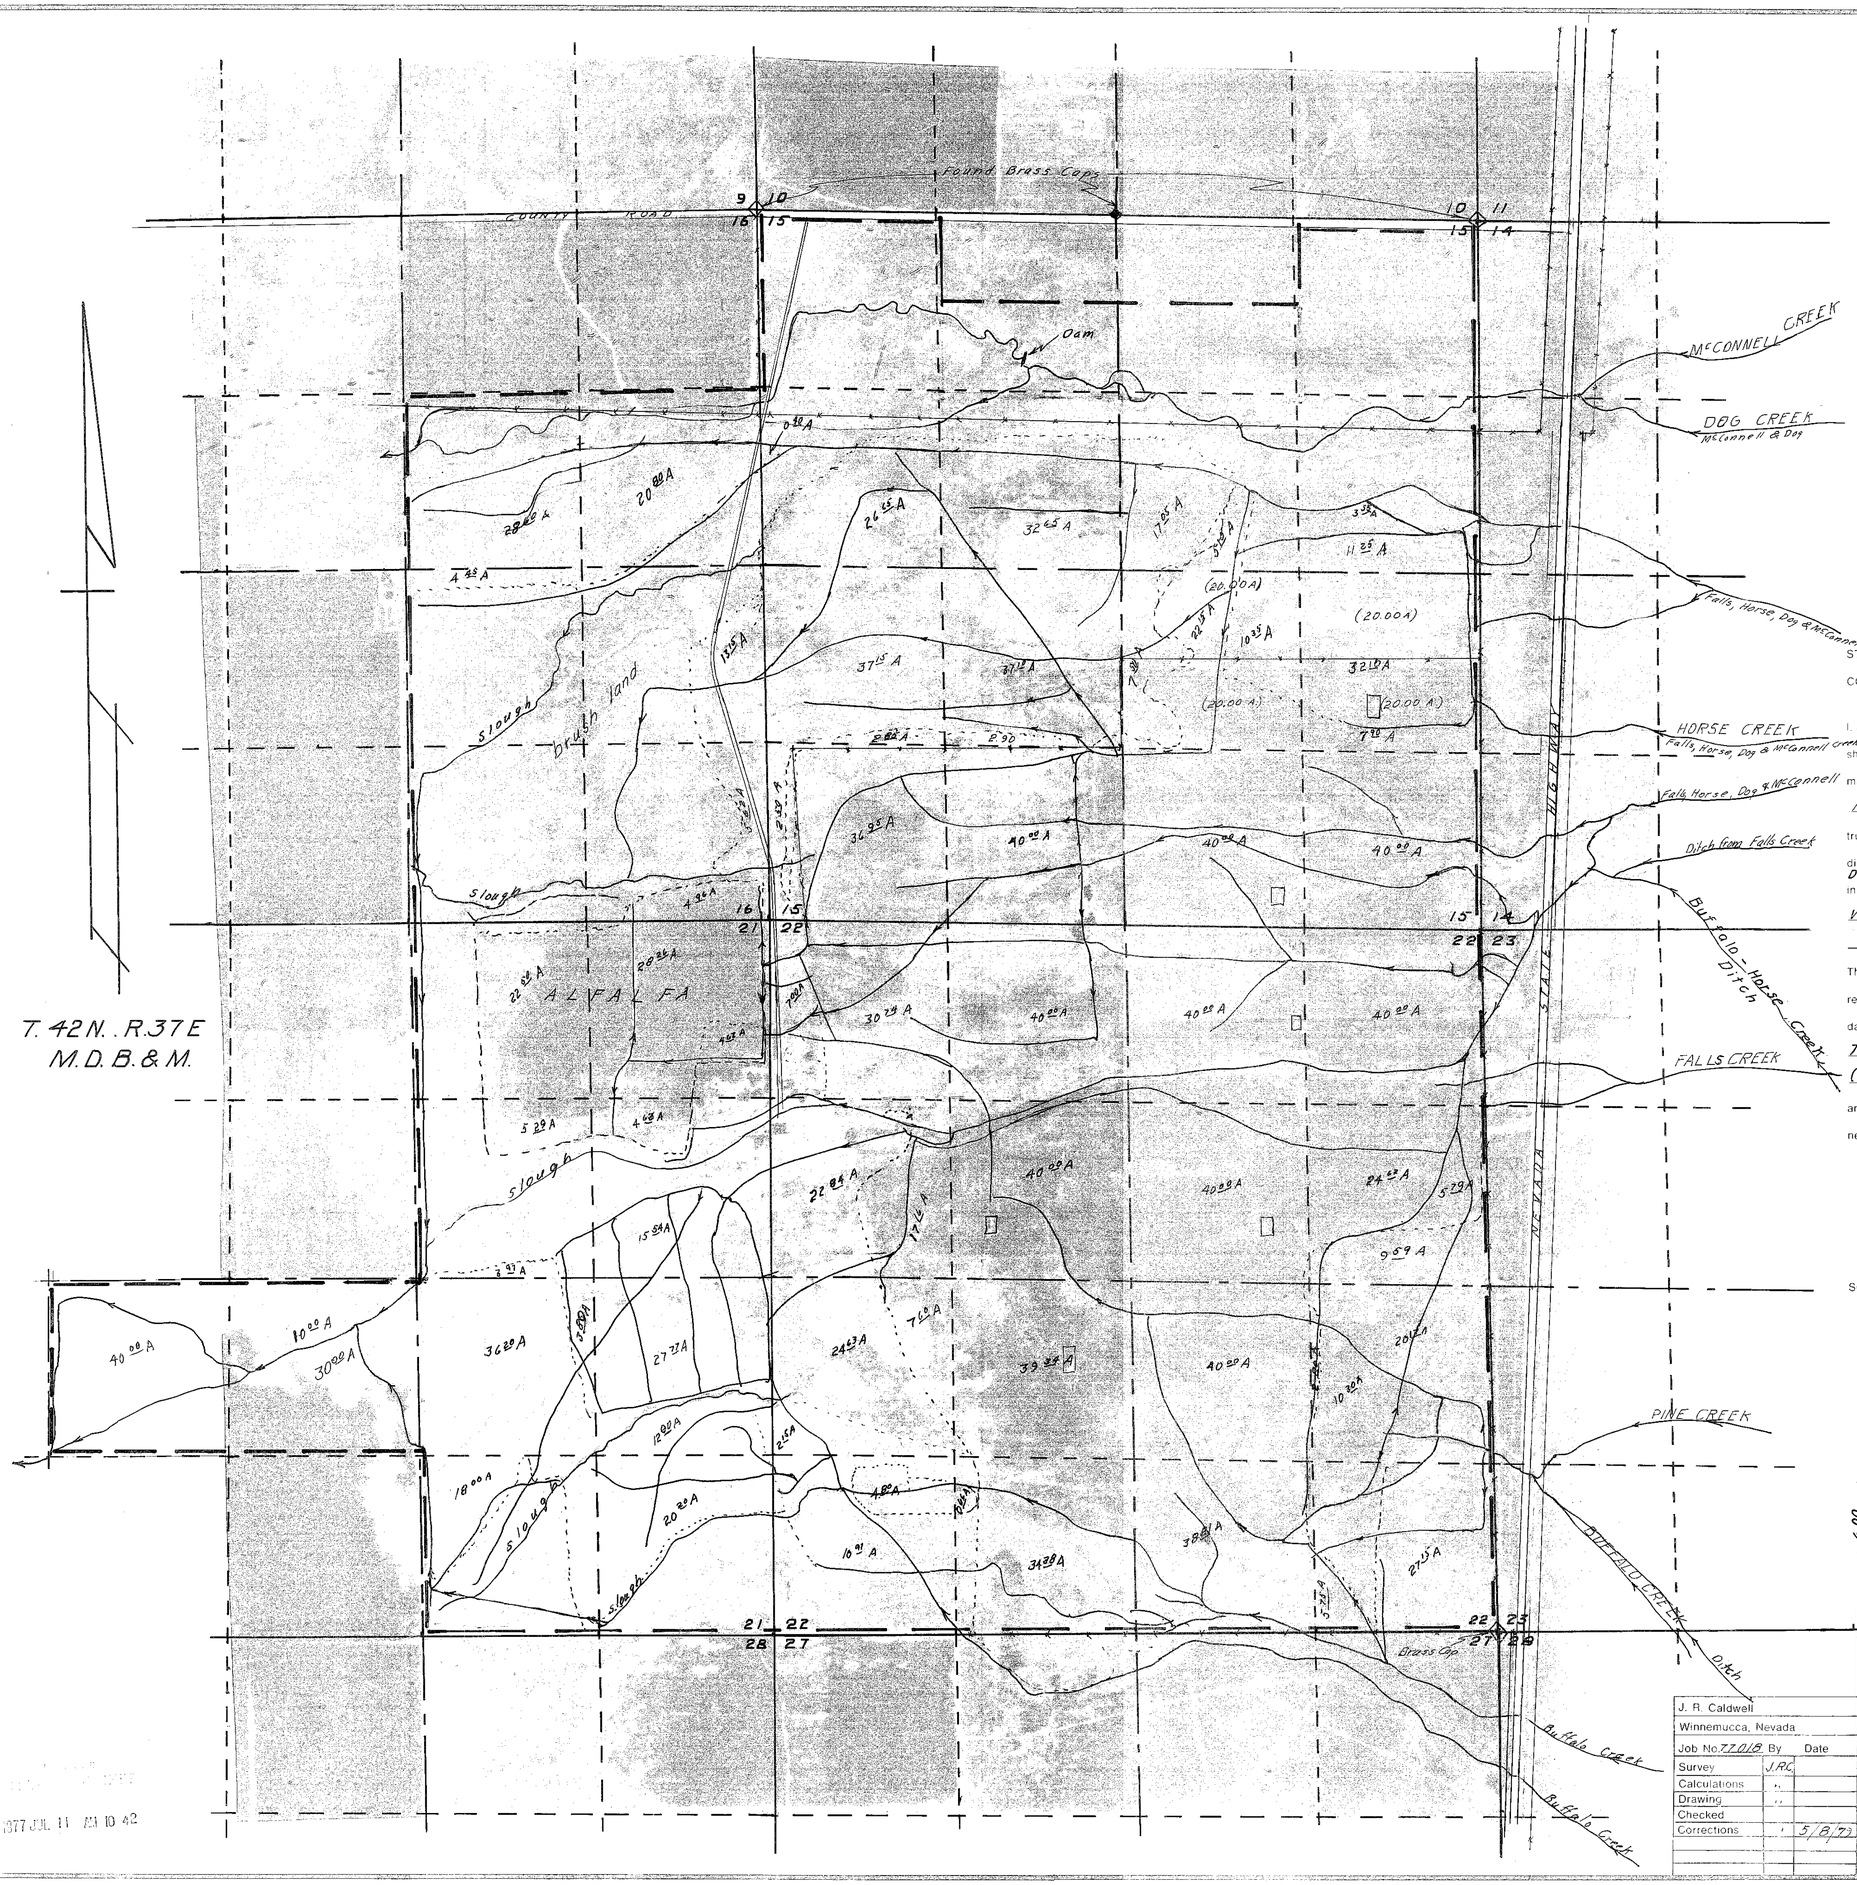

Section	Subdivision	Township	Range	Acres	Culture
15	NW1/4 SE1/4	42 N	37E	20.00	Meadow Hay
"	NE1/4 SE1/4	"	"	20.00	" "
"	SE1/4 SE1/4	"	"	40.00	" "
"	SW1/4 SE1/4	"	"	40.00	" "
"	SE1/4 SW1/4	"	"	40.00	" "
"	SW1/4 SW1/4	"	"	36.95	" "
22	NW1/4 NW1/4	"	"	30.74	" "
"	NE1/4 NW1/4	"	"	40.00	" "
"	SE1/4 NW1/4	"	"	40.00	" "
"	SW1/4 NW1/4	"	"	40.00	" "
"	NW1/4 NE1/4	"	"	40.00	" "
"	NE1/4 NE1/4	"	"	40.00	" "
"	SE1/4 NE1/4	"	"	24.62	" "
"	SW1/4 NE1/4	"	"	40.00	" "
"	NW1/4 SE1/4	"	"	40.00	" "
"	NE1/4 SE1/4	"	"	2.80	" "
"	SE1/4 SE1/4	"	"	5.75	" "
"	SW1/4 SE1/4	"	"	38.81	" "
"	NW1/4 SW1/4	"	"	32.23	" "
"	NE1/4 SW1/4	"	"	39.34	" "
"	SE1/4 SW1/4	"	"	34.38	" "
16	SE1/4 SE1/4	"	"	4.96	Alfalfa
21	NW1/4 NE1/4	"	"	22.50	"
"	NE1/4 NE1/4	"	"	32.88	"
"	SE1/4 NE1/4	"	"	4.63	"
"	SW1/4 NE1/4	"	"	5.29	
"	NW1/4 SW1/4	"	"	40.00	Brush & Pasture
"	NE1/4 SW1/4	"	"	40.00	" "
Total				835.88	

STATE OF NEVADA
COUNTY OF HUMBOLDT } SS

I, J. R. Caldwell, being first duly sworn, depose and say that this map, consisting of 3 sheets, has been correctly drawn to the designated scale from field notes of a survey made by me, (or under my supervision and direction), between the 10th day of May and the 13th day of June, 1977, that it truly and correctly represents the ~~proposed~~ location and extent of the works used to divert water from Buffalo Creek, Pine Creek, Falls Creek, Horse Creek, Dog Creek & McConnell Creek in Humboldt County, by Eleanore A. Wiedmann for Irrigation.

That the proposed point of diversion, the location and size of the diverting channel, all reservoirs and basins, location and description of all measuring devices, and the boundary of all lands showing by 40-acre subdivisions the areas cultivated and the culture (from Proof 02220)

and the location and names of all other works or streams which are crossed by or connected with said works are fully and correctly designated thereon.

J. R. Caldwell
State Water Right Surveyor No. 276

Subscribed and sworn to before me this 15th day of June 1977
Gladys Ahl
Humboldt County Recorder

Scale 1" = 600'

600 0 600 1200 1800 2400

J. R. Caldwell		
Winnemucca, Nevada		
Job No. 77018	By	Date
Survey	J.R.C.	
Calculations	"	
Drawing	"	
Checked		
Corrections	"	5/8/79

MAP TO ACCOMPANY PROOF OF APPROPRIATION

FOR IRRIGATION

BY ELEANORE A. WIEDMANN

FROM BUFFALO CREEK, PINE CREEK, FALLS CREEK, HORSE CREEK, DOG CREEK & MCCONNELL CREEK

IN HUMBOLDT COUNTY, NEVADA

1977 JUL 11 AM 10 42

02934-02939/NCL