Section	Township	Range	Subdivision	Acreage	Culture	Date of 1st Culture
14	35N	37E	NE¼ SE¼	23.16	Hay & Pasture	
"	"	"	NW¼ SE¼	40.00	" " "	
"	"	"	NE¼ SW¼	36.74	" " "	
"	"	"	SW¼ SE¼	8.18	" " "	
"	"	"	SE¼ SW¼	8.18	" " "	
"	"	"	NW¼ SW¼	0.73	" " "	
"	"	"	SW¼ SW¼	0.62	" " "	
"	"	"	SE¼ SE¼	29.67	" " "	
	Total			147.28		

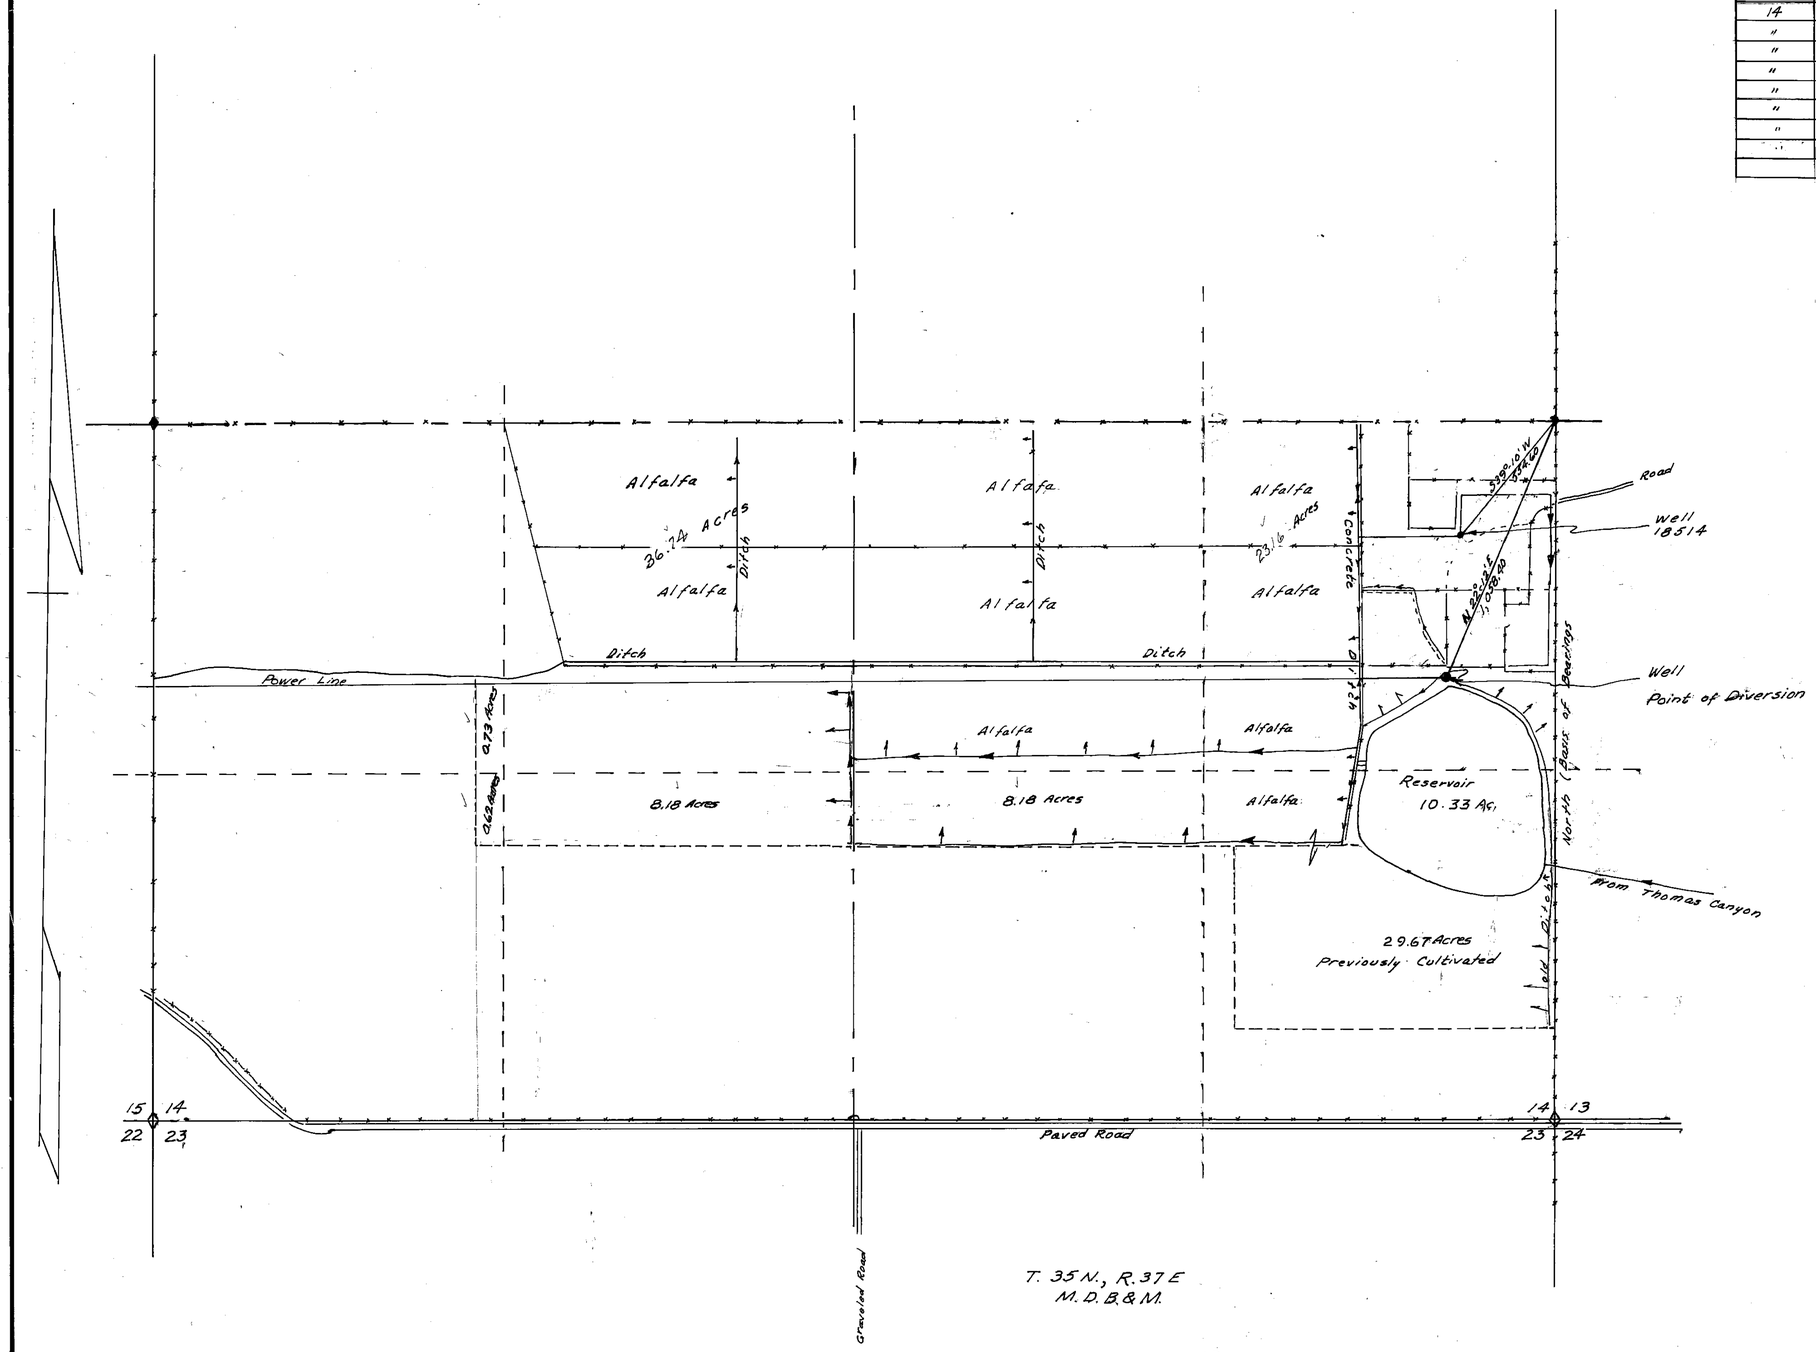

STATE OF NEVADA
COUNTY OF HUMBOLDT } SS

I, [illegible] well, being first duly sworn, depose and say that this map, consisting of one sheet, has been correctly drawn to the designated scale from field notes of a survey made [illegible] (or under my supervision and direction), on the 26th day of August, 1977, that it truly and correctly represents the proposed location and extent of the works used to divert water from underground sourse in Humboldt County, by Ether W. Westmoreland for irrigation and domestic purposes.

That the proposed point of diversion, the location and size of the diverting channel, all reservoirs and basins, location and description of all measuring devices, and the boundary of all lands showing by 40-acre subdivisions the land irrigated

and the location and names of all other works or streams which are crossed by or connected with said works are fully and correctly designated thereon.

J. R. Caldwell
State Water Right Surveyor No 276

Subscribed and sworn to before me this 2nd day of September 1977

Gladys Gul
Humboldt County Recorder

COUNTY RECORDER GLADYS GUL HUMBOLDT COUNTY, NEVADA

Scale 1:300

300 0 300 600 900 1200

1977 SEP 15 PM 1 13

MAP TO ACCOMPANY
PROOF OF APPROPRIATION

IRRIGATION

BY Ether W. Westmoreland

FROM UNDERGROUND

IN HUMBOLDT COUNTY NEVADA

02973