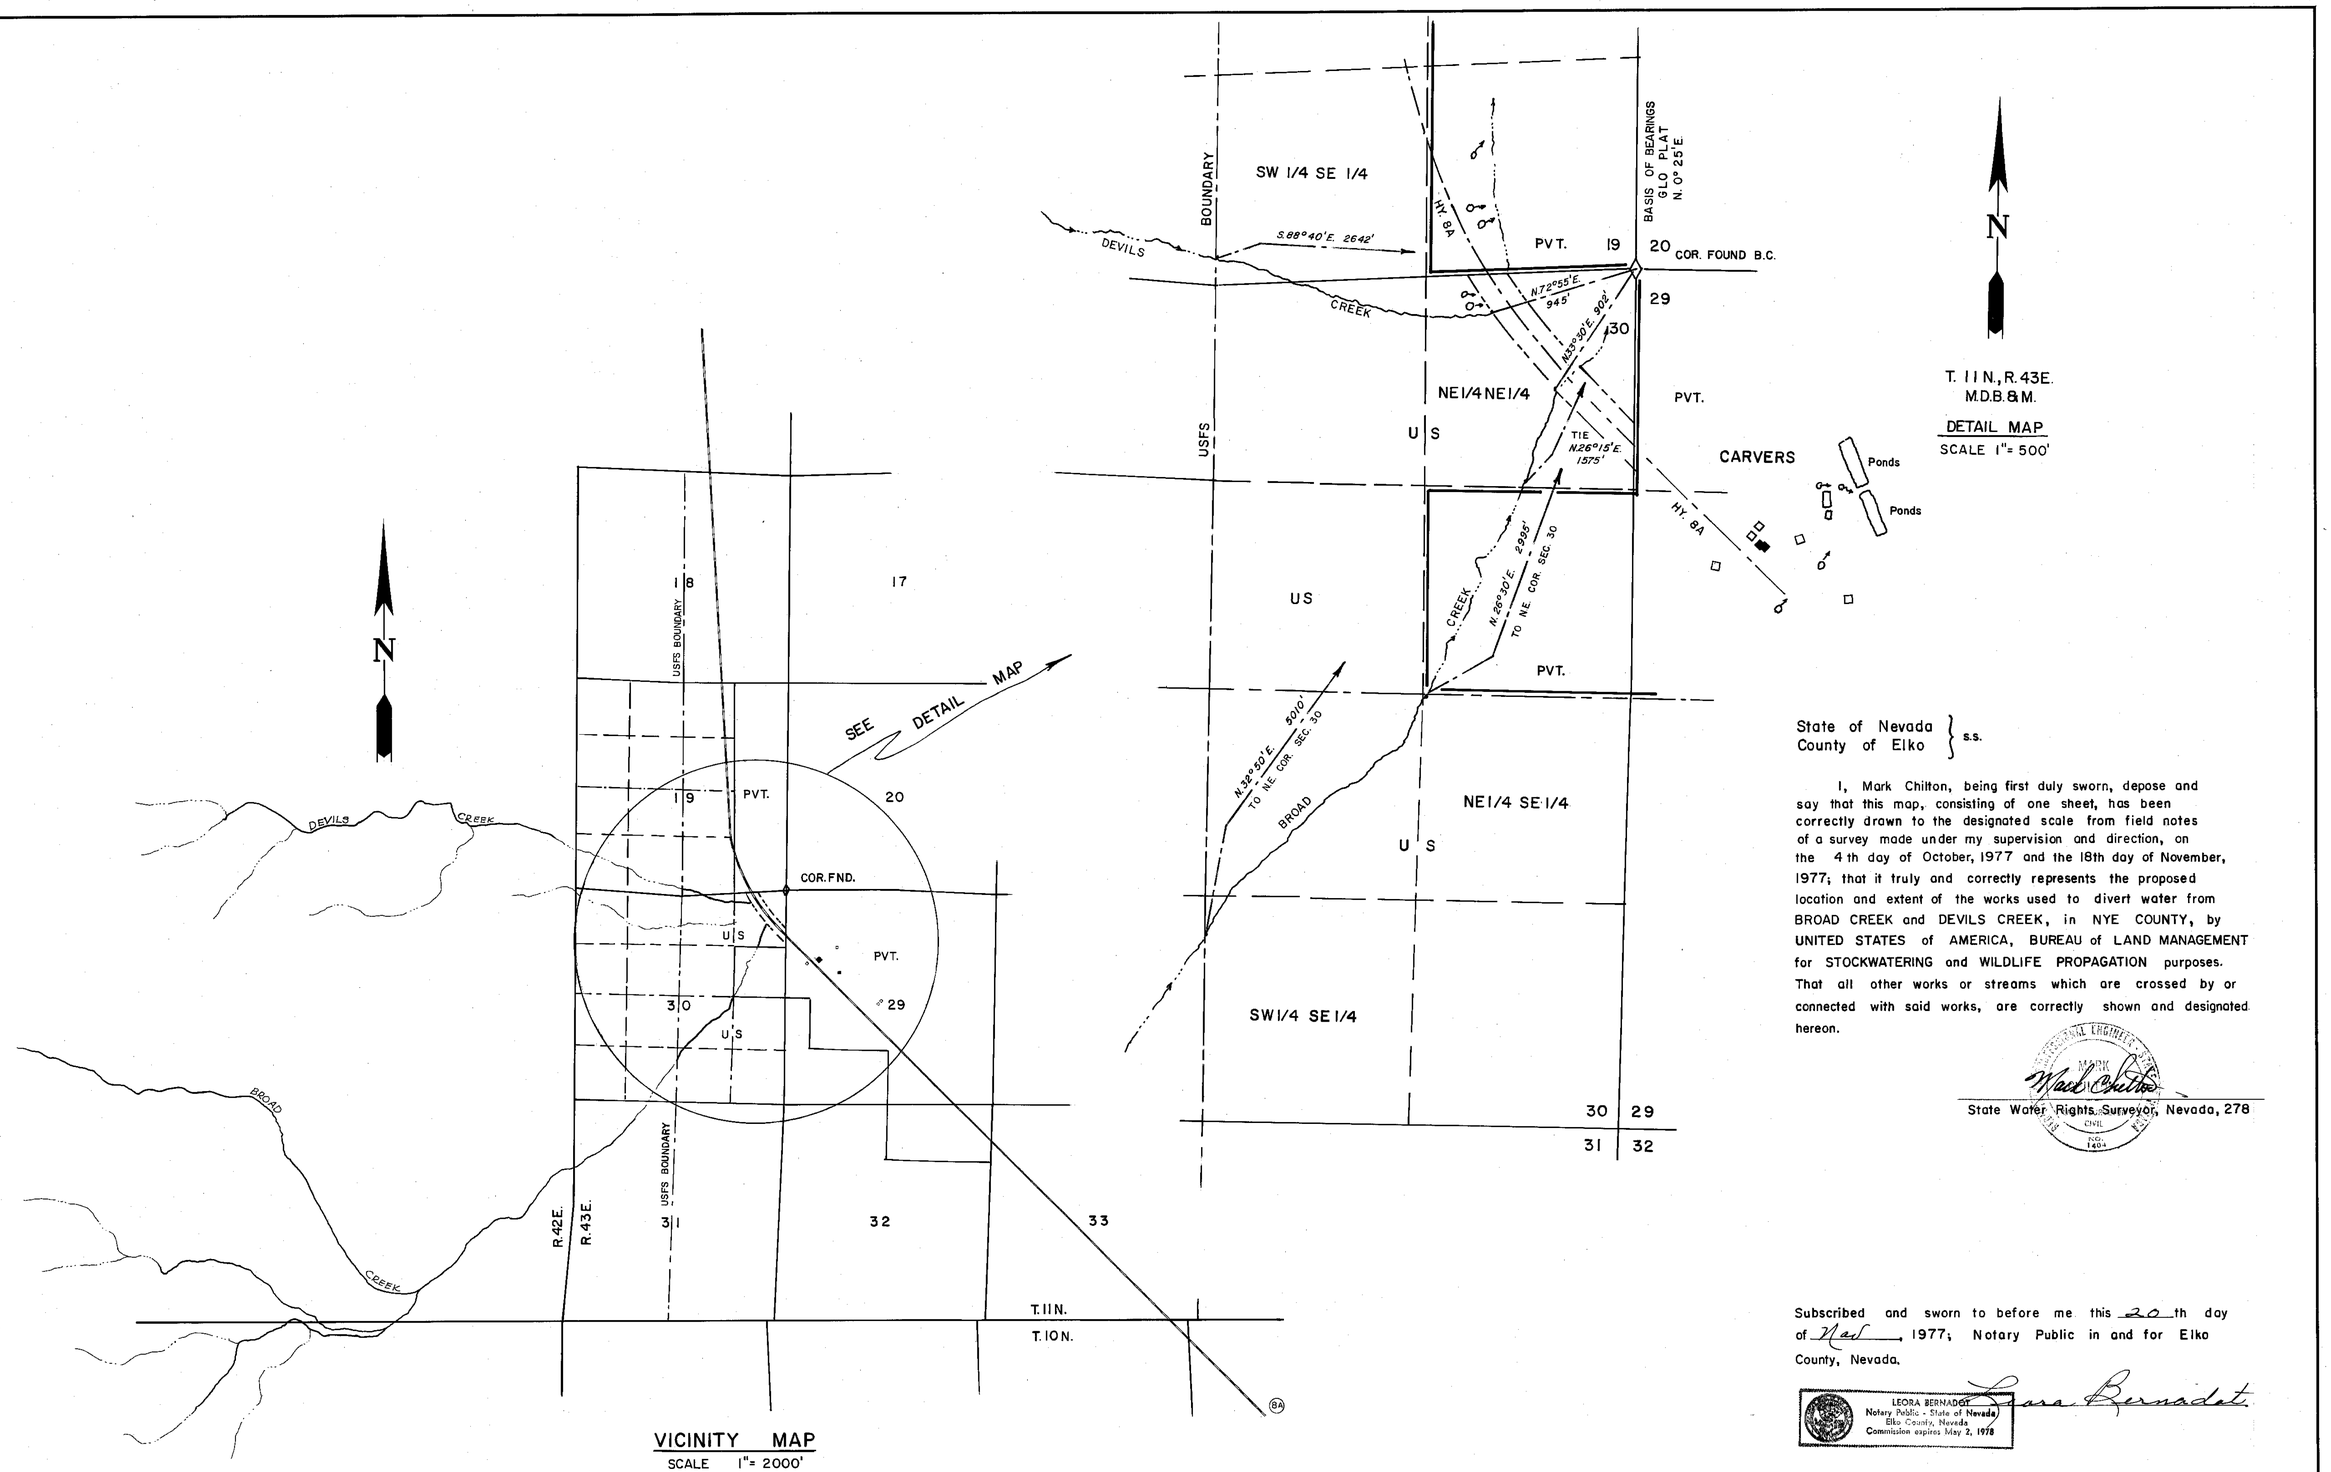

VICINITY MAP
SCALE 1"= 2000'

State of Nevada } s.s.
County of Elko

I, Mark Chilton, being first duly sworn, depose and say that this map, consisting of one sheet, has been correctly drawn to the designated scale from field notes of a survey made under my supervision and direction, on the 4th day of October, 1977 and the 18th day of November, 1977; that it truly and correctly represents the proposed location and extent of the works used to divert water from BROAD CREEK and DEVILS CREEK, in NYE COUNTY, by UNITED STATES of AMERICA, BUREAU of LAND MANAGEMENT for STOCKWATERING and WILDLIFE PROPAGATION purposes. That all other works or streams which are crossed by or connected with said works, are correctly shown and designated hereon.

Mark Chilton
State Water Rights Surveyor, Nevada, 278

Subscribed and sworn to before me this 20th day of Nov, 1977; Notary Public in and for Elko County, Nevada.

Leora Bernadot

LEORA BERNADOT
Notary Public - State of Nevada
Elko County, Nevada
Commission expires May 2, 1978

0 500 1000 1500 2000 2500
SCALE 1"= 500'

RECEIVED
NOV 30 1977
STATE ENGINEER'S OFFICE

NO.	BY	DATE	DESCRIPTION	CHK'D	APP'D
			REVISIONS		

DRAWN BY W.S. | APPROVED BY M.C.
JOB NO. 2241-1 | DATE NOV. '77

MAP

To Accompany Proof of Appropriation for
STOCKWATER AND WILDLIFE PROPAGATION
By The United States of America, Bureau of Land Management
from BROAD CREEK, DEVILS CREEK & TRIBUTARIES

CHILTON ENGINEERING
421 COURT STREET ELKO, NEVADA

W77028 | 0

MONSEN ENG. 100 9-76 MC 5398B+

02986 , 02981