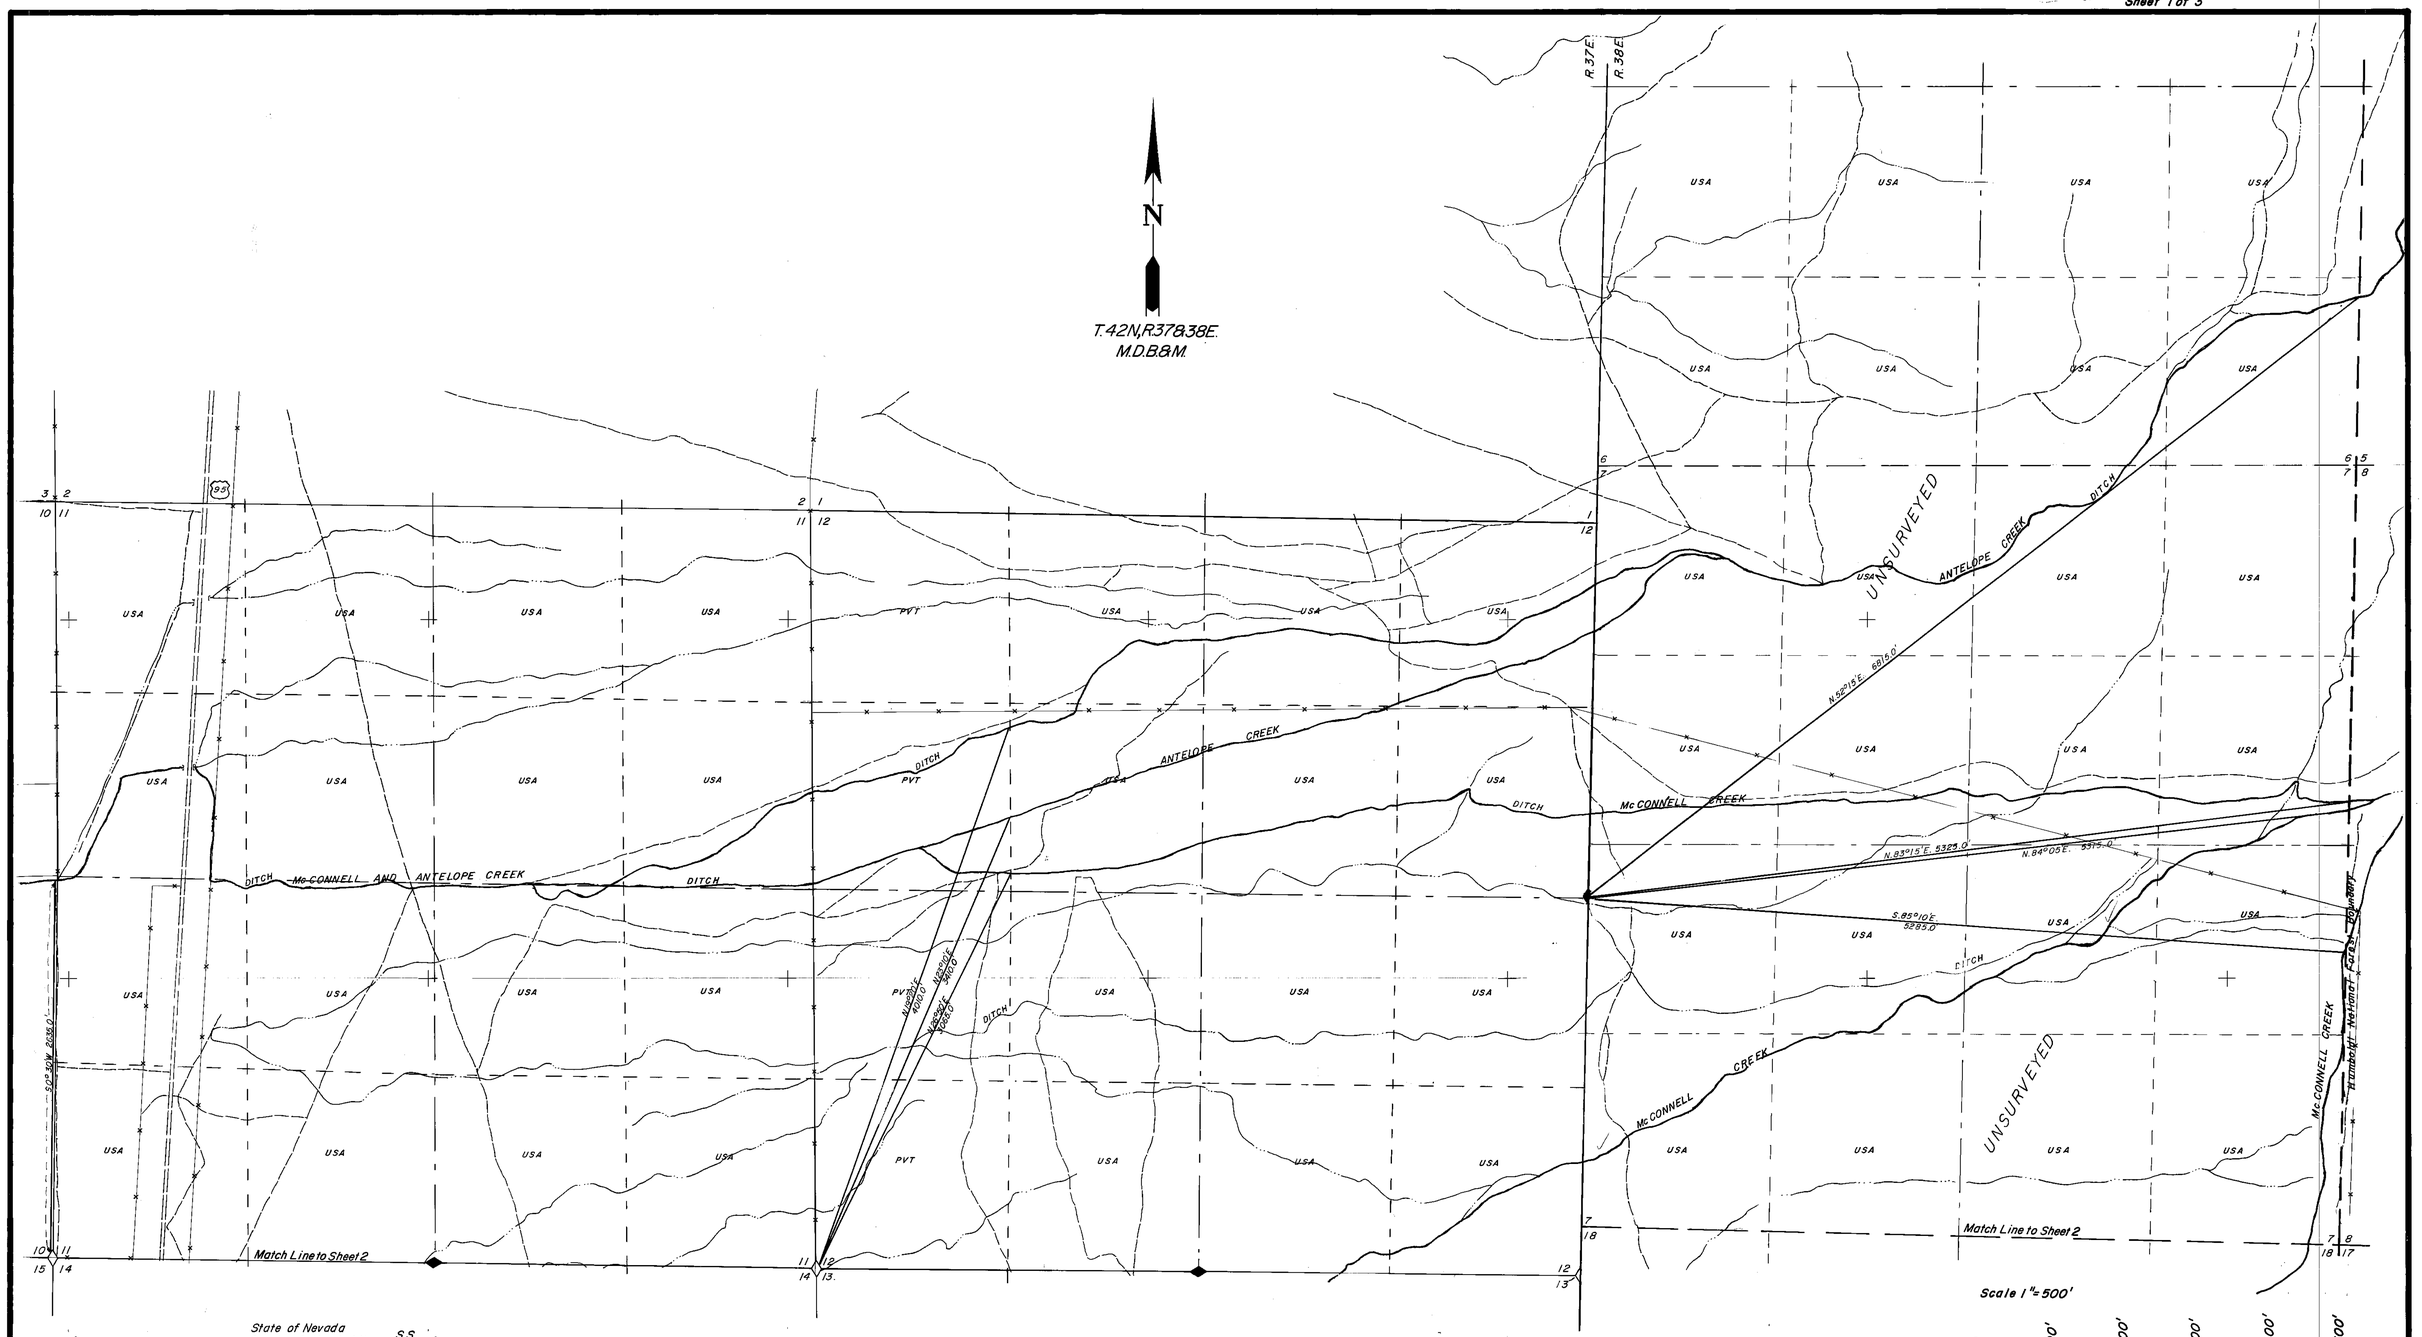

State of Nevada
County of Humboldt S.S.

I, Robert N. Caldwell, being first duly sworn, depose and say that this map, consisting of three sheets numbered from 1 to 3, inclusive, has been correctly drawn to the designated scale from field notes of a survey made by me and by photogrammetric methods during October 1977, that it truly and correctly represents the proposed location and extent of the works used to divert water from Horse Creek, Mc Connell Creek, Pine Creek, Buffalo Creek, Dog Creek, and Falls Canyon Creek, in Humboldt County, by The U.S. Department of the Interior Bureau of Land Management for irrigation purposes. That all other works or streams which are crossed by or connected with said works, and the boundary, area and kind of culture of lands irrigated, are correctly shown and designated hereon.

Robert N. Caldwell
State Water Right Surveyor

LEGEND

◆ Indicates 1/4 Section corner found, BLM Brass Cap.

◇ Indicates Section corner found, BLM Brass Cap.

Dog Creek Indicates Main supply stream

Indicates Secondary supply stream

Indicates existing traveled way

Basis of Bearings BLM Dependent Resurvey 1956.

R.37E.
R.38E.

RECEIVED
NOV 30 1977
STATE ENGINEER'S OFFICE

REGISTERED LAND SURVEYOR - STATE OF NEVADA
ROBERT N. CALDWELL
4233

Desert-Mountain Surveying Company
510 Melarkey Street
Winnemucca, Nevada 89445

Map
To accompany proof of appropriation of water by The U.S. Department of the Interior Bureau of Land Management. From Horse Creek, Mc Connell Creek, Pine Creek, Buffalo Creek, Dog Creek, and Falls Canyon Creek

02991 02989 02988 02987 02985 02982

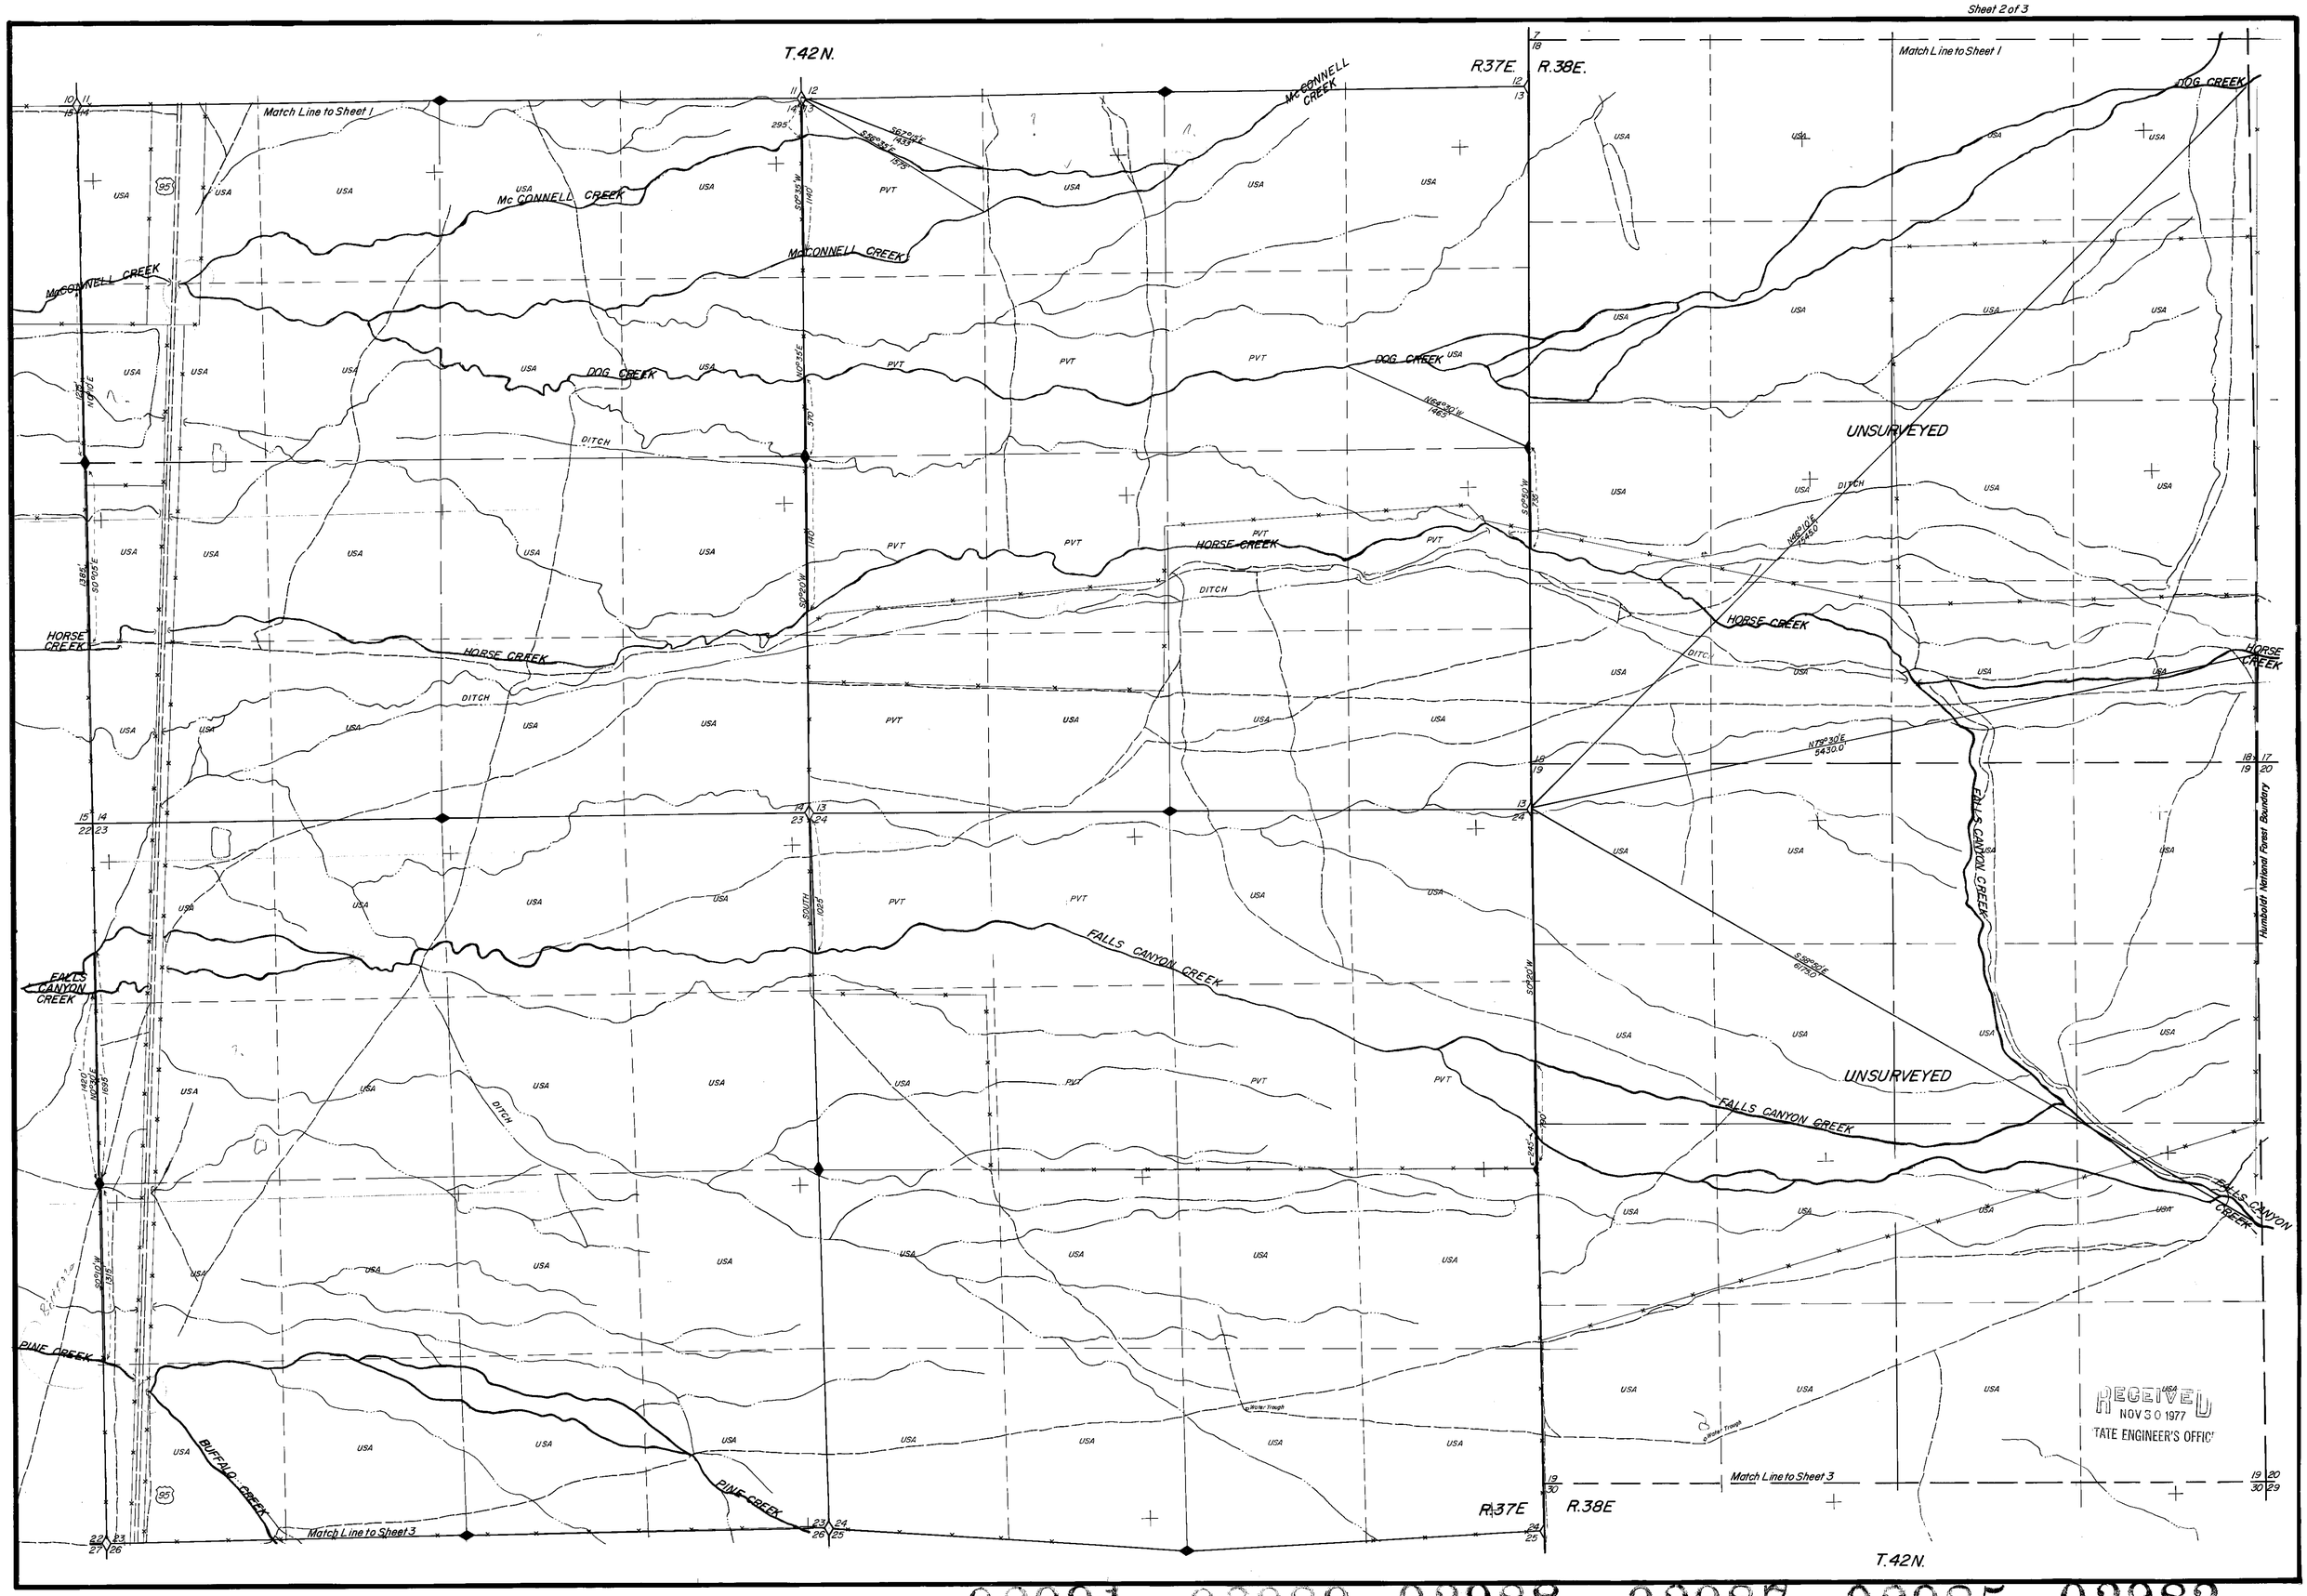

02991 02989 02988 02987 02985 02982

RECEIVED
NOV 30 1977
STATE ENGINEER'S OFFICE

02991 02989 02988 02987 02985 02982