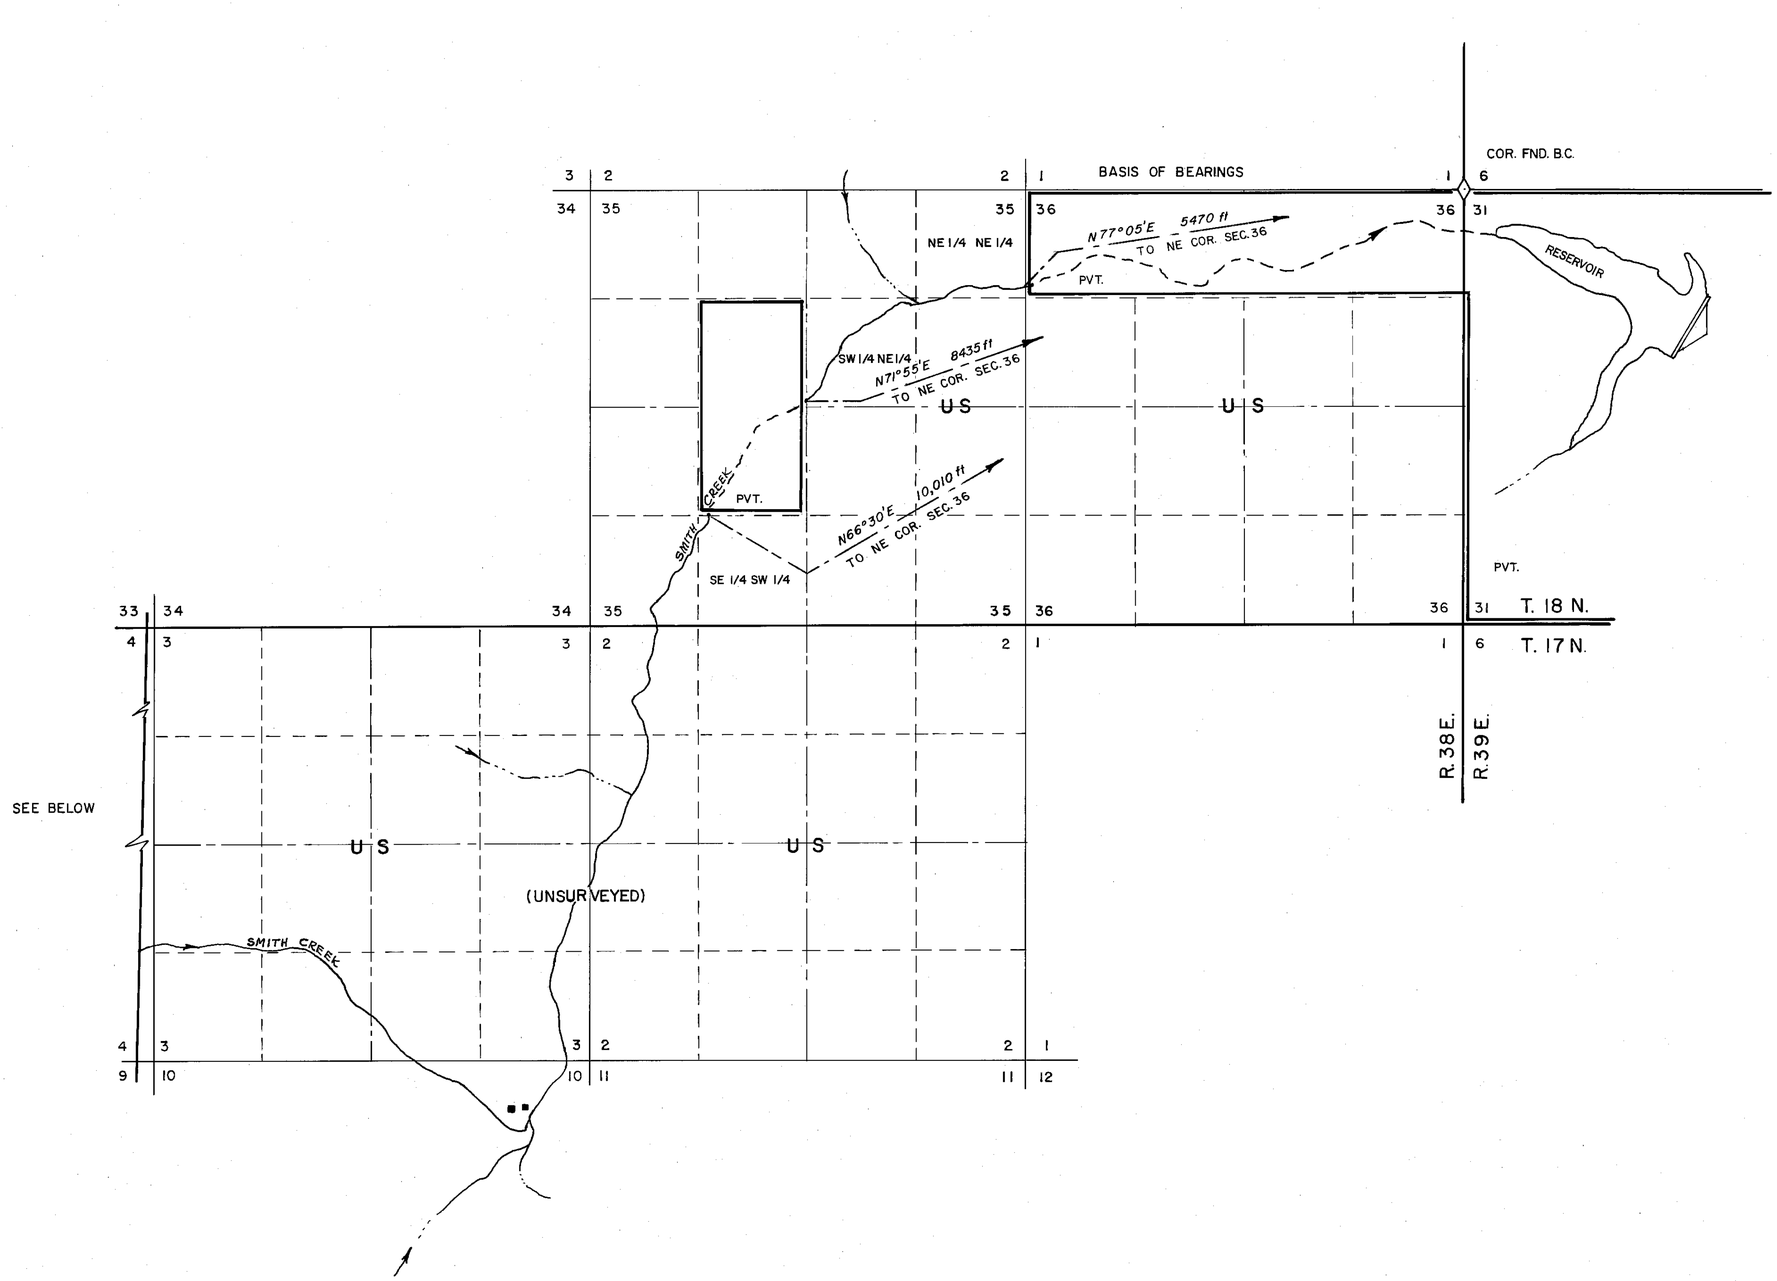

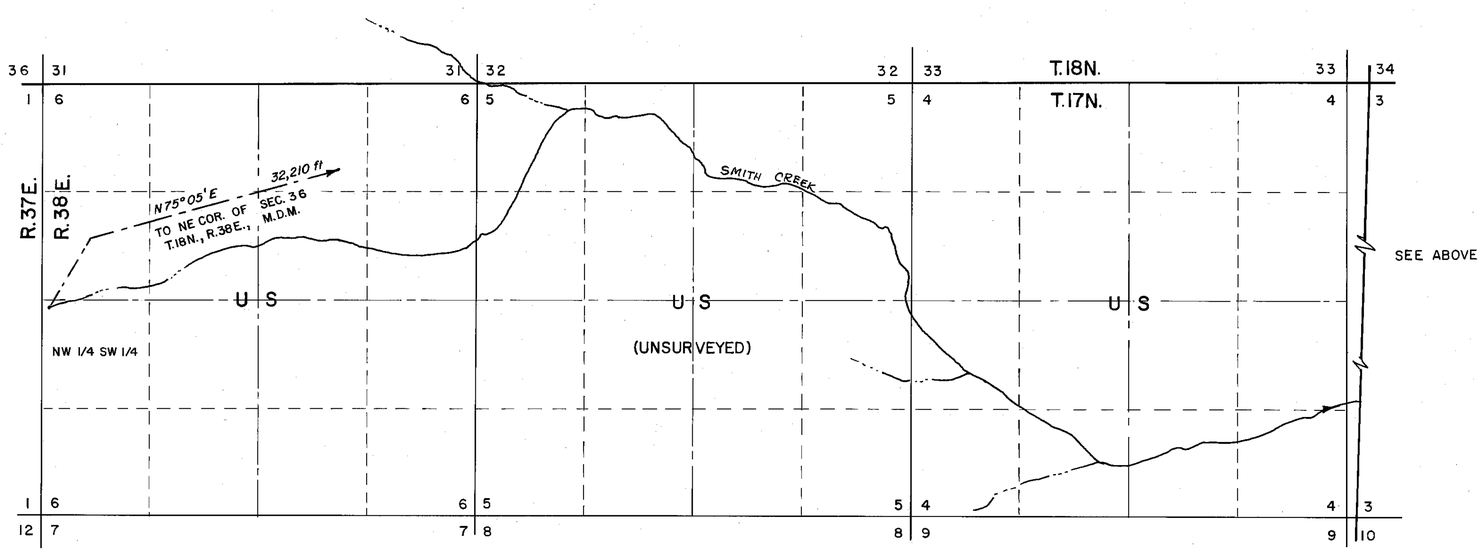

State of Nevada }
County of Elko } s.s.

I, Mark Chilton, being first duly sworn, depose and say that this map, consisting of one sheet, has been correctly drawn to the designated scale from field notes of a survey made under my supervision and direction, on the 5 th day of October, 1977; that it truly and correctly represents the proposed location and extent of the works used to divert water from **SMITH CREEK**, in **LANDER COUNTY**, by **UNITED STATES** of **AMERICA**, **BUREAU** of **LAND MANAGEMENT** for **STOCKWATERING** and **WILDLIFE PROPAGATION** purposes. That all other works or streams which are crossed by or connected with said works, are correctly shown and designated hereon.

Mark Chilton

State Water Rights Surveyor, Nevada, 278

BASIS OF BEARINGS

Solar Observation October 5, 1977

NOTE

This map was prepared using record plats and protraction diagrams of the unsurveyed areas.

Subscribed and sworn to before me this 22nd day of Nov, 1977; Notary Public in and for Elko County, Nevada.

LEORA BERNADOT
Notary Public - State of Nevada
Elko County, Nevada
Commission expires May 4, 1978

Leora Bernadot

1000 0 1000 2000 3000 4000
SCALE 1" = 1000'

NO.	BY	DATE	DESCRIPTION	CHK'D	APP'D
			REVISIONS		

DRAWN BY WS | APPROVED BY MC
JOB NO. 2241-1 | DATE NOV. '77

MAP

To Accompany Proof of Appropriation for STOCKWATER AND WILDLIFE PROPAGATION By The United States of America, Bureau of Land Management From SMITH CREEK and TRIBUTARIES

CHILTON ENGINEERING
421 COURT STREET ELKO, NEVADA

W77027 | 0

02993

MONSEN ENG. 100 9-76 MC 5308B