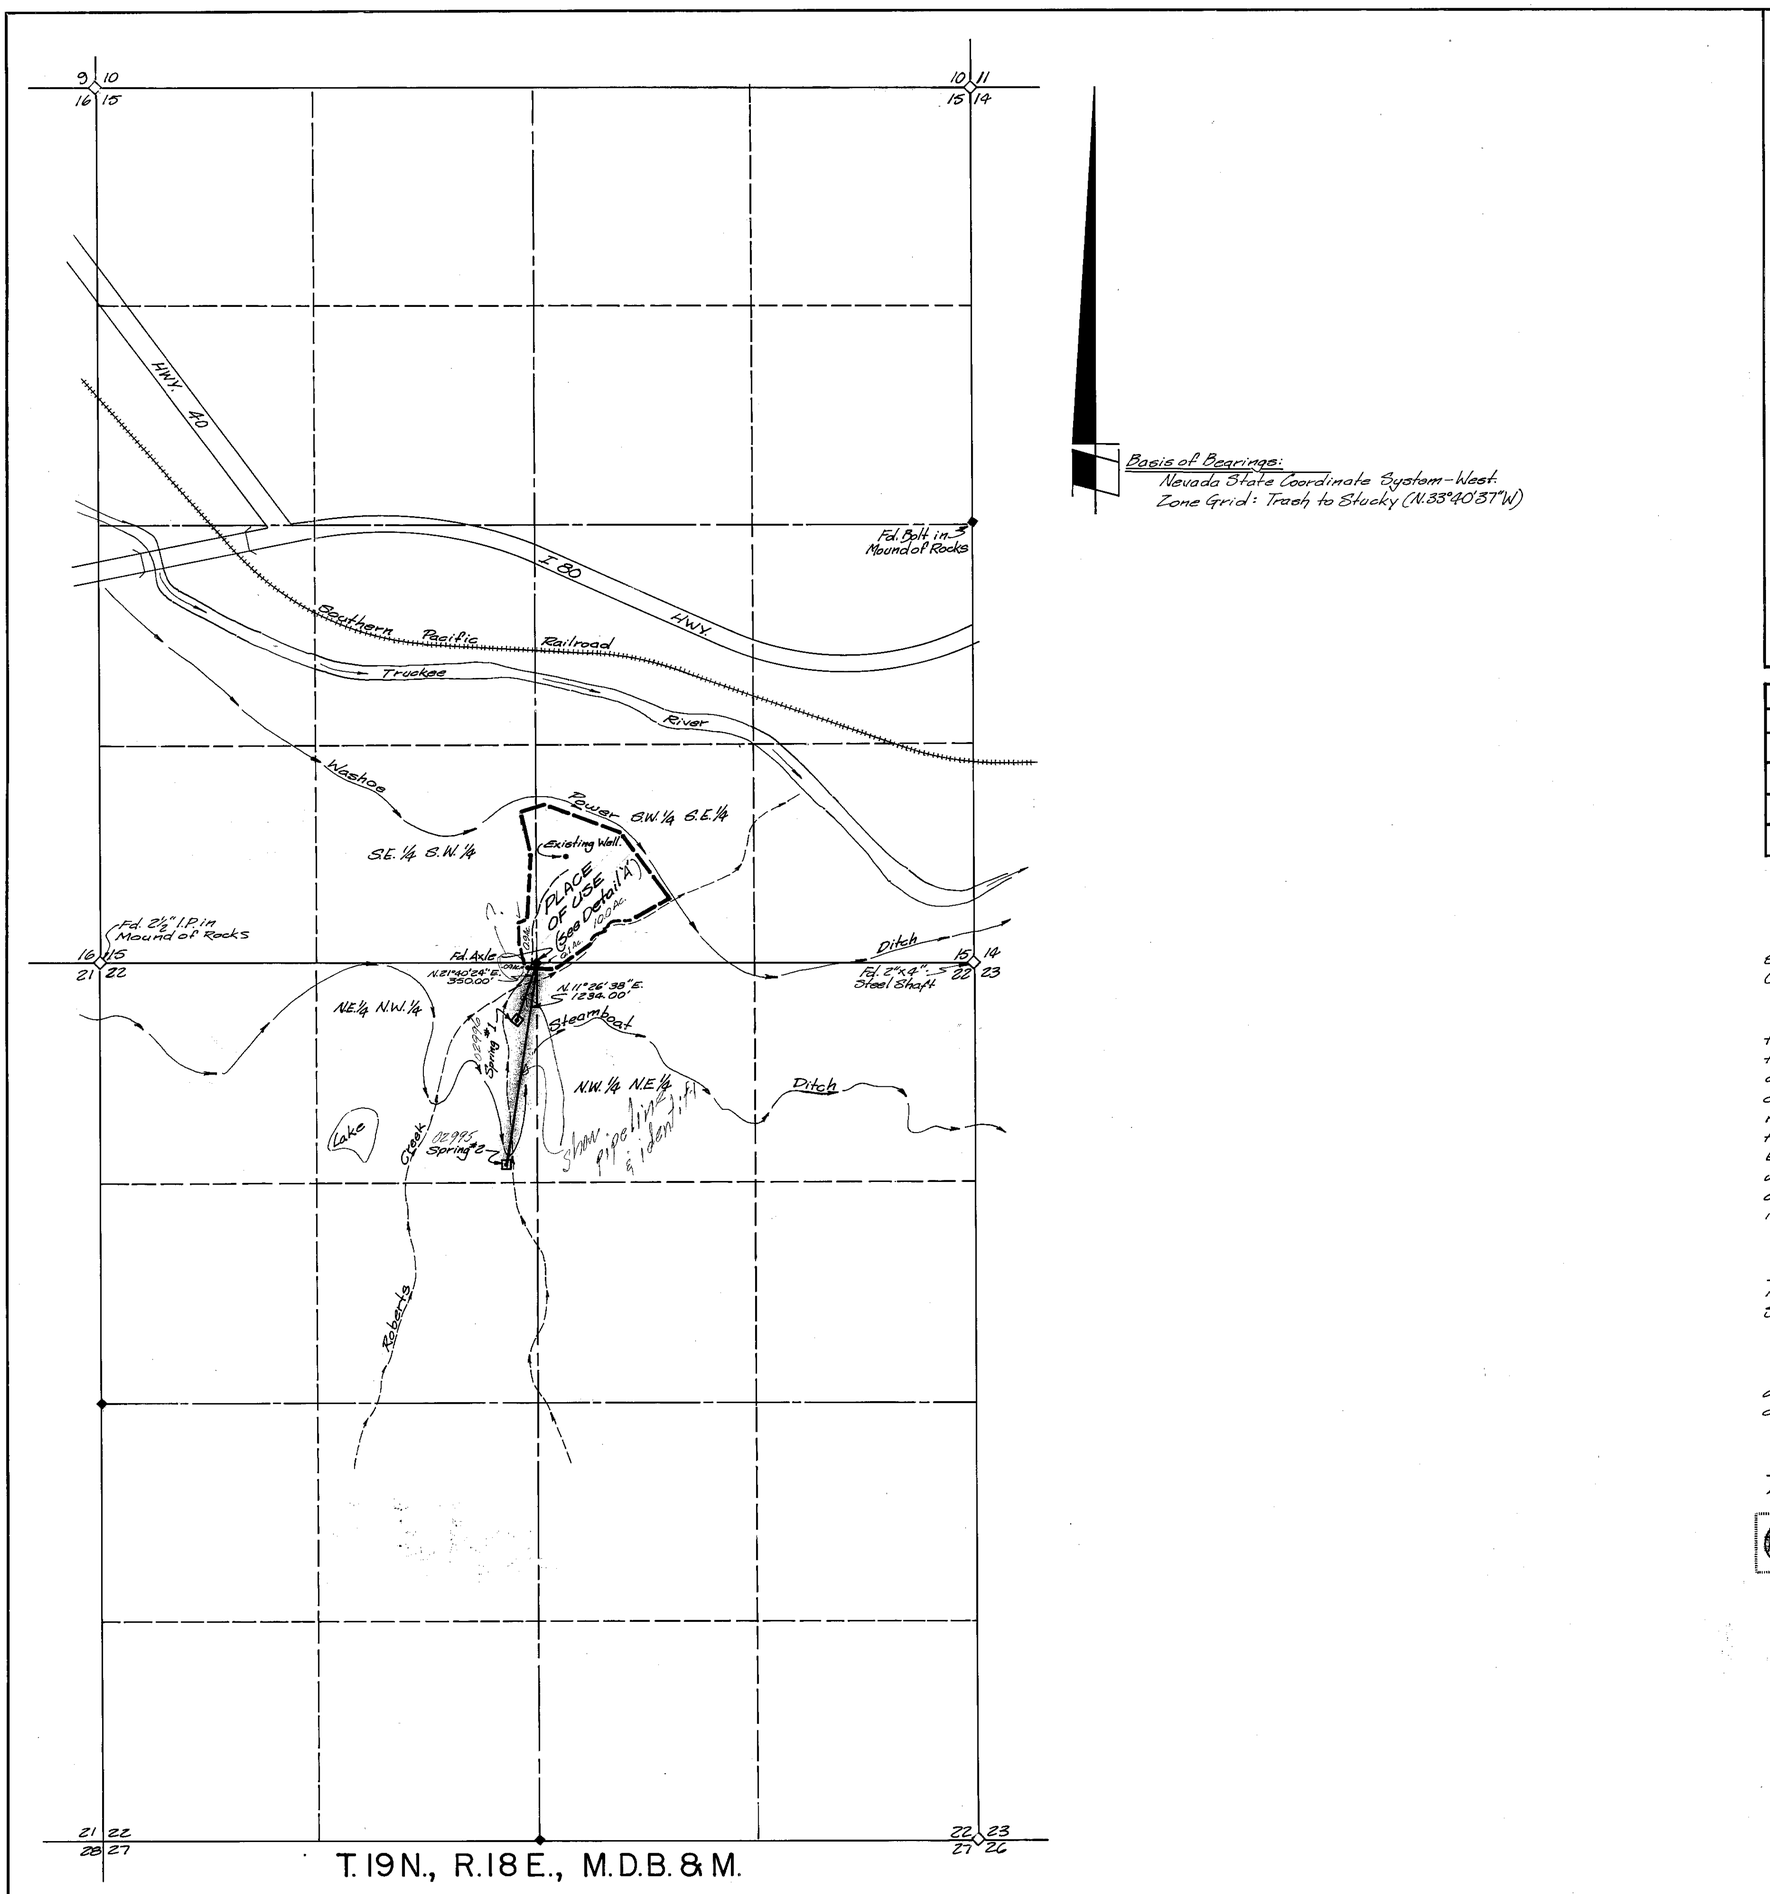

Basis of Bearings:
Nevada State Coordinate System-West.
Zone Grid: Trash to Stucky (N.33°40'37"W)

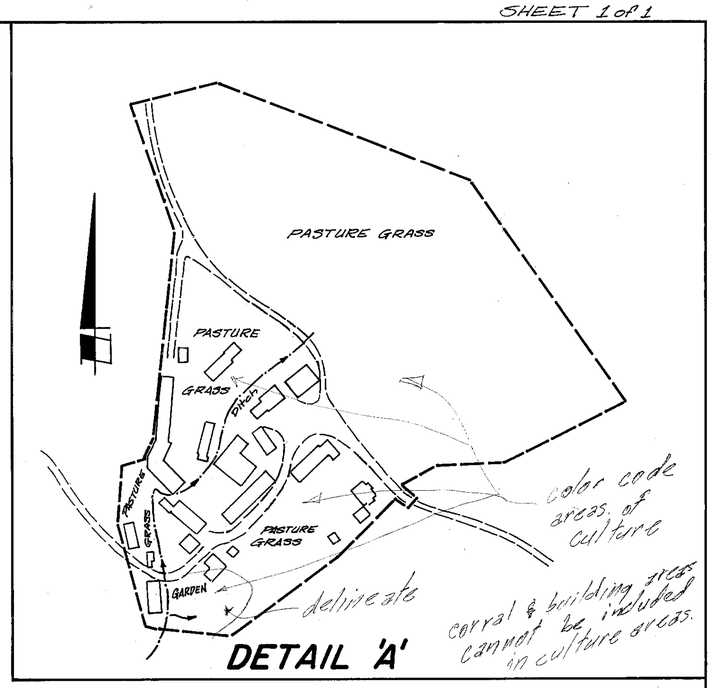

DETAIL 'A'

CULTURAL MAP TABULATION

SECTION	SUBDIV.	T.S.	RANGE	CULT. ACRE.	DESCRIPTION OF CULTURE	DATE OF 1st CULT.
15	S.E.¼ S.W.¼	19 N.	18 E.	0.9	Pasture Grass	1867
15	S.W.¼ S.E.¼	19 N.	18 E.	10.0 ?	Pasture Grass & Garden	1867
22	N.E.¼ N.W.¼	19 N.	18 E.	0.03 ?	Pasture Grass	1867
22	N.W.¼ N.E.¼	19 N.	18 E.	0.1	Pasture Grass	1867
			TOTAL	11.03 Ac.		

? Any [illegible] ? need area of garden.

State of Nevada }
County of Washoe } SS

I, Richard W. Arden, being first duly sworn, depose and say that this map, consisting of 1 sheet, has been correctly drawn to the designated scale, from field notes of a survey made by me, or under my supervision and direction between the 2nd day of January and the 5th day of January, 1978; and it truly and correctly represents the proposed location and the extent of the works used to to divert water from springs 1 & 2, in Washoe County, by Mario and Erminia Belli for irrigation and domestic purposes. That all other works or streams which are crossed by or connected with said works, and the boundary area and the kind of culture of lands irrigated are correctly shown and designated hereon.

Richard W. Arden
State Water Rights Surveyor No. 307

Subscribed and sworn to before me, a Notary Public, in and for the County of Washoe, State of Nevada, on this 13th day of January 1978.

Carol Ann Adams
Notary Public.

CAROL ANN ADAMS
Notary Public - State of Nevada
Washoe County
My Commission Expires June 25, 1979

500 250 0 500 1000 1500

SCALE: 1" = 500'

MAP TO ACCOMPANY PROOF OF APPROPRIATION FOR IRRIGATION AND DOMESTIC PURPOSES BY MARIO AND ERMINIA BELLI FROM SPRINGS 1 & 2 IN WASHOE COUNTY, NEVADA

sea ENGINEERS/PLANNERS ARCHITECTS
950 Industrial Way
Sparks, Nevada

JOB NO. 393-001-781
DATE January, 1978
DR. R.M.S.

02996, 02995 ← Filed under