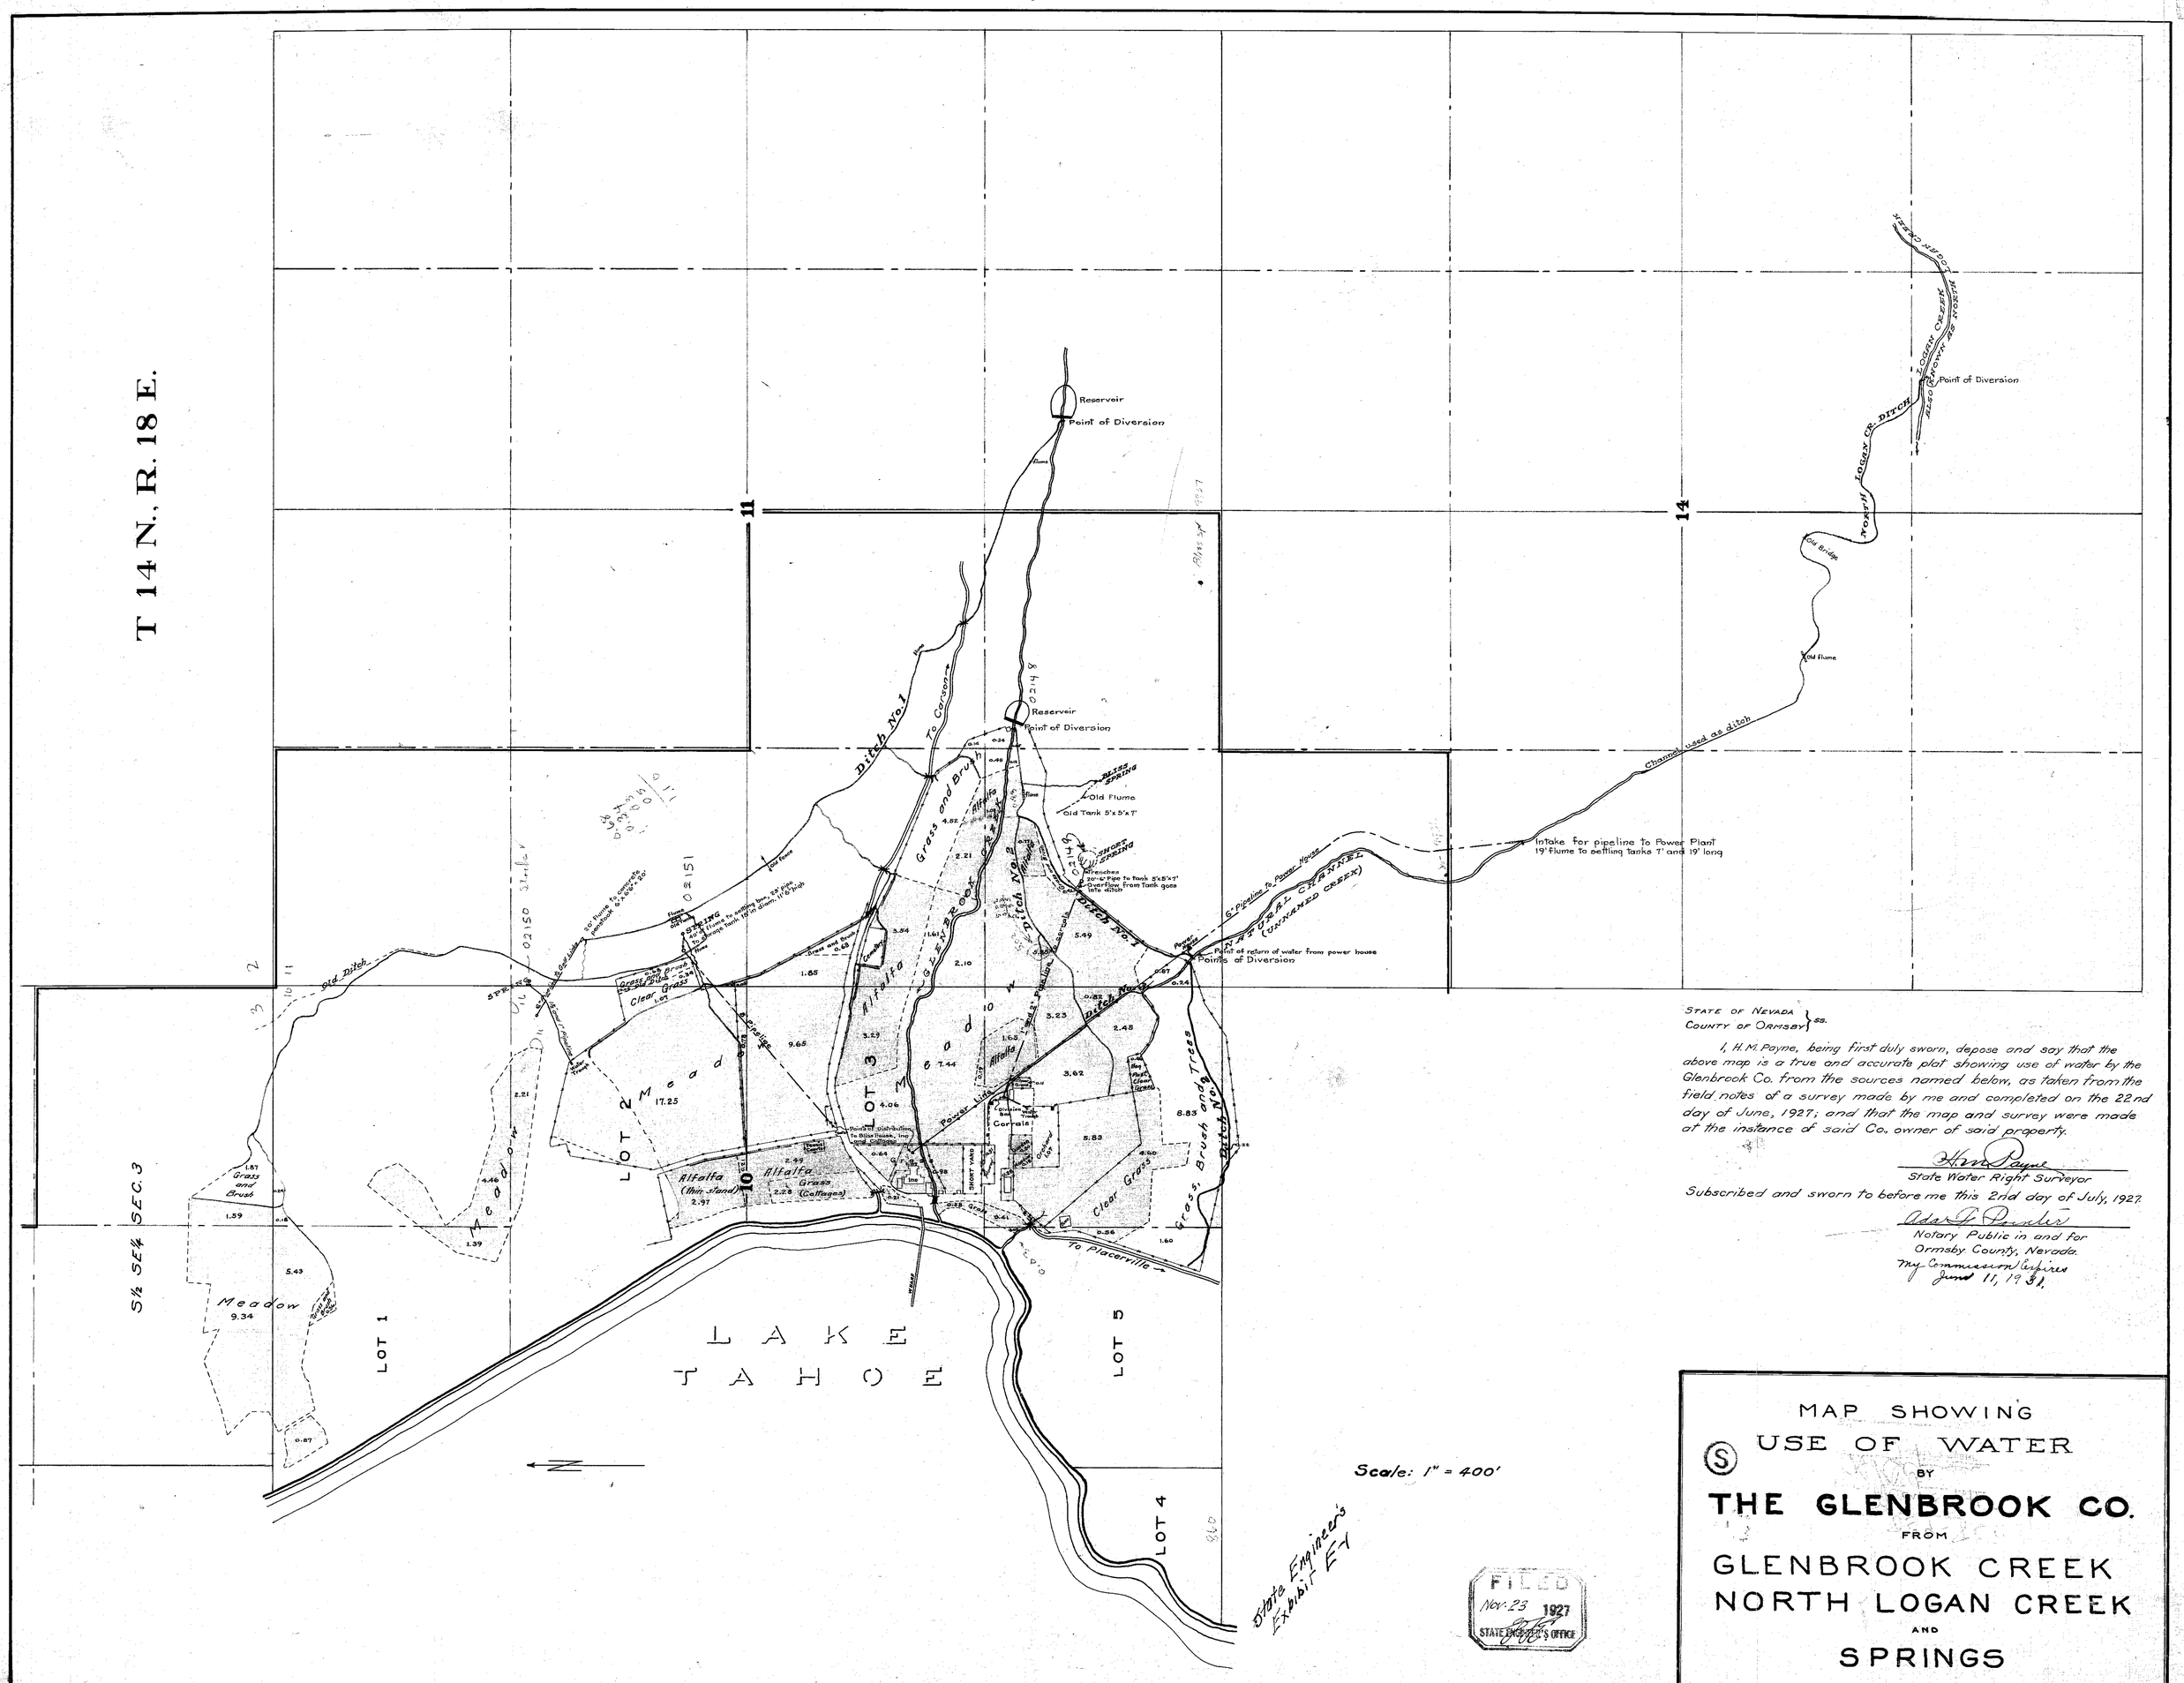

STATE OF NEVADA }
COUNTY OF ORMSBY } ss.

I, H. M. Payne, being first duly sworn, depose and say that the above map is a true and accurate plat showing use of water by the Glenbrook Co. from the sources named below, as taken from the field notes of a survey made by me and completed on the 22nd day of June, 1927; and that the map and survey were made at the instance of said Co., owner of said property.

H. M. Payne
State Water Right Surveyor

Subscribed and sworn to before me this 2nd day of July, 1927.

Ada F. Pointer
Notary Public in and for
Ormsby County, Nevada.
My Commission Expires
June 11, 1931.

MAP SHOWING
(S) USE OF WATER
BY
THE GLENBROOK CO.
FROM
GLENBROOK CREEK
NORTH LOGAN CREEK
AND
SPRINGS

86502 86501 84924 84541 82959 81911 02147 TO 02151 INC.