Section	Sub division	Township	Range	Cultivated Acreage	Discription of Culture pasture and meadow	Date of First Culture
24	SW1/4 of NW1/4	6 N	44 E	23.03	"	Harvest
"	SE1/4 of NW1/4	"	"	34.11	"	Harvest
"	SW1/4 of NE1/4	"	"	6.83	"	Harvest
"	NW1/4 of SW1/4	"	"		"	
"	SW1/4 of SW1/4	"	"		"	
"	NE1/4 of SW1/4	"	"	20.00	"	Harvest
"	SE1/4 of SW1/4	"	"		"	
"	NW1/4 of SE1/4	"	"	38.43	"	Harvest
"	NE1/4 of SE1/4	"	"	9.09	"	Harvest
"	SW1/4 of SE1/4	"	"		"	
"	SE1/4 of SE1/4	"	"		"	
				131.49		

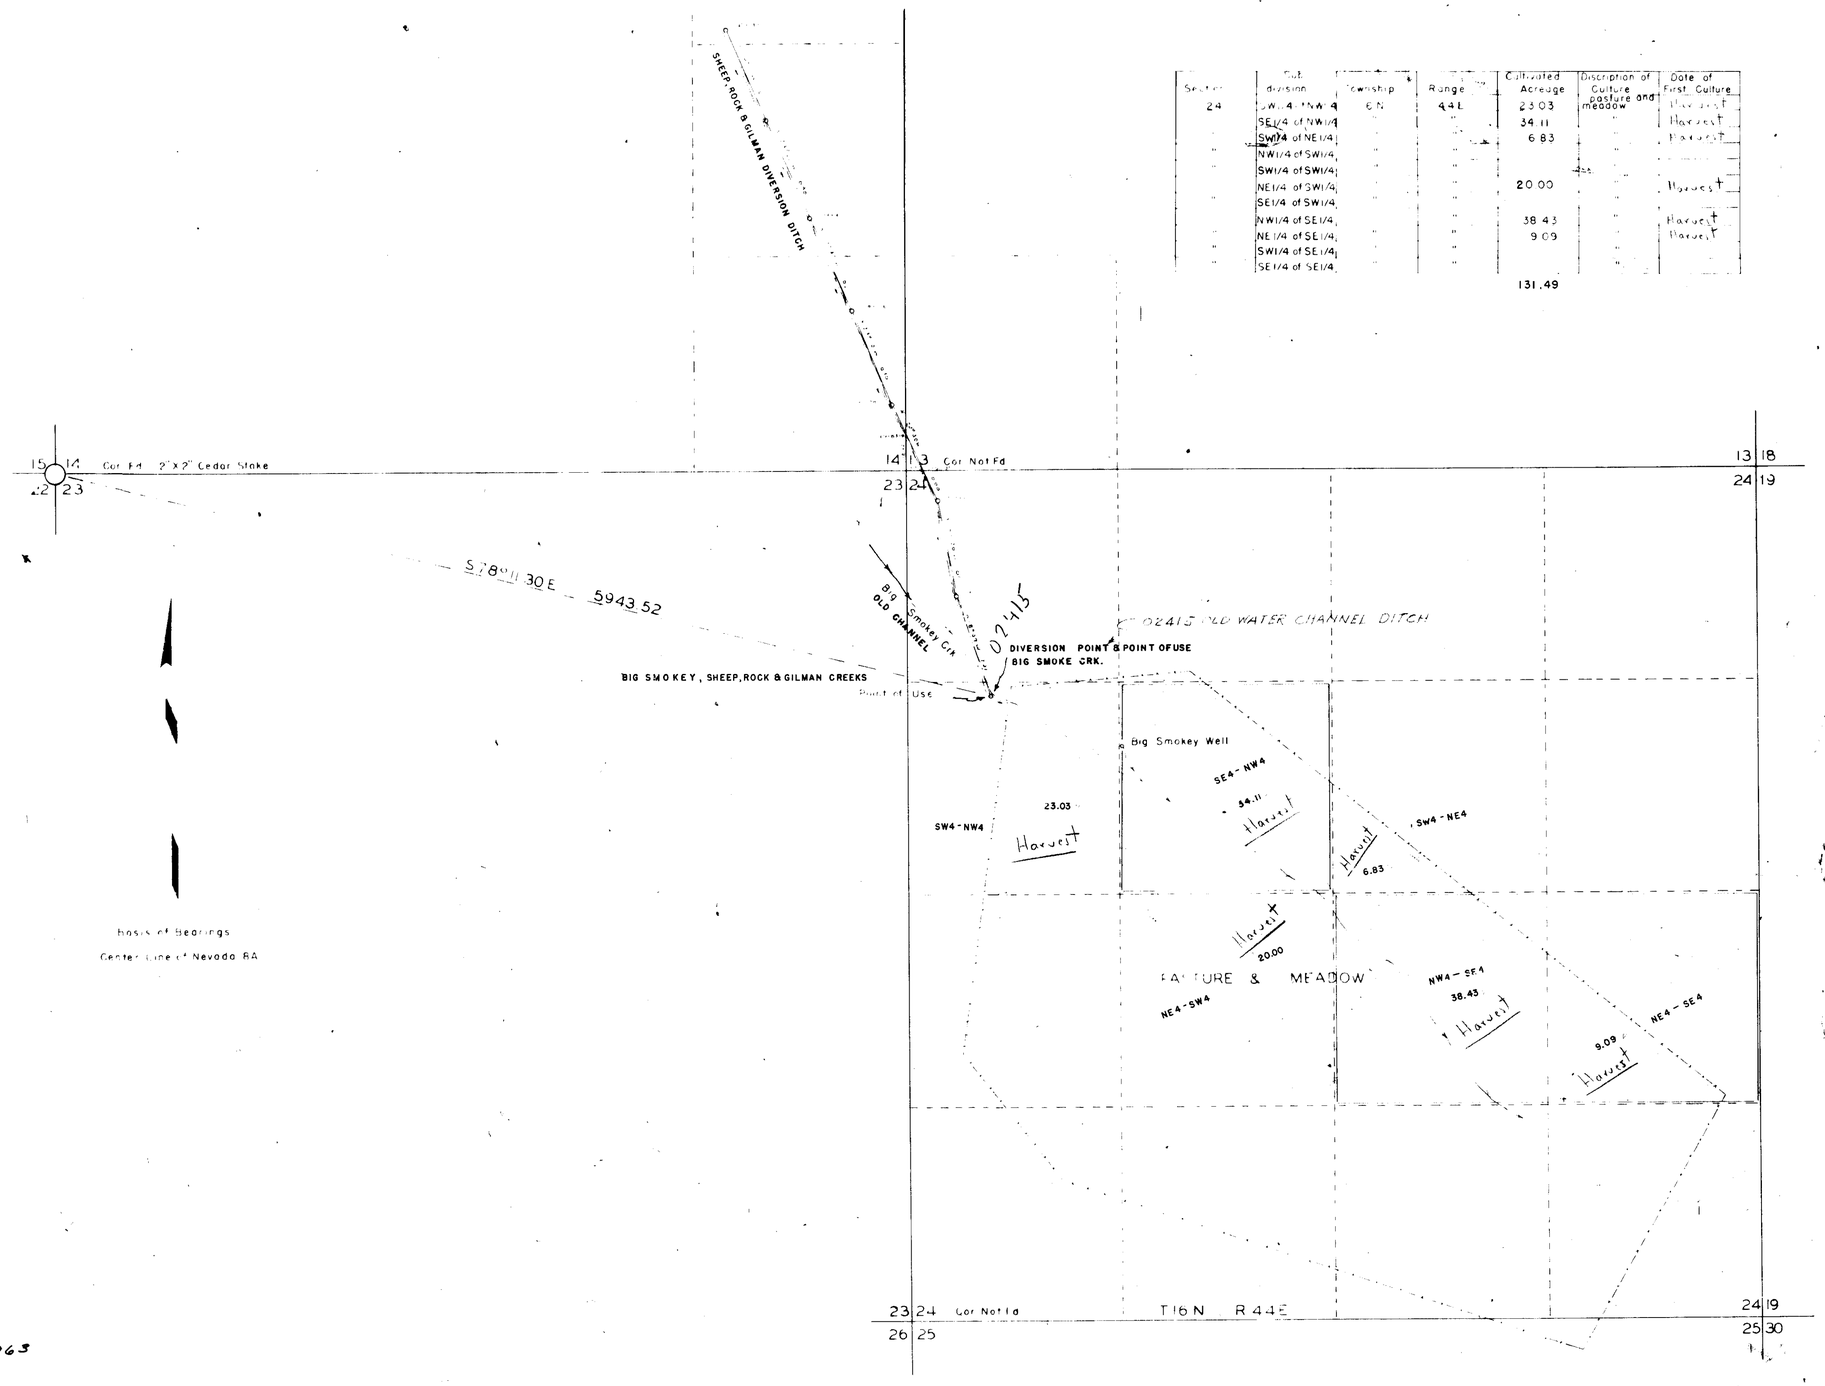

Proof- 02413 CERTIFICATE No. 367 ISSUED Oct. 11, 1963

Proof- 02414 CERTIFICATE No. 367 ISSUED Oct. 11, 1963

Proof- 02415 CERTIFICATE No. 367 ISSUED Oct. 11, 1963

67295 CERTIFICATE NO. 18771 ISSUED 8-1-12

STATE OF NEVADA,
County of LANDER

I, J. V. Caselli, being first duly sworn, depose and say that this map consisting of 3 sheets, numbered from 1 to 3, inclusive, has been correctly drawn to the designated scale from field notes of a survey made by me between the fifth day of June, and the eighth day of June, 1949, that it truly and correctly represents the location and extent of the works used to divert water from Rock, Sheep, and Gilman Creeks, in Lander County, by F. M. & L. E. Schmidtlein for irrigation purposes, that all other works or streams which are crossed by or connected with said works, and the boundary, area and kind of culture of lands irrigated are correctly shown and designated hereon.

J. V. Caselli
State Water Right Surveyor

Subscribed and sworn to before me this 2nd day of Sept. 1949

Notary Public in and for White Pine County, Nevada

OFFICE
1956 SEP 6 AM 11 54

April 13, 1956

MAP SHOWING
VESTED RIGHT HOLDINGS
OF
F. M. & L. E. SCHMIDTLEIN
AUSTIN, NEVADA

SCALE 1 500 FT.
JUNE 1949

SURVEYED BY
J. V. CASELLI
ELY, NEVADA