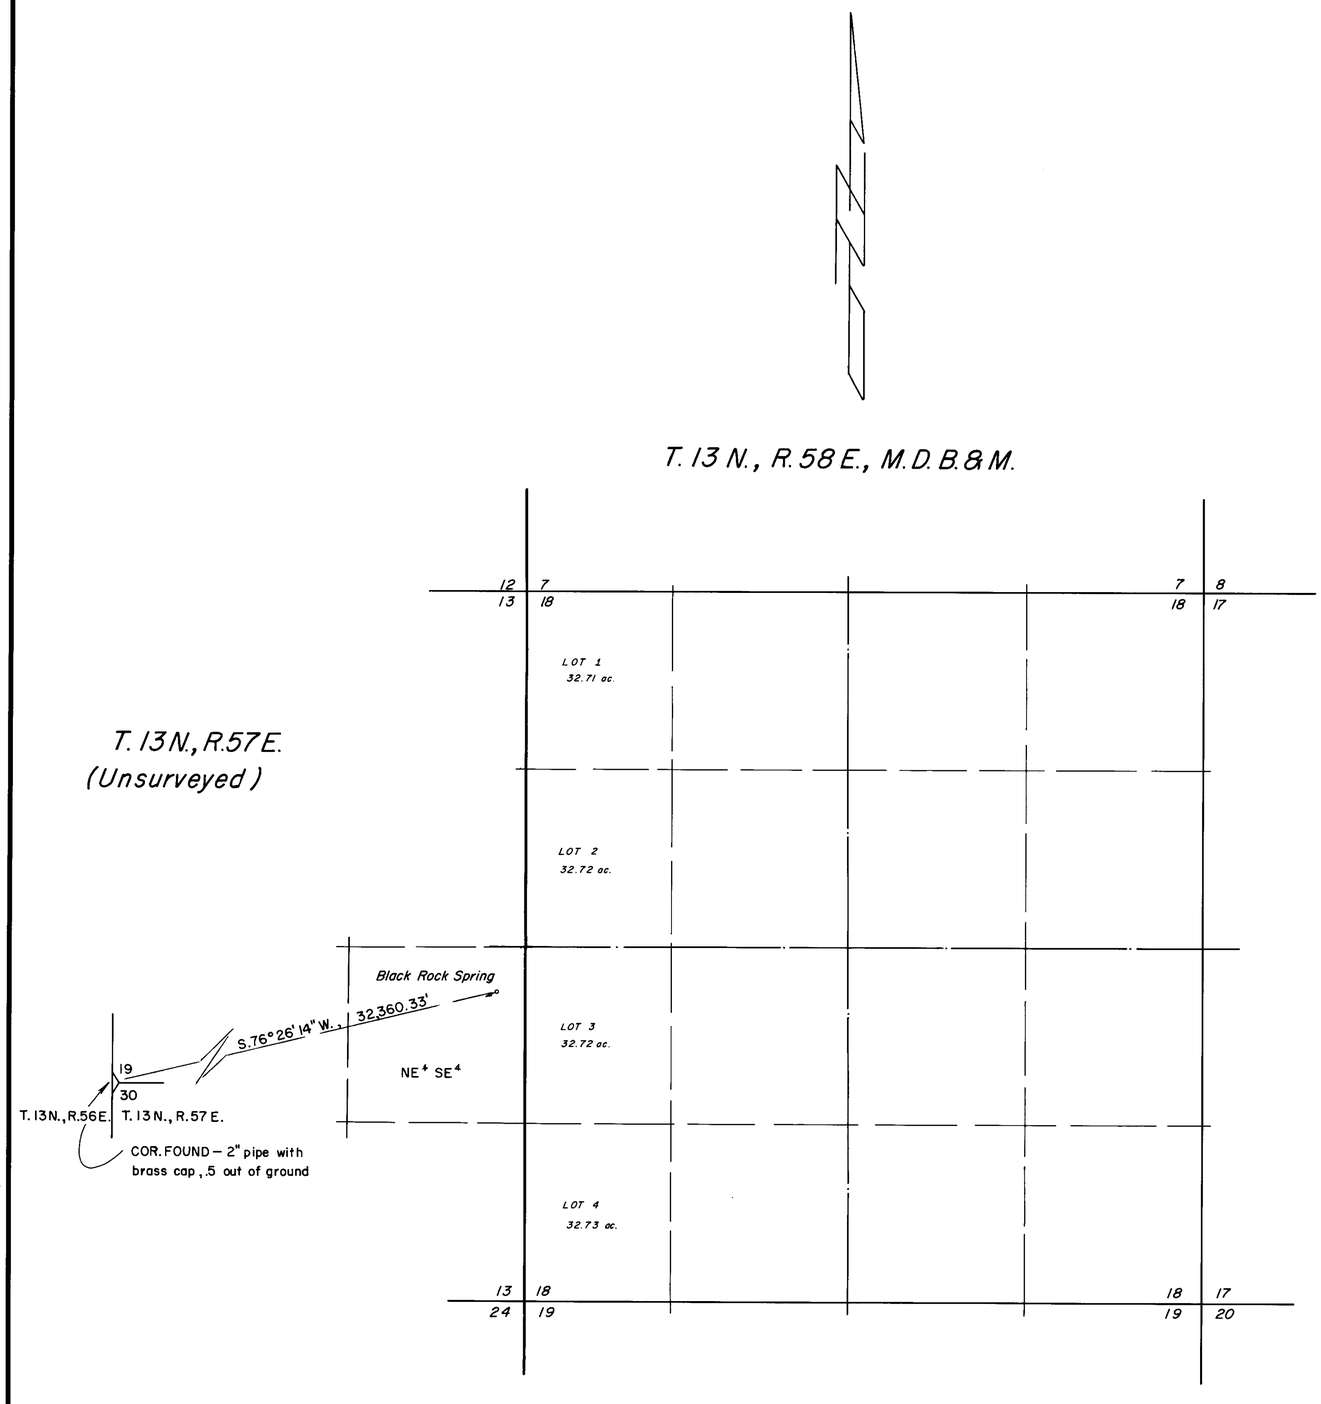

STATE OF NEVADA }
County of White Pine } ss.

I, Robert W. Millard, being first duly sworn, depose and say that this map, consisting of one sheet, has been correctly drawn to the designated scale from field notes of a survey made under my supervision and direction between the 1st and 3rd days of March, 1961; that it truly and correctly represents the proposed location and extent of the works used to divert water from BLACK ROCK SPRING in WHITE PINE County, by KARL BRADSHAW stockwatering purposes. That the proposed point of diversion, the approximate location and size of the diverting channel, or other conduit, the place and manner of use, and the location and names of all other works or streams which are crossed by or connected with the said works, are fully and correctly designated thereon.

State Water Right Surveyor

Subscribed and sworn to before me this 1st day of April 1961.

Notary Public in and for White Pine County, Nevada

My commission expires February 25, 1965

0 600 1200 1800 2400

SCALE — 1 IN. = 600 FT.

FILED
April 29, 1963
STATE ENGINEER'S OFFICE

MAP TO ACCOMPANY APPLICATION TO APPROPRIATE WATER

FOR STOCKWATERING

BY KARL BRADSHAW

FROM BLACK ROCK SPRING

SURVEYED BY F. W. MILLARD & SON ELY, NEVADA
3/10/61

PROOF No. 02444