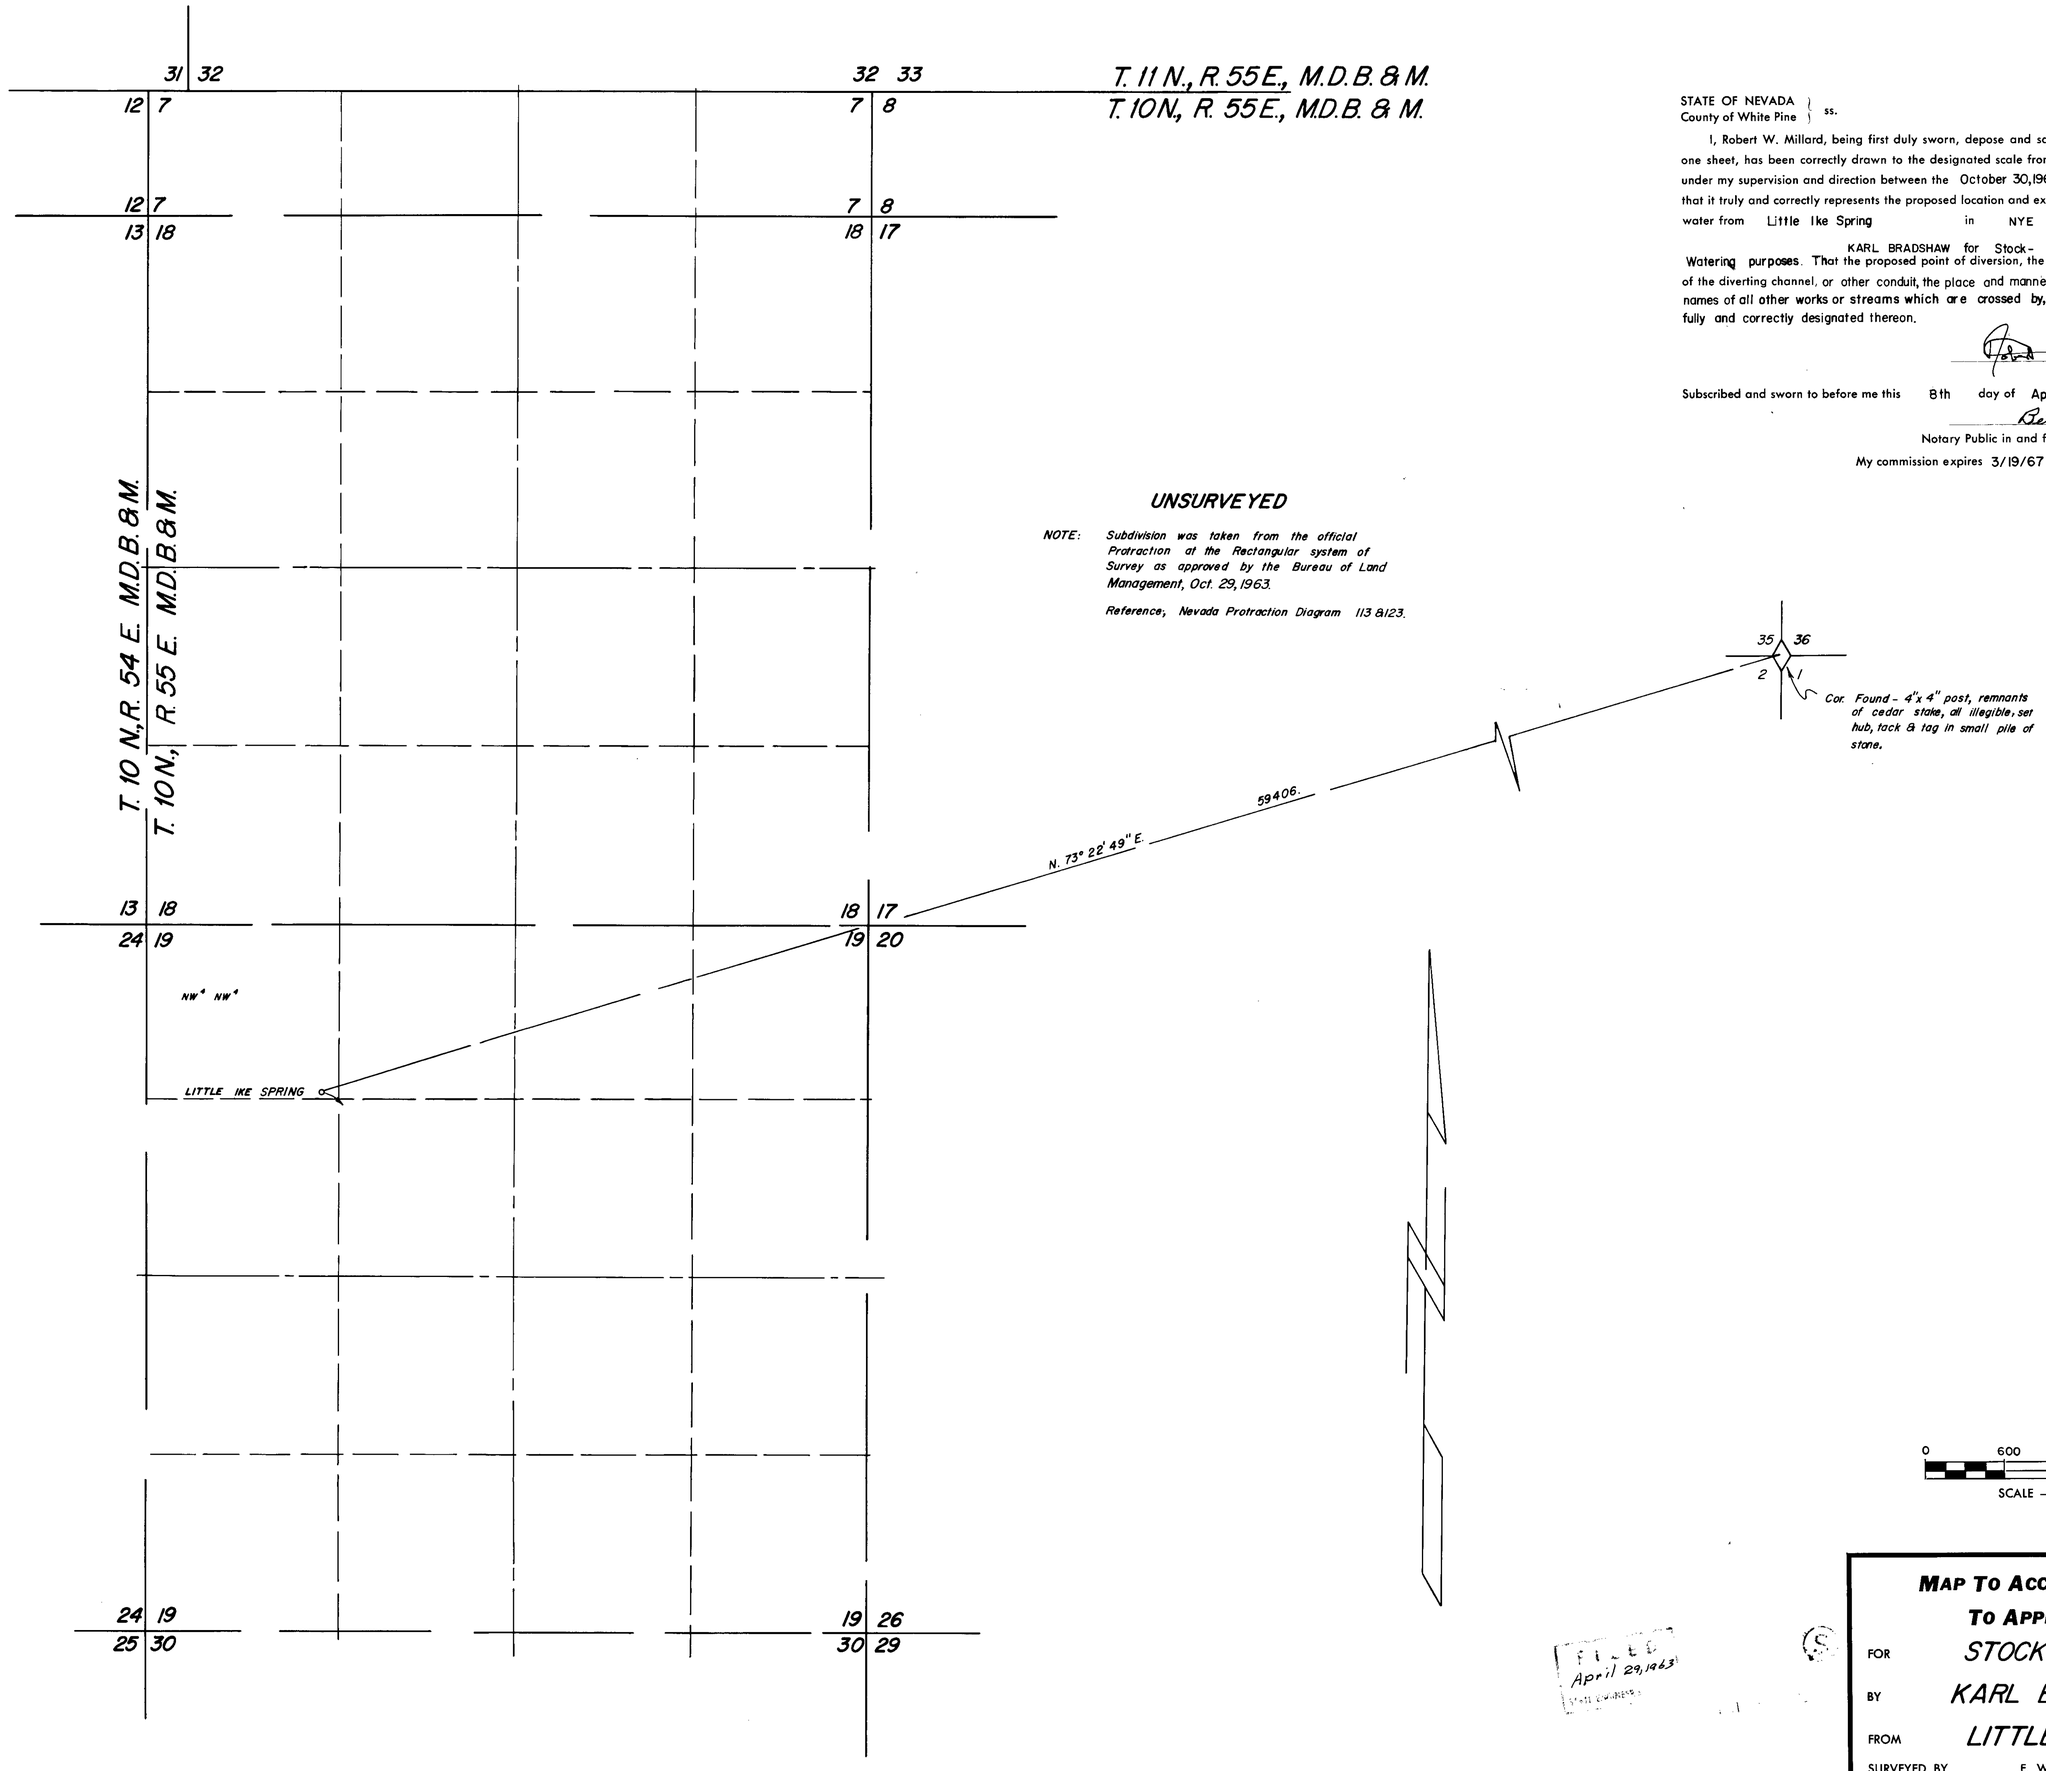

STATE OF NEVADA
County of White Pine } ss.

I, Robert W. Millard, being first duly sworn, depose and say that this map, consisting of one sheet, has been correctly drawn to the designated scale from field notes of a survey made under my supervision and direction between the October 30, 1962 and March 26, 1963 that it truly and correctly represents the proposed location and extent of the works used to divert water from Little Ike Spring in NYE County, by KARL BRADSHAW for Stock-Watering purposes. That the proposed point of diversion, the approximate location and size of the diverting channel, or other conduit, the place and manner of use, and the location and names of all other works or streams which are crossed by, or connected with the said works, fully and correctly designated thereon.

Robert W. Millard
State Water Right Surveyor

Subscribed and sworn to before me this 8th day of April, 1963

Beth H. Ross
Notary Public in and for White Pine County, Nevada

My commission expires 3/19/67

UNSURVEYED

NOTE: *Subdivision was taken from the official Protraction at the Rectangular system of Survey as approved by the Bureau of Land Management, Oct. 29, 1963.*

Reference; Nevada Protraction Diagram 113 & 123.

FILED
April 29, 1963
State Engineer

MAP TO ACCOMPANY APPLICATION TO APPROPRIATE WATER

FOR STOCKWATERING

BY KARL BRADSHAW

FROM LITTLE IKE SPRING

SURVEYED BY F. W. MILLARD & SON ELY, NEVADA
4/6/63

02246