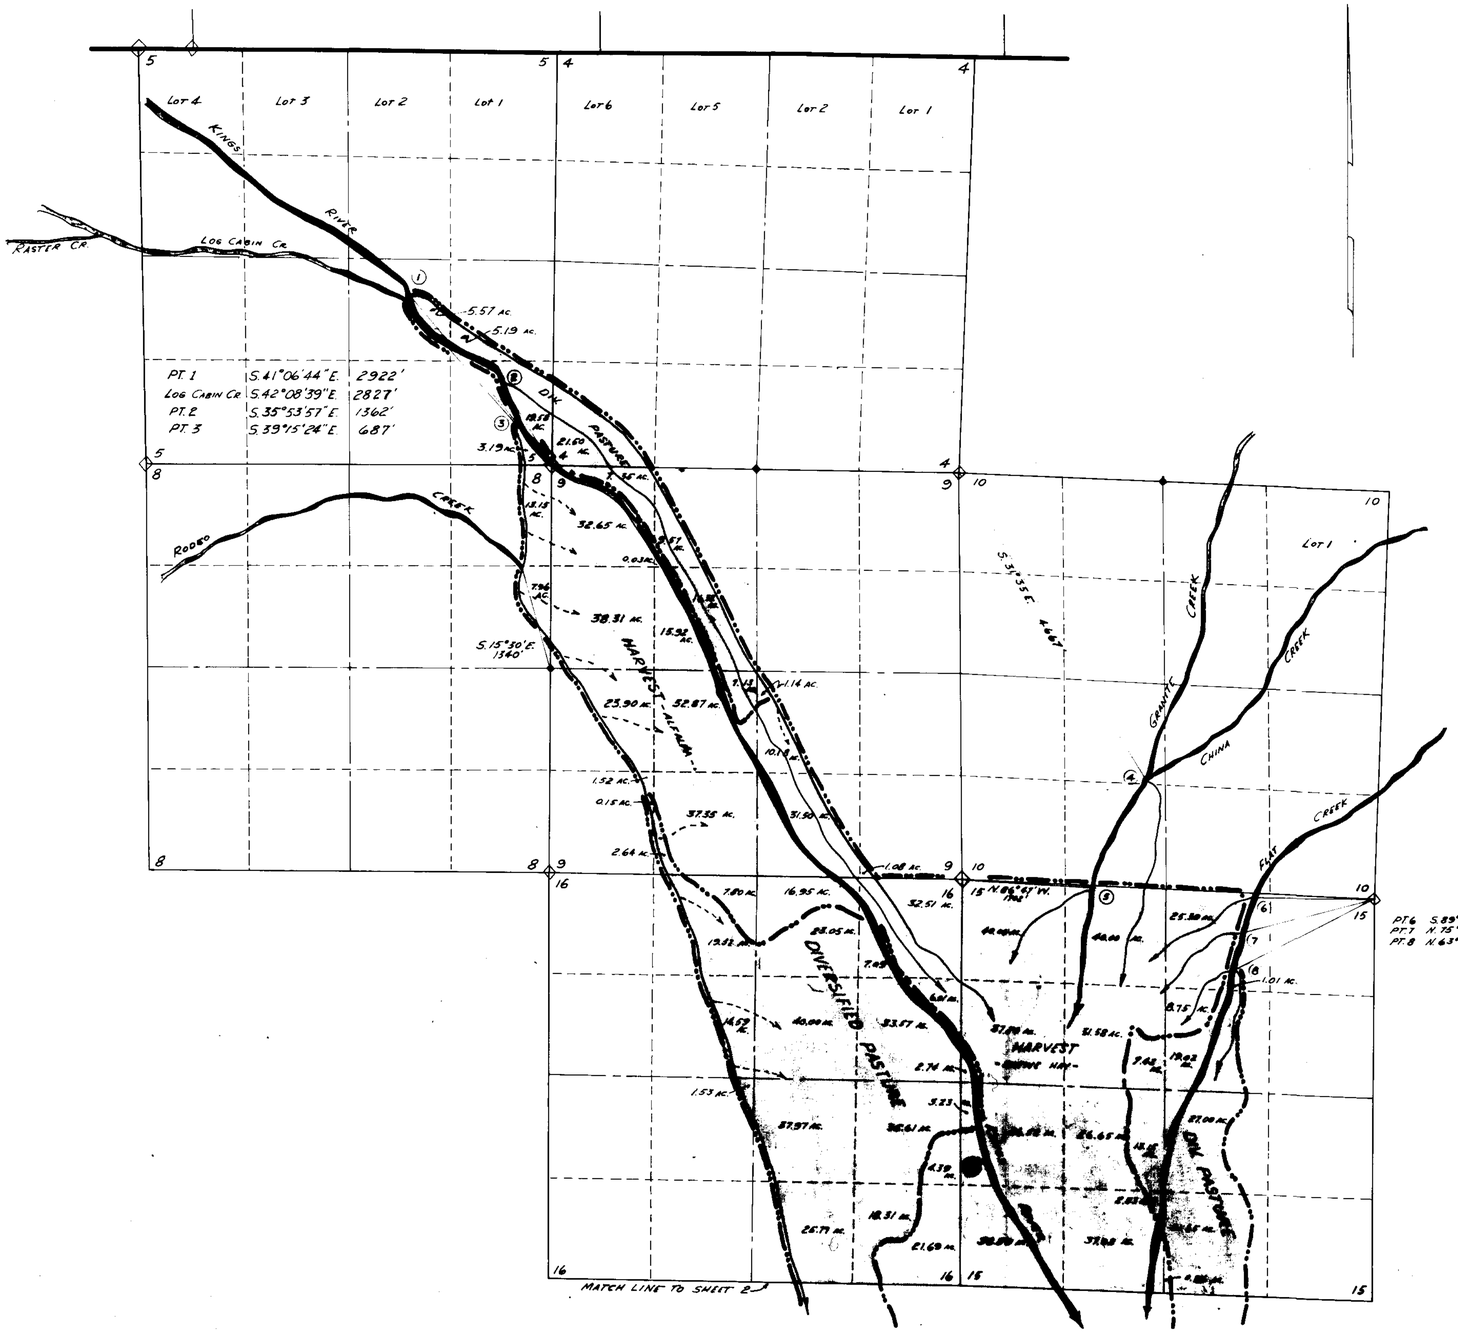

Sec	Sub-division	Town-ship	Range	Cultivated Acreage	Description of Culture	Date of First Culture
5	NW¼SE¼	46N.	33E	5.57	Pasture	
"	NE¼SE¼	"	"	5.19	"	
"	SE¼SE¼	"	"	19.58	"	
"	" "	"	"	3.19	Harvest	
4	SW¼SW¼	"	"	21.50	Pasture	
8	NE¼NE¼	"	"	13.15	Harvest	
9	NW¼NW¼	"	"	32.65	"	
"	" "	"	"	7.35	Pasture	
8	SE¼NE¼	"	"	7.96	Harvest	
9	NE¼NW¼	"	"	0.03	"	
"	" "	"	"	9.51	Pasture	
"	SW¼NW¼	"	"	38.31	Harvest	
"	SE¼NW¼	"	"	15.92	"	
"	" "	"	"	16.32	Pasture	
"	NW¼SW¼	"	"	23.90	Harvest	
"	NE¼SW¼	"	"	32.87	"	
"	" "	"	"	7.13	Pasture	
"	NW¼SE¼	"	"	1.14	"	
"	" "	"	"	10.18	Harvest	
"	SW¼SW¼	"	"	1.52	"	
"	" "	"	"	0.15	Pasture	
"	SE¼SW¼	"	"	37.35	Harvest	
"	" "	"	"	2.64	Pasture	
"	SW¼SE¼	"	"	31.50	Harvest	
"	SE¼SE¼	"	"	1.08	"	
16	NE¼NW¼	"	"	7.00	"	
"	" "	"	"	19.32	Pasture	
"	NW¼NE¼	"	"	16.95	Harvest	
"	" "	"	"	23.05	Pasture	
"	NE¼NE¼	"	"	32.51	Harvest	
"	" "	"	"	7.09	Pasture	
"	SE¼NW¼	"	"	18.59	"	
"	SW¼NE¼	"	"	40.00	"	
"	SE¼NE¼	"	"	33.57	"	
"	NE¼SW¼	"	"	1.53	"	
"	NW¼SE¼	"	"	37.97	"	
"	NE¼SE¼	"	"	35.61	"	
"	SW¼SE¼	"	"	25.77	"	

STATE OF NEVADA
COUNTY OF HUMBOLDT } SS.

I, RICHARD M. BLACK, BEING FIRST DULY SWORN, DEPOSE AND SAY THAT THIS MAP, CONSISTING OF 5 SHEETS, NUMBERED FROM 1 TO 5, INCLUSIVE, HAS BEEN CORRECTLY DRAWN TO THE DESIGNATED SCALE FROM FIELD NOTES OF A SURVEY MADE UNDER MY SUPERVISION AND DIRECTION, BETWEEN THE 31ST DAY OF DECEMBER, 1961, AND THE 27TH DAY OF MARCH, 1962; THAT IT TRULY AND CORRECTLY REPRESENTS THE LOCATION AND EXTENT OF WORKS USED TO DIVERT WATER FROM KINGS RIVER AND TRIBUTARIES (LOG CABIN CR., RASTER CR., SKULL CR., FIVE MILE CR., RODEO CR., GRANITE CR., CHINA CR., FLAT CR., HOUSE CR., HORSE CR., MOONLIGHT CR., SPRING CRS. 1, 2 & 3, WARM SPRINGS, AND SHEEP RANCH CR. AND ALL TRIBUTARIES) IN HUMBOLDT COUNTY, BY BENGOA RANCHING CO., INC. FOR IRRIGATION PURPOSES. THAT ALL OTHER WORKS OR STREAMS WHICH ARE CROSSED BY OR CONNECTED WITH SAID WORKS, AND THE BOUNDARY, AREA AND KIND OF CULTURE OF LANDS IRRIGATED, ARE CORRECTLY SHOWN AND DESIGNATED HEREON.

PT. 6 S. 89°30' E. 1555'
PT. 7 N. 75°50' E. 1761'
PT. 8 N. 63°16' E. 2048'

Richard M. Black
STATE WATER RIGHT SURVEYOR

SUBSCRIBED AND SWORN TO BEFORE ME THIS 15th DAY OF June, 1962.
James A. Callahan
NOTARY PUBLIC IN AND FOR HUMBOLDT COUNTY, NEV.

Certificate Issued October 12, 1966 No. 373
Certificate Issued October 12, 1966 No. 374
Certificate Issued October 12, 1966 No. 375
Certificate Issued October 12, 1966 No. 377

T. 46 N., R. 33 E. M.D.B.&M.

1000 0 1000 2000 3000 4000 5000
SCALE: 1" = 1000'

FILED
JUL 16 1962
STATE ENGINEER'S OFFICE

MAP TO ACCOMPANY PROOF OF APPROPRIATION FOR IRRIGATION BY BENGOA RANCHING Co., Inc. FROM KINGS RIVER & TRIBS.

02504 - 02505 - 02506 - 02508