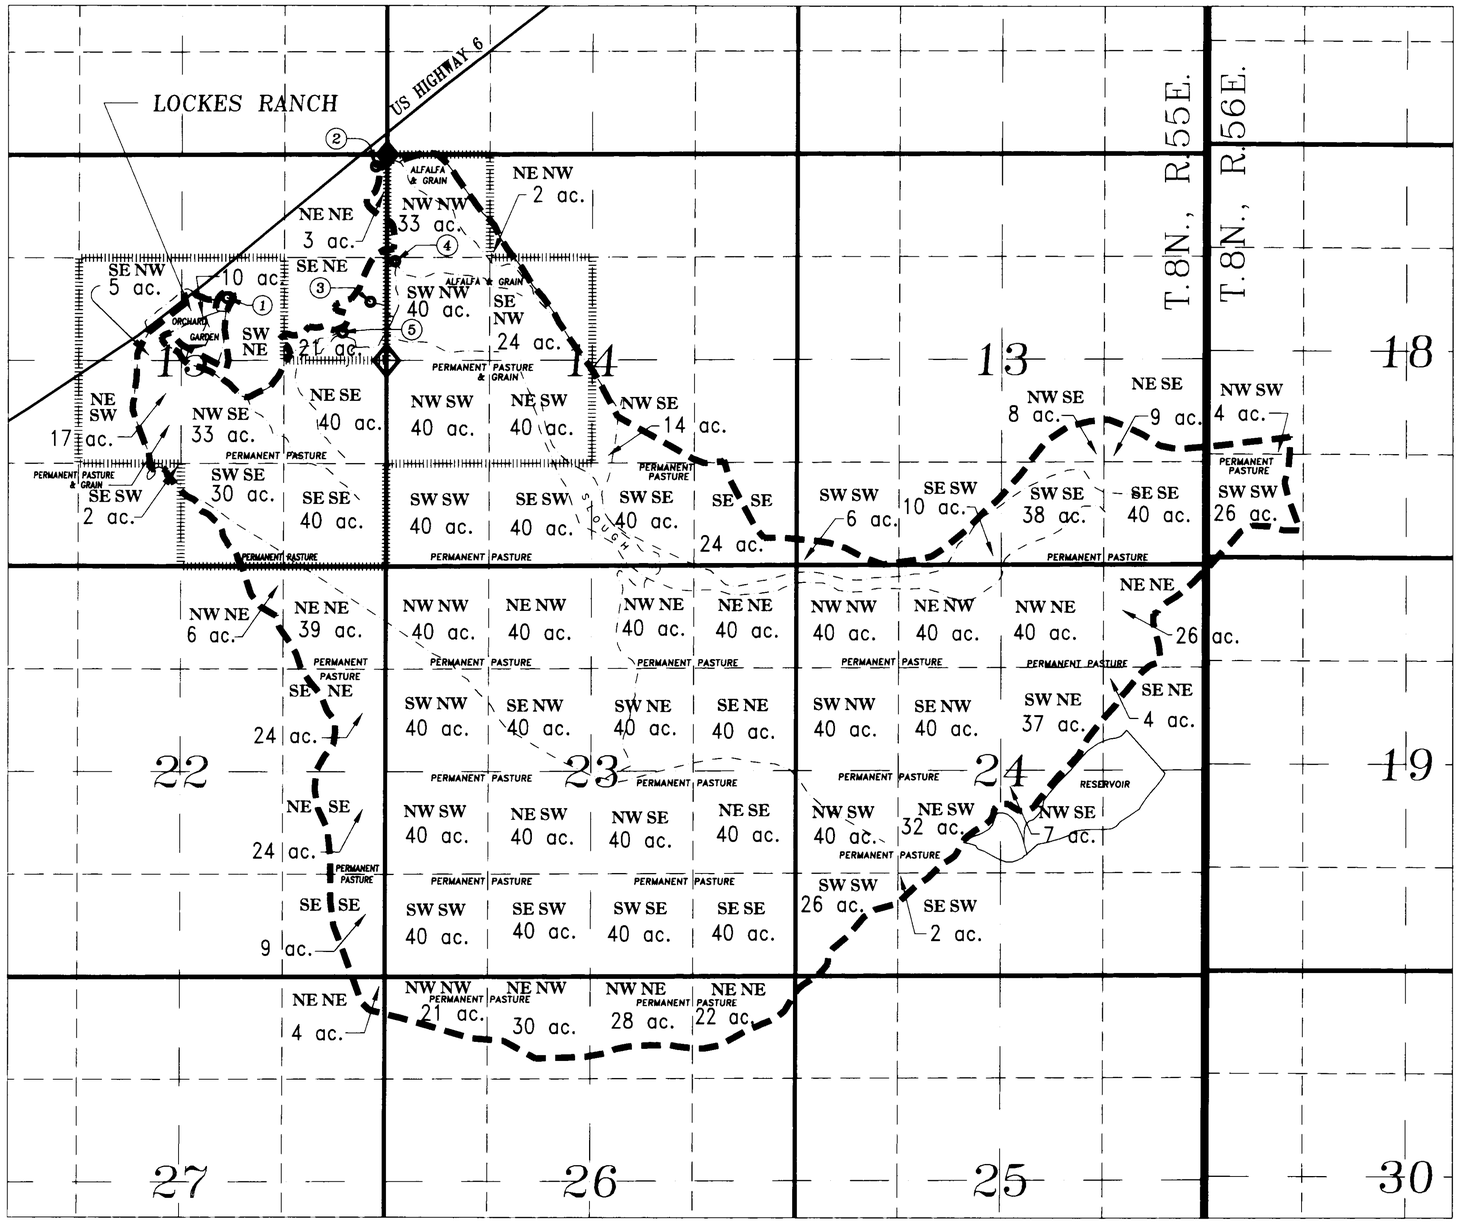

LEGEND

- BOUNDARY OF CULTURE
- POINT OF DIVERSION
- BOUNDARY OF PATENTED LANDS
- FOUND BLM BRASS CAP AT NE SECTION CORNER, SECTION 15, AS SHOWN
- FOUND BLM BRASS CAP AT EAST 1/4 CORNER, SECTION 15, AS SHOWN

POINT OF DIVERSION TIES

MAP REFERENCE NO.	PROOF NO.	SUBDIVISION	SOURCE	TIE	BEARING	DISTANCE (in feet)
1	02533	SW¼ NE¼, SECTION 15, T.8N., R.55E., M.D.B.&M.	BIG SPRING	NE SECTION CORNER, SECTION 15, T.8N., R55E., M.D.B.&M.	N48°40'E	2760
2	02534	NE¼ NE¼, SECTION 15, T.8N., R.55E., M.D.B.&M.	NORTH SPRING	NE SECTION CORNER, SECTION 15, T.8N., R55E., M.D.B.&M.	N44°20'E	210
3	02535	SE¼ NE¼, SECTION 15, T.8N., R.55E., M.D.B.&M.	LOCKE'S SPRING #2	E¼ SECTION CORNER, SECTION 15, T.8N., R55E., M.D.B.&M.	S15°20'E	790
4	02536	SW¼ NW¼, SECTION 14, T.8N., R.55E., M.D.B.&M.	HAY CORRAL SPRING	W¼ SECTION CORNER, SECTION 14, T.8N., R55E., M.D.B.&M.	S5°20'W	1280
5	02537	SE¼ NE¼, SECTION 15, T.8N., R.55E., M.D.B.&M.	REYNOLD'S SPRING	E¼ SECTION CORNER, SECTION 15, T.8N., R55E., M.D.B.&M.	S57°35'E	670

SCALE

1000 0 500 1000 2000 4000 FEET

1 inch = 1000 ft.

SHEET 1 of 2

THIEL ENGINEERING CONSULTANTS
TEC
500 Damonte Ranch Parkway, Suite #1056
Reno, Nevada 89570-0458
(775)352-7800 Fax(775)352-7929

STATE ENGINEER'S USE

FILED
FEB 17 2001
STATE ENGINEER'S OFFICE

MAP
TO ACCOMPANY THE AMENDED PROOFS OF APPROPRIATION UNDER PROOFS NO. 02533, 02534, 02535, 02536, AND 02537
FOR
IRRIGATION, STOCKWATER, AND DOMESTIC USES
BY
HARRY H. ORMESHER & HAROLD LAKE
FROM
BIG, NORTH, LOCKE'S NO. 2. HAY CORRAL, AND REYNOLD'S SPRINGS

NYE COUNTY NEVADA

02537 02536 02535 02534 02533

PLACE OF USE UNDER PROOFS OF APPROPRIATION NO. 02533, 02534, 02535, 02536, AND 02537

SECTION	SUBDIVISION	TWN (1)	RANGE (1)	CULTIVATED ACREAGE	DESCRIPTION OF CULTURE	DATE OF FIRST CULTURE
13	NW ¼ SE ¼	8N	55E	8	PERMANENT PASTURE	1885
13	NE ¼ SE ¼	8N	55E	9	PERMANENT PASTURE	1885
13	SE ¼ SE ¼	8N	55E	40	PERMANENT PASTURE	1885
13	SW ¼ SE ¼	8N	55E	38	PERMANENT PASTURE	1885
13	SE ¼ SW ¼	8N	55E	10	PERMANENT PASTURE	1885
13	SW ¼ SW ¼	8N	55E	6	PERMANENT PASTURE	1885
14	NW ¼ NW ¼	8N	55E	33	ALFALFA & GRAIN	1885
14	NE ¼ NW ¼	8N	55E	2	ALFALFA & GRAIN	1885
14	SE ¼ NW ¼	8N	55E	24	ALFALFA & GRAIN	1885
14	SW ¼ NW ¼	8N	55E	40	ALFALFA & GRAIN	1885
14	NW ¼ SE ¼	8N	55E	14	PERMANENT PASTURE	1885
14	SE ¼ SE ¼	8N	55E	24	PERMANENT PASTURE	1885
14	SW ¼ SE ¼	8N	55E	40	PERMANENT PASTURE	1885
14	NW ¼ SW ¼	8N	55E	40	PERMANENT PASTURE & GRAIN	1885
14	NE ¼ SW ¼	8N	55E	40	PERMANENT PASTURE & GRAIN	1885
14	SE ¼ SW ¼	8N	55E	40	PERMANENT PASTURE	1885
14	SW ¼ SW ¼	8N	55E	40	PERMANENT PASTURE	1885
15	SE ¼ NW ¼	8N	55E	5	ORCHARD & GARDEN	1885
15	NE ¼ NE ¼	8N	55E	3	ALFALFA & GRAIN	1885
15	SE ¼ NE ¼	8N	55E	21	ALFALFA & GRAIN	1885
15	SW ¼ NE ¼	8N	55E	10	ORCHARD & GARDEN	1885
15	NW ¼ SE ¼	8N	55E	33	PERMANENT PASTURE	1885
15	NE ¼ SE ¼	8N	55E	40	PERMANENT PASTURE	1885
15	SE ¼ SE ¼	8N	55E	40	PERMANENT PASTURE	1885
15	SW ¼ SE ¼	8N	55E	30	PERMANENT PASTURE	1885
15	NE ¼ SW ¼	8N	55E	17	PERMANENT PASTURE	1885
15	SE ¼ SW ¼	8N	55E	2	PERMANENT PASTURE	1885
22	NW ¼ NE ¼	8N	55E	6	PERMANENT PASTURE & GRAIN	1885
22	NE ¼ NE ¼	8N	55E	39	PERMANENT PASTURE & GRAIN	1885
22	SE ¼ NE ¼	8N	55E	24	PERMANENT PASTURE	1885
22	NE ¼ SE ¼	8N	55E	24	PERMANENT PASTURE	1885
22	SE ¼ SE ¼	8N	55E	9	PERMANENT PASTURE	1885
23	NW ¼ NW ¼	8N	55E	40	PERMANENT PASTURE	1885
23	NE ¼ NW ¼	8N	55E	40	PERMANENT PASTURE	1885
23	SE ¼ NW ¼	8N	55E	40	PERMANENT PASTURE	1885
23	SW ¼ NW ¼	8N	55E	40	PERMANENT PASTURE	1885
23	NW ¼ NE ¼	8N	55E	40	PERMANENT PASTURE	1885
23	NE ¼ NE ¼	8N	55E	40	PERMANENT PASTURE	1885
23	SE ¼ NE ¼	8N	55E	40	PERMANENT PASTURE	1885
23	SW ¼ NE ¼	8N	55E	40	PERMANENT PASTURE	1885
23	NW ¼ SE ¼	8N	55E	40	PERMANENT PASTURE	1885
23	NE ¼ SE ¼	8N	55E	40	PERMANENT PASTURE	1885
23	SE ¼ SE ¼	8N	55E	40	PERMANENT PASTURE	1885
23	SW ¼ SE¼	8N	55E	40	PERMANENT PASTURE	1885
23	NW ¼ SW ¼	8N	55E	40	PERMANENT PASTURE	1885
23	NE ¼ SW ¼	8N	55E	40	PERMANENT PASTURE	1885
23	SE ¼ SW ¼	8N	55E	40	PERMANENT PASTURE	1885
23	SW ¼ SW ¼	8N	55E	40	PERMANENT PASTURE	1885
24	NW ¼ NW ¼	8N	55E	40	PERMANENT PASTURE	1885
24	NE ¼ NW ¼	8N	55E	40	PERMANENT PASTURE	1885
24	SE ¼ NW ¼	8N	55E	40	PERMANENT PASTURE	1885
24	SW ¼ NW ¼	8N	55E	40	PERMANENT PASTURE	1885
24	NW ¼ NE ¼	8N	55E	40	PERMANENT PASTURE	1885
24	NE ¼ NE ¼	8N	55E	26	PERMANENT PASTURE	1885
24	SE ¼ NE ¼	8N	55E	4	PERMANENT PASTURE	1885
24	SW ¼ NE ¼	8N	55E	37	PERMANENT PASTURE	1885
24	NW ¼ SE ¼	8N	55E	7	PERMANENT PASTURE	1885
24	NW ¼ SW ¼	8N	55E	40	PERMANENT PASTURE	1885
24	NE ¼ SW ¼	8N	55E	32	PERMANENT PASTURE	1885
24	SE ¼ SW ¼	8N	55E	2	PERMANENT PASTURE	1885
24	SW ¼ SW ¼	8N	55E	26	PERMANENT PASTURE	1885
26	NW ¼ NW ¼	8N	55E	21	PERMANENT PASTURE	1885
26	NE ¼ NW ¼	8N	55E	30	PERMANENT PASTURE	1885
26	NW ¼ NE ¼	8N	55E	28	PERMANENT PASTURE	1885
26	NE ¼ NE ¼	8N	55E	22	PERMANENT PASTURE	1885
27	NE ¼ NE ¼	8N	55E	4	PERMANENT PASTURE	1885
18	NW ¼ SW ¼	8N	56E	4	PERMANENT PASTURE	1885
18	SW ¼ SW ¼	8N	56E	26	PERMANENT PASTURE	1885

TOTAL = 1900 acres

THIEL ENGINEERING CONSULTANTS
TEC
500 Damonte Ranch Parkway, Suite #1056
Reno, Nevada 89570-0458
(775)352-7800 Fax(775)352-7929

STATE OF NEVADA
COUNTY OF NYE } SS

I, GEORGE M. THIEL, BEING FIRST DULY SWORN, DEPOSE AND SAY THAT SITE INSPECTIONS HAVE BEEN MADE BY ME, OR UNDER MY SUPERVISION AND DIRECTION, BETWEEN THE SECOND OF NOVEMBER, 2000, AND THE FOURTEENTH OF DECEMBER, 2000; THAT THE LOCATION OF EACH REFERENCE MONUMENT HAS BEEN INSPECTED; THAT THIS MAP CONSISTING OF 2 SHEETS, NUMBERED FROM 1 TO 2, INCLUSIVE, HAS BEEN CORRECTLY DRAWN TO THE DESIGNATED SCALE FROM SURVEYING CALCULATION NOTES PREPARED BY ME, OR UNDER MY SUPERVISION AND DIRECTION, RELYING UPON ANALYSIS OR RECORDED SURVEY MAPS AND OTHER RECORDED SURVEYING DOCUMENTS IN THE OFFICE OF US BUREAU OF LAND MANAGEMENT, THE US GEOLOGICAL SURVEY, THE NEVADA BUREAU OF MINES AND GEOLOGY, AND THE NEVADA DIVISION OF WATER RESOURCES; THAT THIS MAP TRULY AND CORRECTLY REPRESENTS THE PROPOSED LOCATION AND EXTENT OF THE WORKS USED TO DIVERT WATER FROM SPRINGS IDENTIFIED AS LOCKE'S NO. 2, NORTH, REYNOLD'S, BIG, AND HAY CORRAL, IN NYE COUNTY, NEVADA, BY HARRY H. ORMESHER AND HARRY LAKE, FOR IRRIGATION, DOMESTIC, AND STOCKWATER PURPOSES. THAT ALL OTHER WORKS OR STREAMS WHICH ARE CROSSED BY OR ARE CONNECTED WITH SAID WORKS, AND THE BOUNDARY, AREA AND KIND OF CULTURE OF LANDS IRRIGATED, ARE CORRECTLY SHOWN AND DESIGNATED HEREON.

GEORGE M. THIEL, NRS # 6493

PROFESSIONAL ENGINEER - STATE OF NEVADA - GEORGE M. THIEL - CIVIL - No. 6493

SUBSCRIBED AND SWORN TO BEFORE ME
THIS 16 DAY OF January, 2000.
Lynette J. Preku
NOTARY PUBLIC IN AND FOR Washoe COUNTY, NV.
MY COMMISSION EXPIRES April 15, 2004.

LYNETTE J. PREKU
Notary Public - State of Nevada
Appointment Recorded in Washoe County
No: 93-0281-2 - Expires April 15, 2004

BASIS OF BEARINGS

THE BASE PUBLIC LAND SURVEY SYSTEM (PLSS) COVERAGE IS DERIVED FROM THE BLM GEOGRAPHIC COOORDINATE DATABASE (GCDB), USING NEVADA STATE PLANE PROJECTION, NAD 1927

REFERENCES

1. *NDOT aerial photograph, June 1954, VVHUM125, 15777 frame, strip #84, roll #125 (NBMG photo colloction)*

2. *US BLM Geographic Coordinate Database (GCDB) data used for PLSS control*

3. *USGS 7 1/2 min. quadragles – Blue Eagle Springs SW, Christian Springs, Lockes, and The Wall NE.*

4. *U.S. General Land Office patents numbers 947522, 947523, and 947524*

NOTES

(1) *Mount Diablo Base and Meridian (MDB&M)*

SHEET 2 of 2

STATE ENGINEER'S USE

FILED
FEB 17 2001
STATE ENGINEER'S OFFICE

(S)

MAP
TO ACCOMPANY THE AMENDED PROOFS OF APPROPRIATION UNDER PROOFS NO. 02533, 02534, 02535, 02536, AND 02537
FOR
IRRIGATION, STOCKWATER, AND DOMESTIC USES
BY
HARRY H. ORMESHER & HAROLD LAKE
FROM
LOCKE'S NO. 2, NORTH, REYNOLD'S, BIG, AND HAY CORRAL SPRINGS
NYE COUNTY NEVADA

02537 02536 02535 02534 02533