RECEIVED
JUL 9 1970
NEVADA INDUSTRIAL COMMISSION

STATE OF NEVADA }
COUNTY OF HUMBOLDT } SS.

I, CHARLES C. ARMUTH, JR., BEING FIRST DULY SWORN, DEPOSE AND SAY, THAT THIS MAP, CONSISTING OF ONE SHEET, HAS BEEN CORRECTLY DRAWN TO THE DESIGNATED SCALE FROM FIELD NOTES OF A SURVEY MADE BY ME ON THE 4TH DAY OF JUNE, 1970, THAT IT TRULY AND CORRECTLY REPRESENTS THE LOCATION AND EXTENT OF THE WORKS USED TO DIVERT WATER FROM **TROUT CREEK**, IN **LANDER COUNTY**, BY **LEROY HORN**, FOR **IRRIGATION** PURPOSES. THAT ALL OTHER WORKS OR STREAMS WHICH ARE CROSSED BY OR CONNECTED WITH SAID WORKS, AND THE BOUNDARY, AREA AND KIND OF CULTURE ON LANDS IRRIGATED, ARE CORRECTLY SHOWN AND DESIGNATED HEREON.

Charles C. Armuth Jr.
STATE WATER RIGHT SURVEYOR

SUBSCRIBED AND SWORN TO BEFORE ME THIS 21ST DAY OF JULY, 1970.

Guy L. Barbour
NOTARY PUBLIC IN AND FOR HUMBOLDT COUNTY, NEVADA.

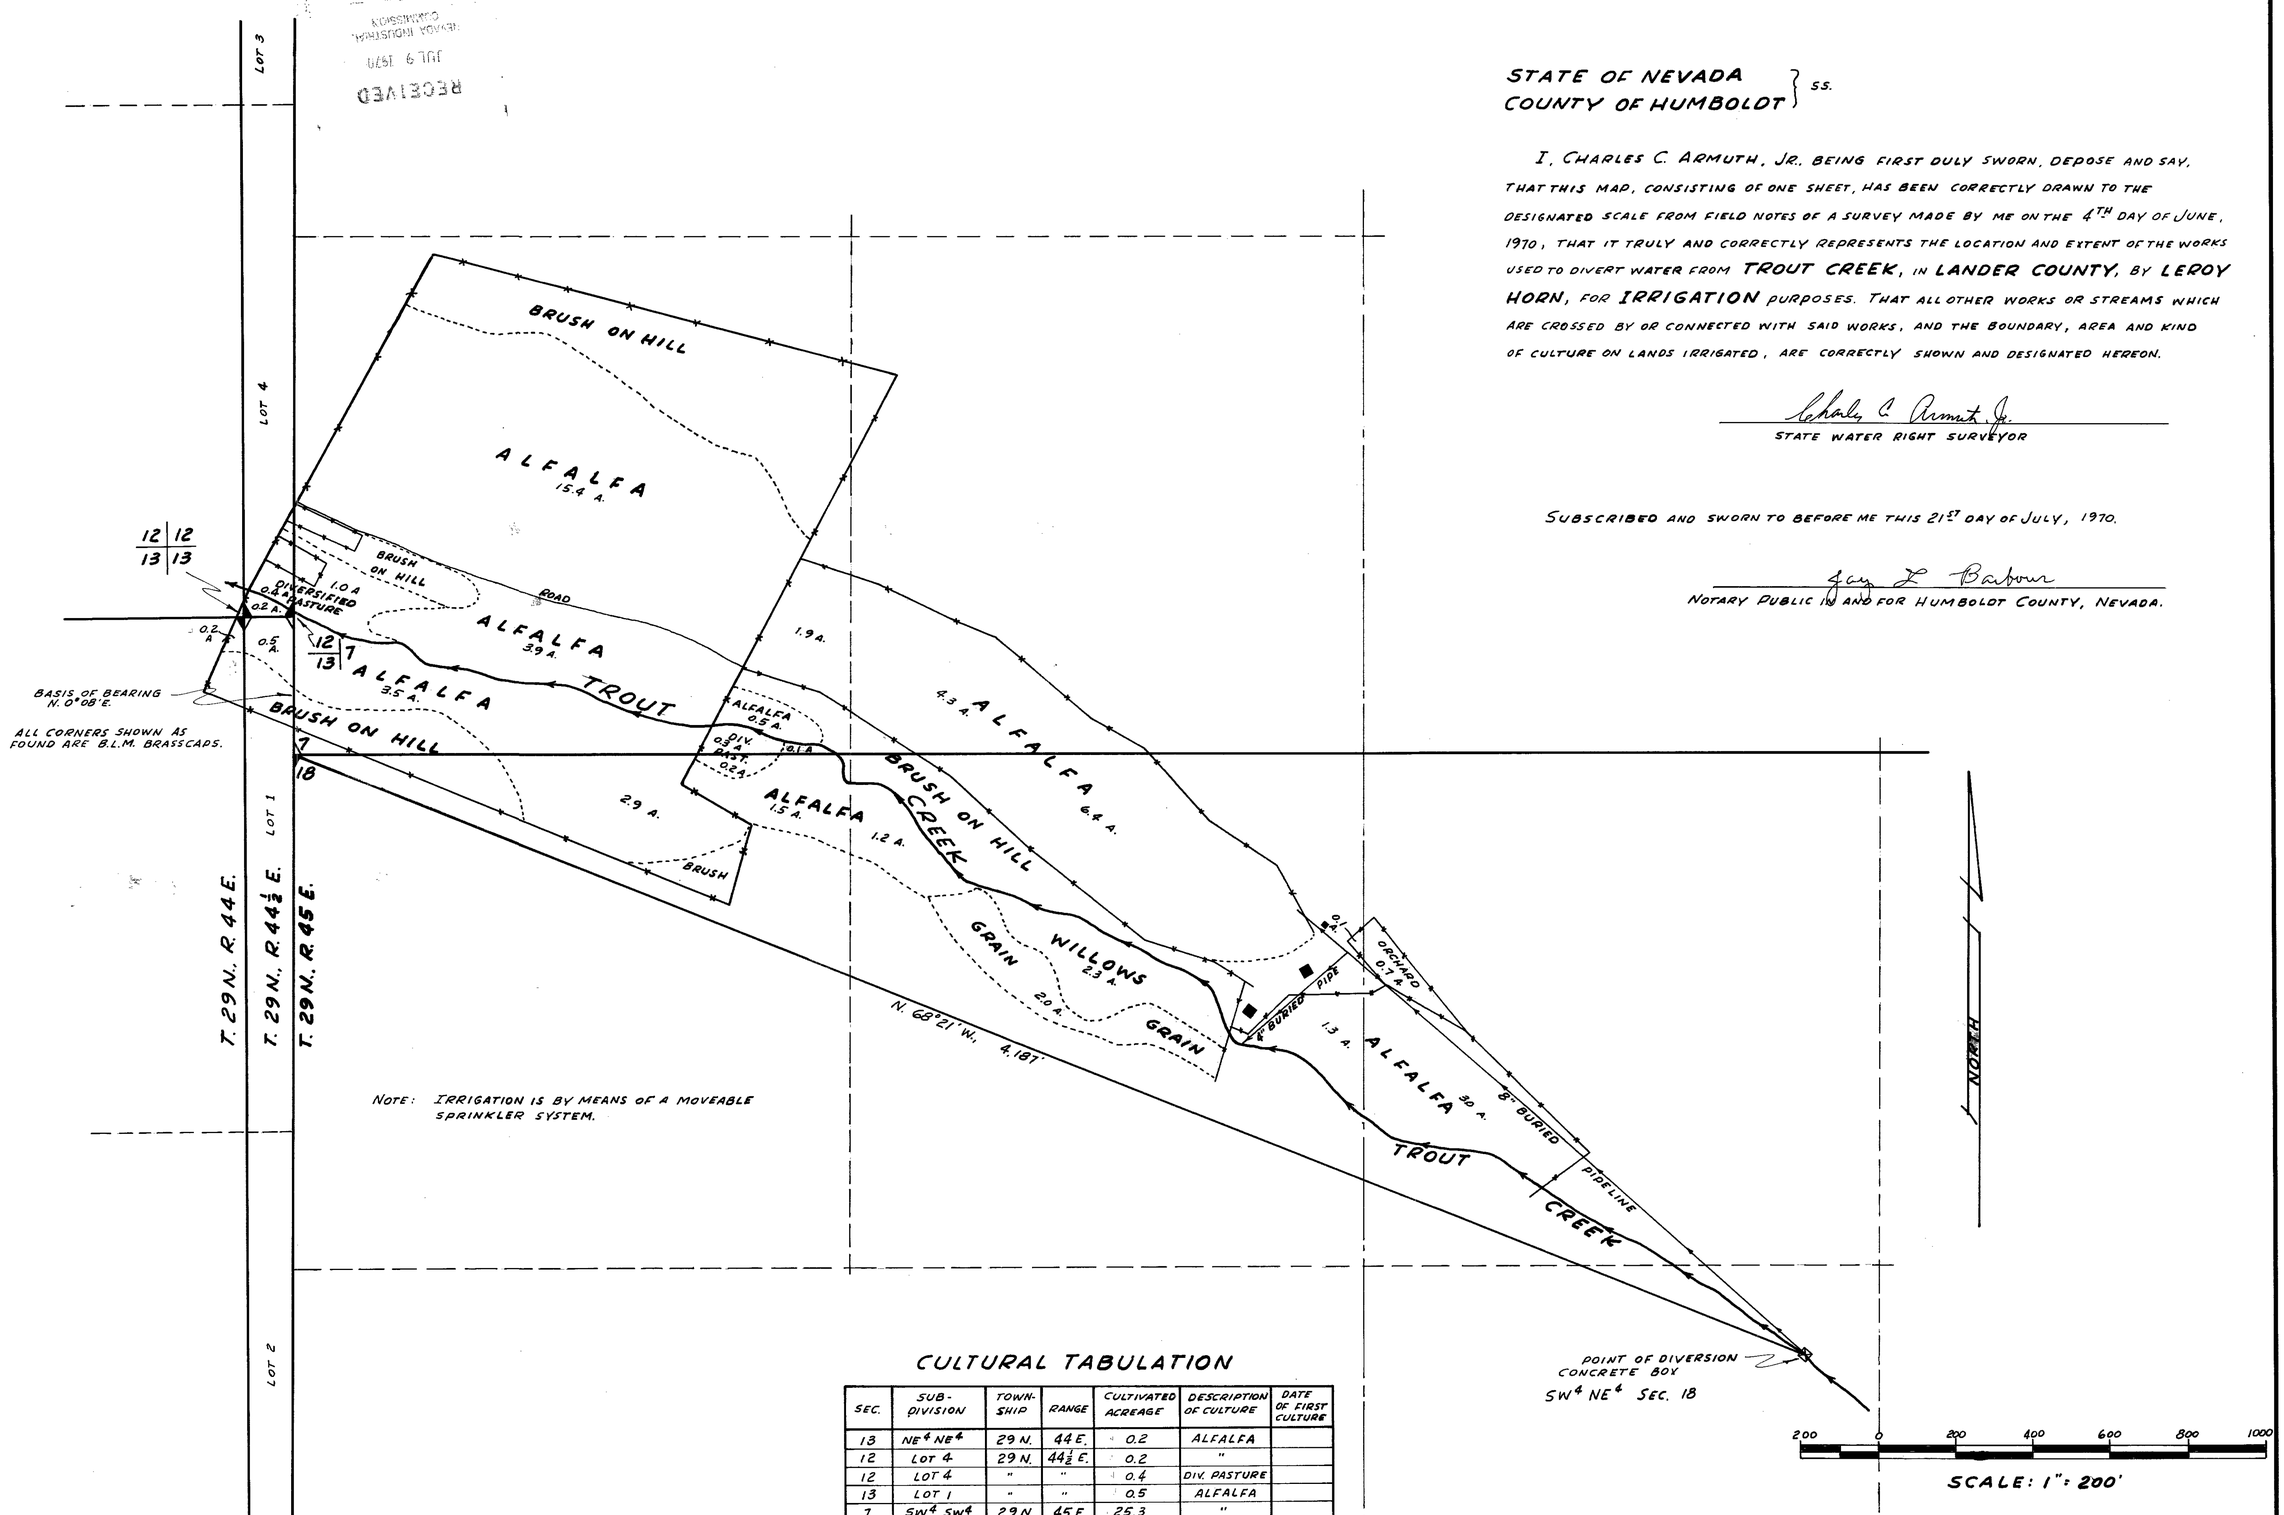

NOTE: IRRIGATION IS BY MEANS OF A MOVEABLE SPRINKLER SYSTEM.

CULTURAL TABULATION

SEC.	SUB-DIVISION	TOWN-SHIP	RANGE	CULTIVATED ACREAGE	DESCRIPTION OF CULTURE	DATE OF FIRST CULTURE
13	NE¼ NE¼	29 N.	44 E.	0.2	ALFALFA	
12	LOT 4	29 N.	44½ E.	0.2	"	
12	LOT 4	"	"	0.4	DIV. PASTURE	
13	LOT 1	"	"	0.5	ALFALFA	
7	SW¼ SW¼	29 N.	45 E.	25.3	"	
7	SW¼ SW¼			1.3	DIV. PASTURE	
7	SE¼ SW¼			4.3	ALFALFA	
18	NW¼ NW¼			4.4	"	
18	NW¼ NW¼			0.2	DIV. PASTURE	
18	NE¼ NW¼			8.9	ALFALFA	
18	NE¼ NW¼			2.0	GRAIN	
18	NE¼ NW¼			0.1	ORCHARD	
18	NE¼ NW¼			2.3	WILLOWS	
18	NW¼ NE¼			0.7	ORCHARD	
18	NW¼ NE¼			3.0	ALFALFA	

RECEIVED
JUL 9 1970
STATE ENGINEER'S OFFICE

MAP TO ACCOMPANY
PROOF OF APPROPRIATION
FROM TROUT CREEK
BY LEROY HORN
FOR IRRIGATION
IN LANDER COUNTY

81976 81952 02678