Section	Subdivision	Township	Range	Acres	Culture
15	NW1/4 SE1/4	42 N	37E	2.000	Meadow Hay
"	NE1/4 SE1/4	"	"	20.00	" "
"	SE1/4 SE1/4	"	"	40.00	" "
"	SW1/4 SE1/4	"	"	40.00	" "
"	SE1/4 SW1/4	"	"	40.00	" "
"	SW1/4 SW1/4	"	"	36.95	" "
22	NW1/4 NW1/4	"	"	30.74	" "
"	NE1/4 NW1/4	"	"	40.00	" "
"	SE1/4 NW1/4	"	"	40.00	" "
"	SW1/4 NW1/4	"	"	40.00	" "
"	NW1/4 NE1/4	"	"	40.00	" "
"	NE1/4 NE1/4	"	"	40.00	" "
"	SE1/4 NE1/4	"	"	24.62	" "
"	SW1/4 NE1/4	"	"	40.00	" "
"	NW1/4 SE1/4	"	"	40.00	" "
"	NE1/4 SE1/4	"	"	2.80	" "
"	SE1/4 SE1/4	"	"	5.75	" "
"	SW1/4 SE1/4	"	"	38.81	" "
"	NW1/4 SW1/4	"	"	32.23	" "
"	NE1/4 SW1/4	"	"	39.34	" "
"	SE1/4 SW1/4	"	"	34.38	" "
16	SE1/4 SE1/4	"	"	4.96	Alfalfa
21	NW1/4 NE1/4	"	"	22.50	"
"	NE1/4 NE1/4	"	"	32.88	"
"	SE1/4 NE1/4	"	"	4.63	"
"	SW1/4 NE1/4	"	"	5.29	
"	NW1/4 SW1/4	"	"	40.00	Brush & Pasture
"	NE1/4 SW1/4	"	"	40.00	" "
	Total			835.88	

STATE OF NEVADA]
COUNTY OF HUMBOLDT] SS

I, J. R. Caldwell, being first duly sworn, depose and say that this map, consisting of 3 sheets, has been correctly drawn to the designated scale from field notes of a survey made by me, (or under my supervision and direction), between the 10th day of May and the 13th day of June, 1977, that it truly and correctly represents the ~~proposed~~ location and extent of the works used to divert water from Buffalo Creek, Pine Creek, Falls Creek, Horse Creek, Dog Creek & McConnell Creek in Humboldt County, by Eleanore A. Wiedmann for Irrigation

That the proposed point of diversion, the location and size of the diverting channel, all reservoirs and basins, location and description of all measuring devices, and the boundary of all lands showing by 40-acre subdivisions the areas cultivated and the culture (from Proof 02220)

and the location and names of all other works or streams which I have examined or connected with said works are fully and correctly designated thereon.

J. R. CALDWELL
State Water Right Surveyor No. 276

REGISTERED SURVEYOR - STATE OF NEVADA - No. 626

Subscribed and sworn to before me this 15th day of June 1977
Gladys Aul
Humboldt County Recorder

FILED
JUL 11 1977
STATE ENGINEER'S OFFICE

COUNTY RECORDER - GLADYS AUL - HUMBOLDT COUNTY, NEVADA

Scale 1" = 600'

600 0 600 1200 1800 2400

J. R. Caldwell		
Winnemucca, Nevada		
Job No. 77018	By	Date
Survey	J.R.C.	
Calculations	"	
Drawing	"	
Checked		
Corrections		5/13/77

MAP TO ACCOMPANY PROOF OF APPROPRIATION

FOR IRRIGATION
BY ELEANORE A. WIEDMANN
FROM BUFFALO CREEK, PINE CREEK, FALLS CREEK, HORSE CREEK, DOG CREEK & MCCONNELL CREEK
IN HUMBOLDT COUNTY, NEVADA

OFFICE STATE ENGINEER
1977 JUL 11 AM 10 42

85122T 84954 WIEDMAN 02934-02939 INCL

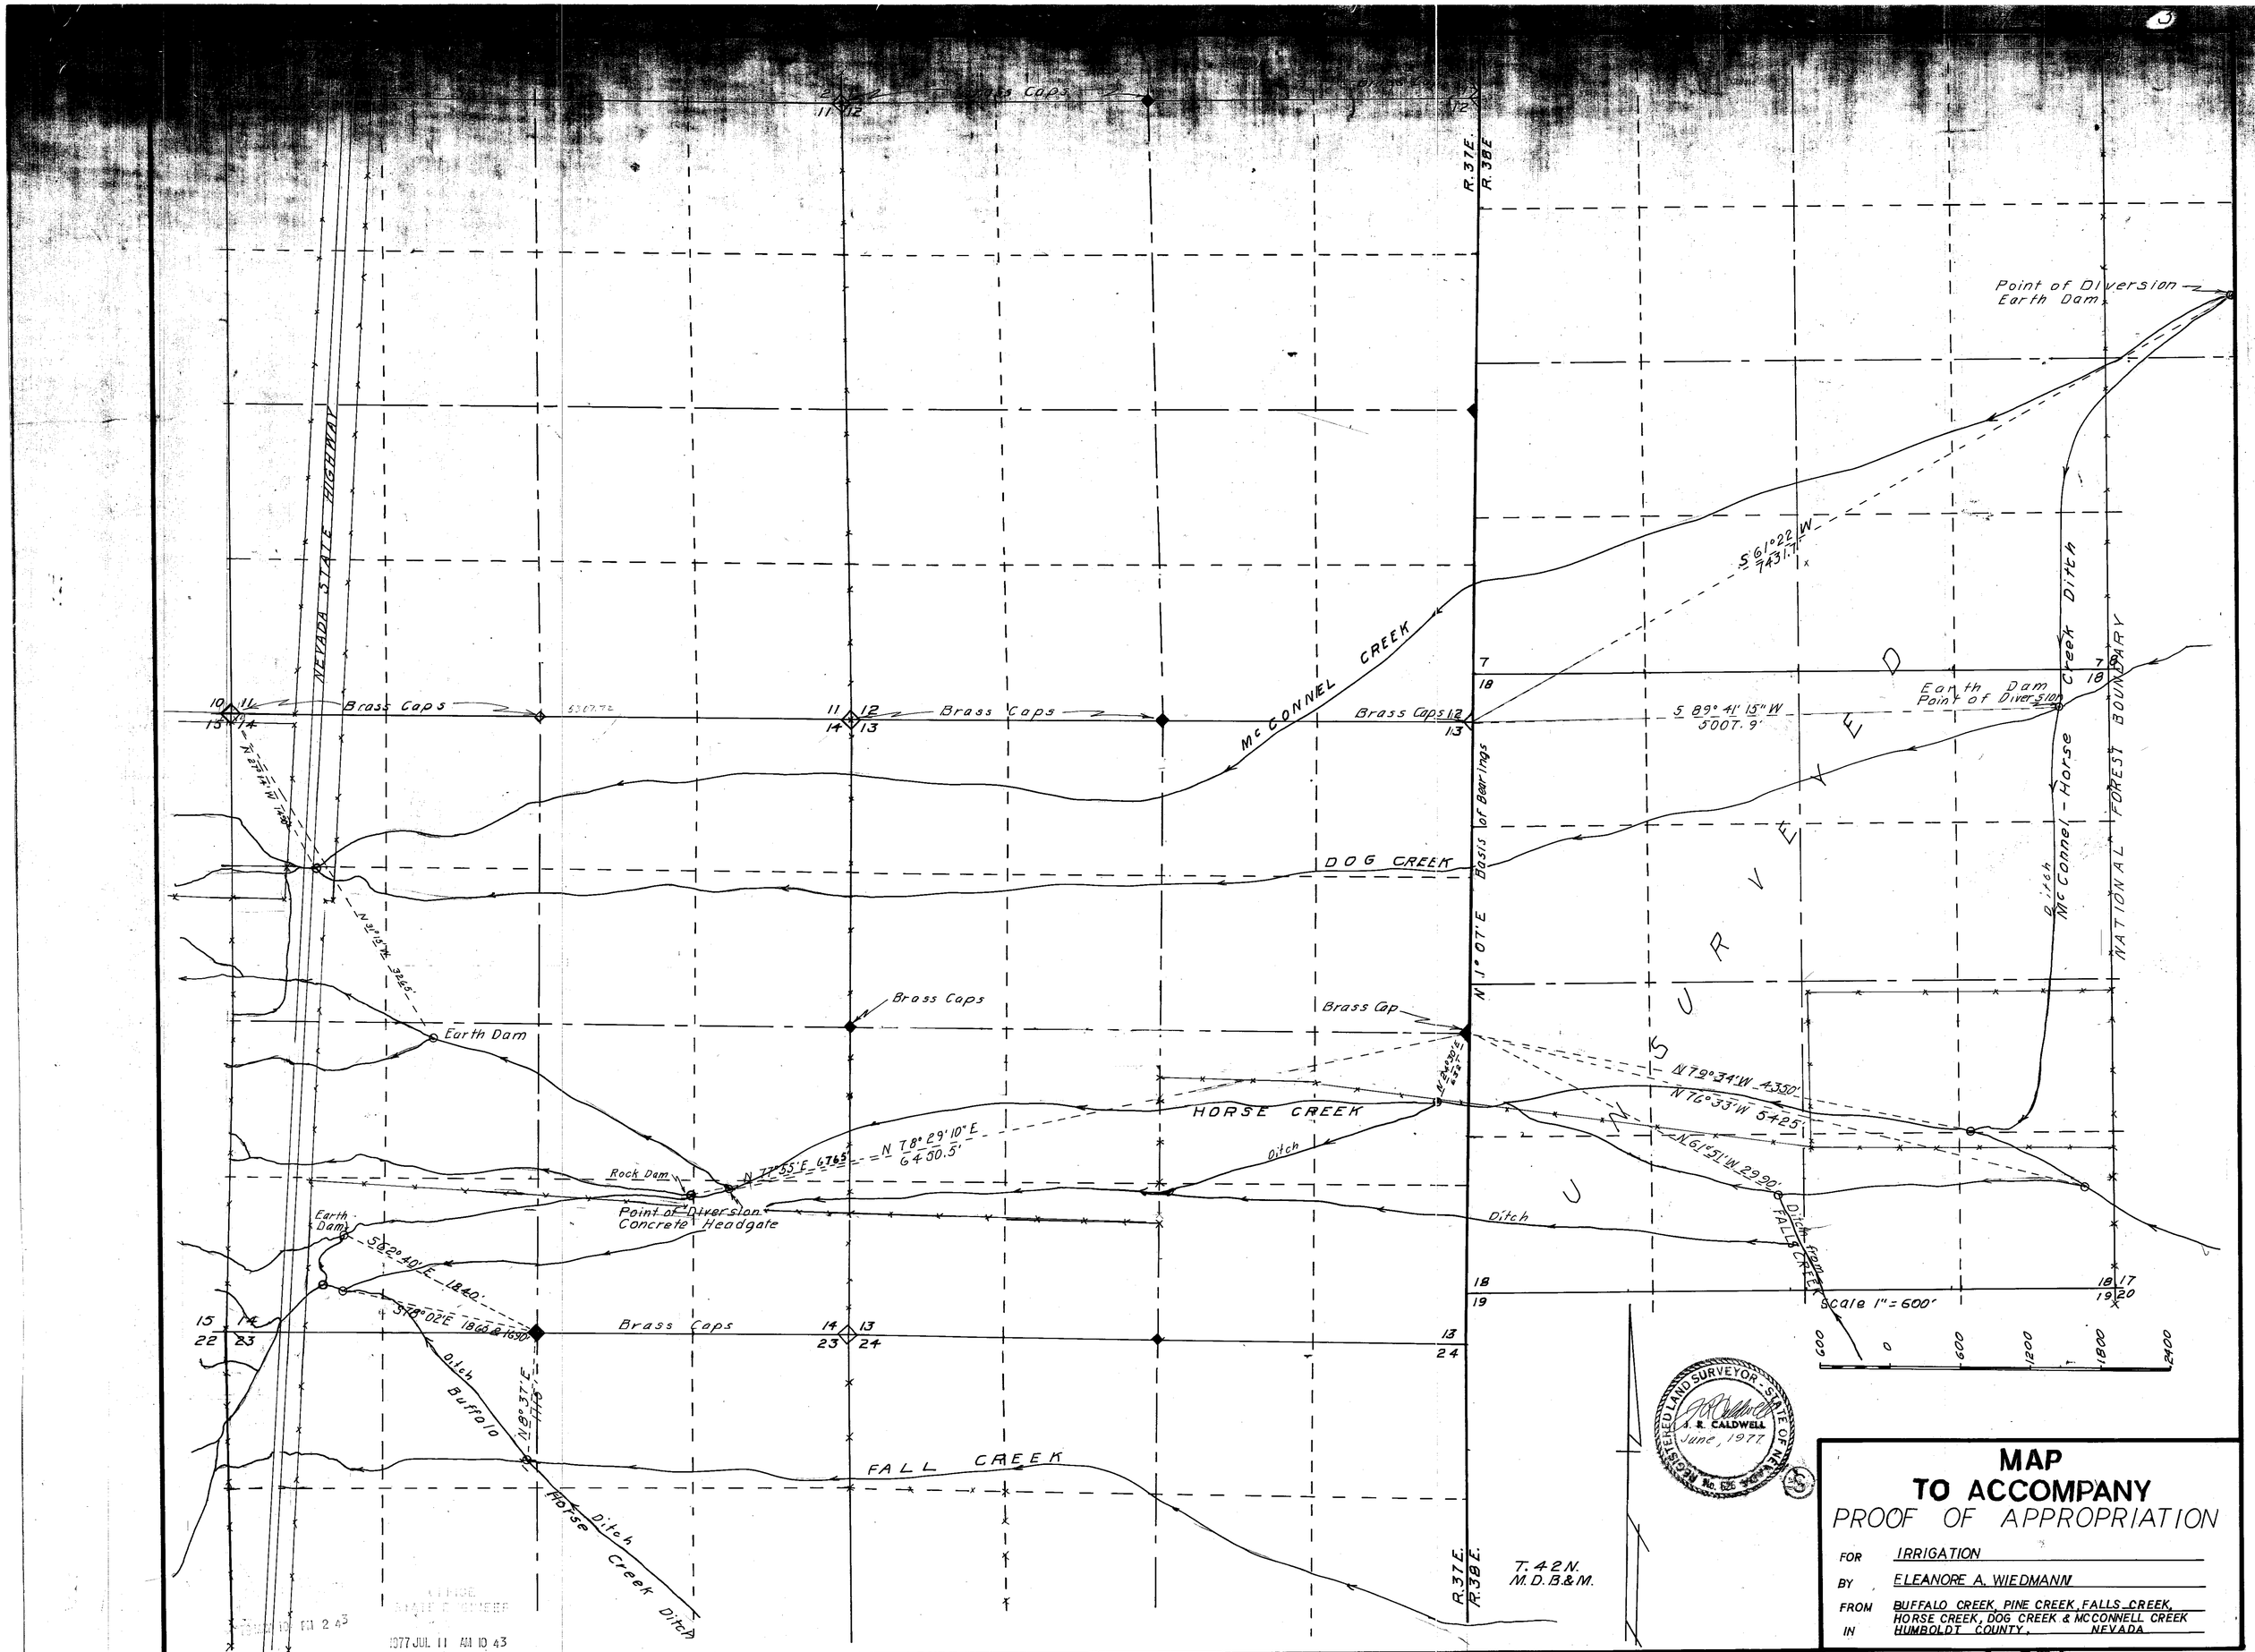

MAP TO ACCOMPANY
PROOF OF APPROPRIATION

FOR IRRIGATION

BY ELEANORE A. WIEDMANN

FROM BUFFALO CREEK, PINE CREEK, FALLS CREEK, HORSE CREEK, DOG CREEK & MCCONNELL CREEK

IN HUMBOLDT COUNTY, NEVADA

85128 85127 85126 85124 82342 02934 02939

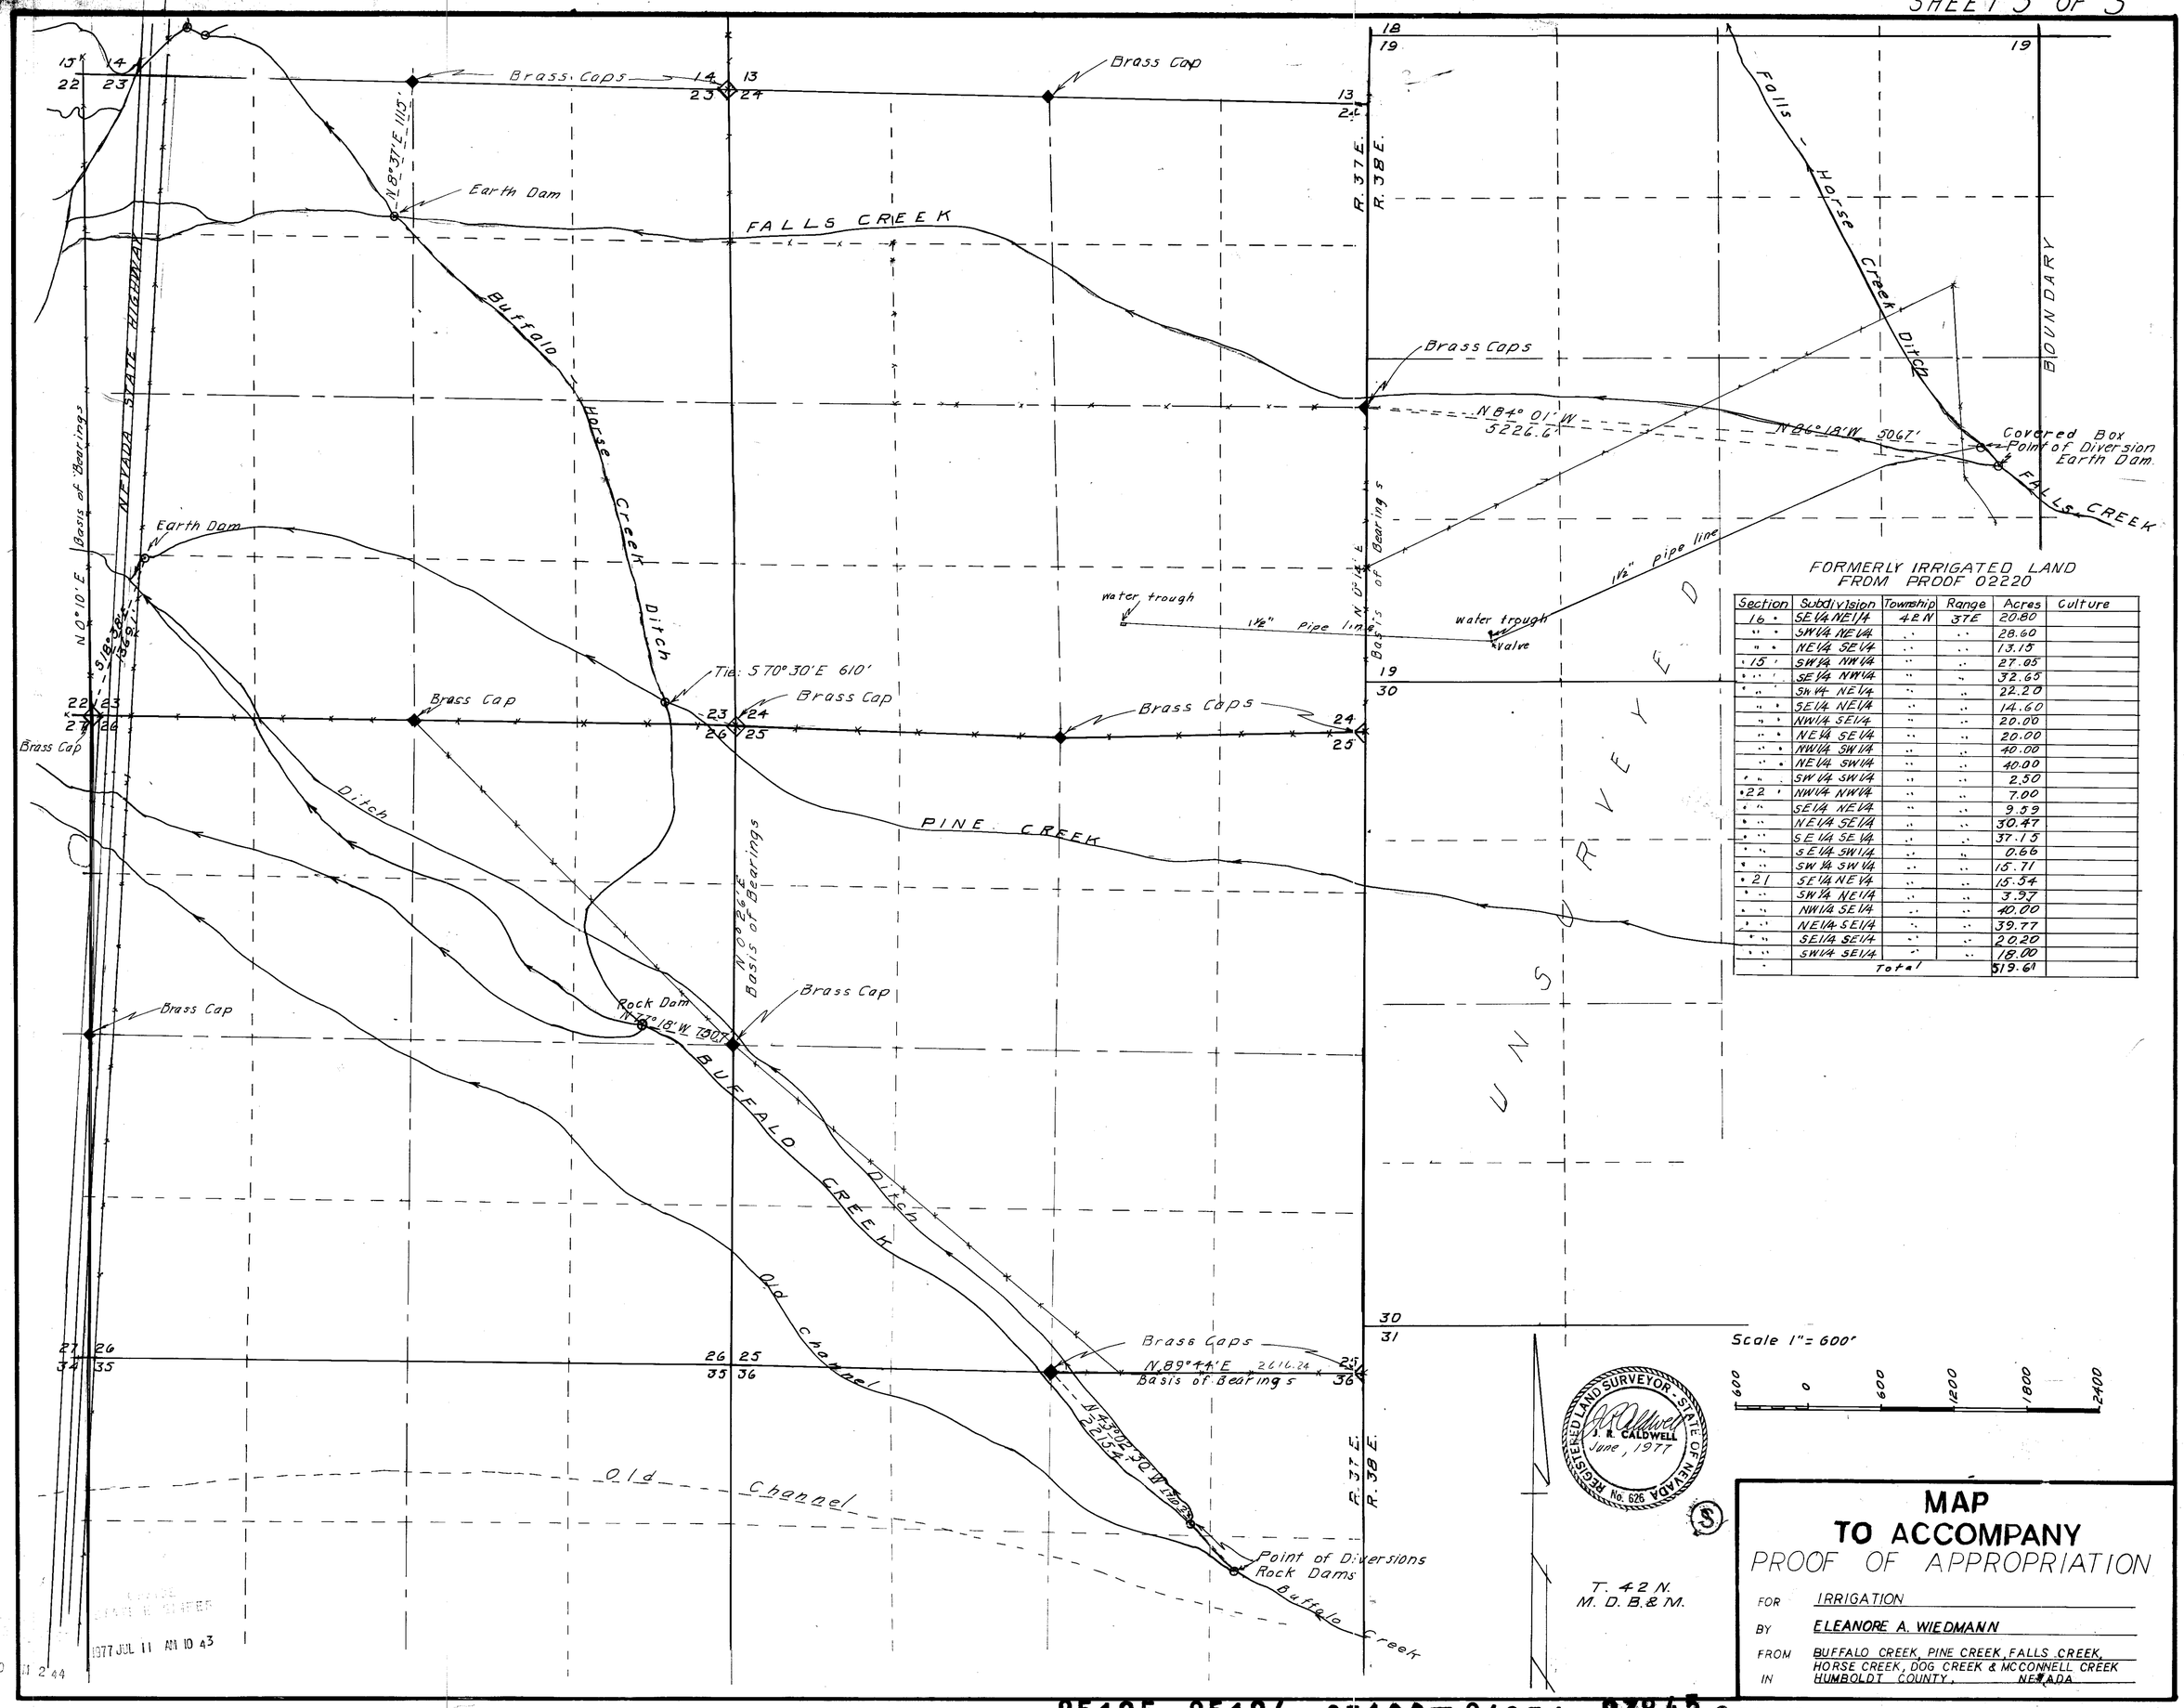

FORMERLY IRRIGATED LAND
FROM PROOF 02220

Section	Subdivision	Township	Range	Acres	Culture
16	SE1/4 NE1/4	42 N	37 E	20.80	
"	SW1/4 NE1/4	"	"	28.60	
"	NE1/4 SE1/4	"	"	13.15	
15	SW1/4 NW1/4	"	"	27.05	
"	SE1/4 NW1/4	"	"	32.65	
"	SW1/4 NE1/4	"	"	22.20	
"	SE1/4 NE1/4	"	"	14.60	
"	NW1/4 SE1/4	"	"	20.00	
"	NE1/4 SE1/4	"	"	20.00	
"	NW1/4 SW1/4	"	"	40.00	
"	NE1/4 SW1/4	"	"	40.00	
"	SW1/4 SW1/4	"	"	2.50	
22	NW1/4 NW1/4	"	"	7.00	
"	SE1/4 NE1/4	"	"	9.59	
"	NE1/4 SE1/4	"	"	30.47	
"	SE1/4 SE1/4	"	"	37.15	
"	SE1/4 SW1/4	"	"	0.66	
"	SW1/4 SW1/4	"	"	15.71	
21	SE1/4 NE1/4	"	"	15.54	
"	SW1/4 NE1/4	"	"	3.97	
"	NW1/4 SE1/4	"	"	40.00	
"	NE1/4 SE1/4	"	"	39.77	
"	SE1/4 SE1/4	"	"	20.20	
"	SW1/4 SE1/4	"	"	18.00	
	Total			519.61	

MAP TO ACCOMPANY
PROOF OF APPROPRIATION

FOR IRRIGATION

BY ELEANORE A. WIEDMANN

FROM BUFFALO CREEK, PINE CREEK, FALLS CREEK, HORSE CREEK, DOG CREEK & MCCONNELL CREEK

IN HUMBOLDT COUNTY, NEVADA

85125 85124 85122T 84954 83845 82341 02934-02939 incl.