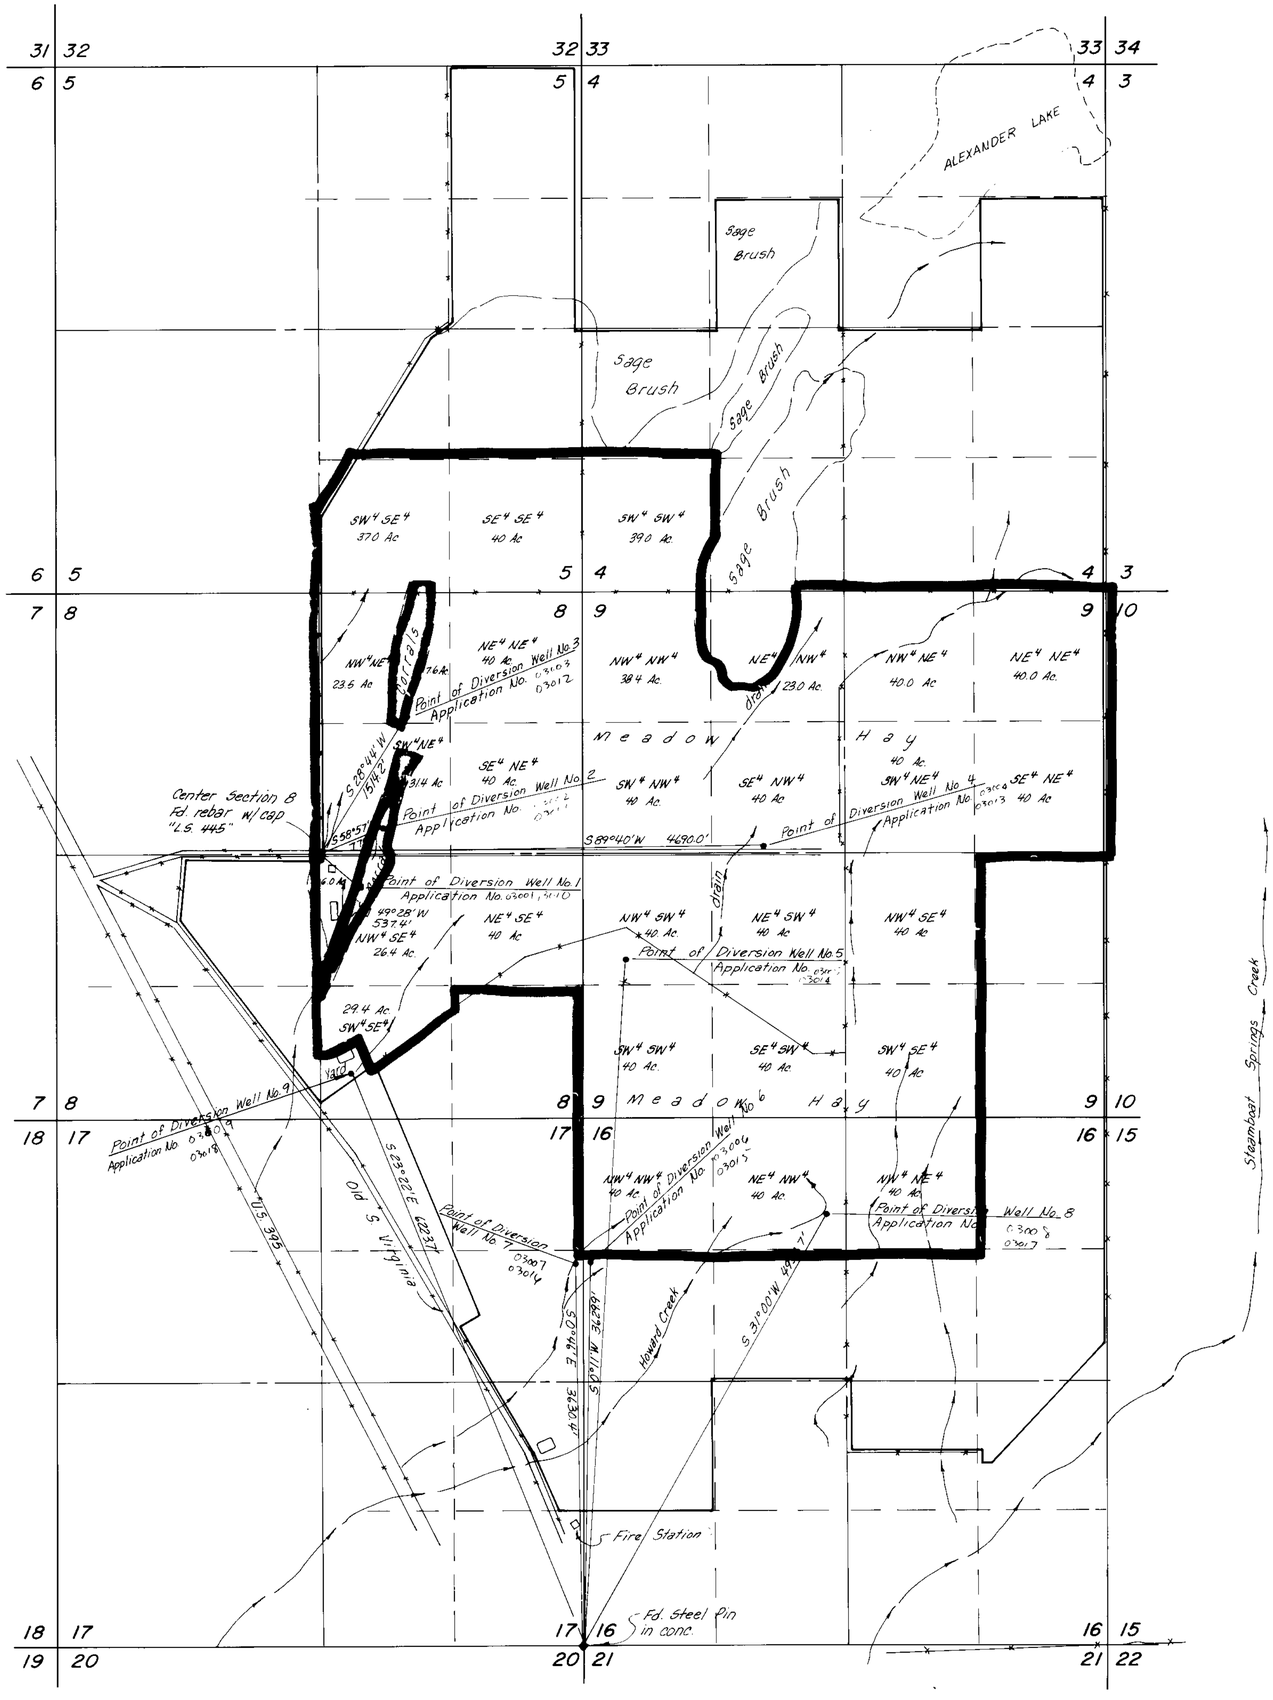

SECTION	SUBDIVISION	TOWNSHIP	RANGE	CULTIVATED ACREAGE	DESCRIPTION OF CULTURE	DATE OF FIRST CULTURE
5	SW¼ SE¼	18 N	20 E	37.0	Meadow Hay	
5	SE¼ SE¼	"	"	40.0	" "	
4	SW¼ SW¼	"	"	39.0	" "	
8	NW¼ NE¼	"	"	31.1	" "	
8	NE¼ NE¼	"	"	40.0	" "	
8	SW¼ NE¼	"	"	31.4	" "	
8	SE¼ NE¼	"	"	40.0	" "	
8	NW¼ SE¼	"	"	32.4	" "	
8	NE¼ SE¼	"	"	40.0	" "	
8	SW¼ SE¼	"	"	29.4	" "	
9	NW¼ NW¼	"	"	34.4	" "	
9	NE¼ NW¼	"	"	28.0	" "	
9	S½ NE¼	"	"	80.0	" "	
9	NE¼	"	"	160.0	" "	
9	SW¼	"	"	160.0	" "	
9	W½ SE¼	"	"	80.0	" "	
16	N½ NW¼	"	"	80.0	" "	
16	NW¼ NE¼	"	"	40.0	" "	

1017.7 Acres (Total)

State of Nevada
County of Washoe S.S.

I, E. P. Osgood, Jr., being first duly sworn, depose and say that this map, consisting of 1 sheet, has been correctly drawn to the designated scale from field notes of a survey made by me on May 27, 1977; that it truly and correctly represents the extent of the works used to divert water from underground sources in Washoe County, Nevada, by Wilbur D. May for irrigation, stock water, and domestic use. That all other works or streams which are crossed by or connected with said works, and the boundary, area and kind of culture of lands irrigated, are correctly shown and designated hereon.

E. P. Osgood Jr.
E. P. Osgood, Jr.
State Water Right Surveyor No. 294

Subscribed to and sworn to before me this 8th day of February 1978, Notary Public in and for Washoe County, Nevada.

Marvin Hamrick
Notary Public

MARVIN HAMRICK
Notary Public - State of Nevada
Washoe County
My Commission Expires May 1, 1981

N

0 800 1600 2400 3200 4000

SCALE 1" = 800'
T.18N., R.20E., M.D.B. & M.

Basis of Bearings: Map of record under application No. 6534

MAP TO ACCOMPANY
PROOF OF APPROPRIATION OF WATER
FOR IRRIGATION, STOCK WATER & DOMESTIC USE BY

WILBUR D. MAY

FROM UNDERGROUND SOURCES
WASHOE COUNTY, NEVADA

E.P. OSGOOD, ST. WTR. RT. SUR. NO. 294
SEPTEMBER 1977 SHEET 1 OF 1

62052 62053 62054 62055 62056 03010,03009,03008,03007,03006,03005,03004,03003,03002,03001 03011,03012,03013,03014,03015,03016,03017,03018