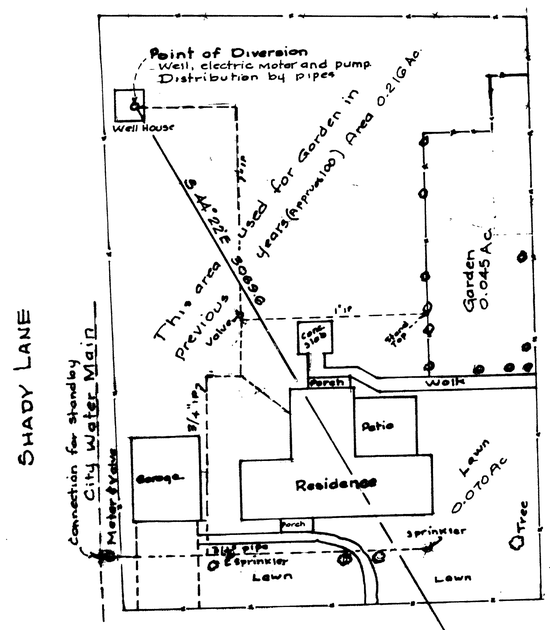

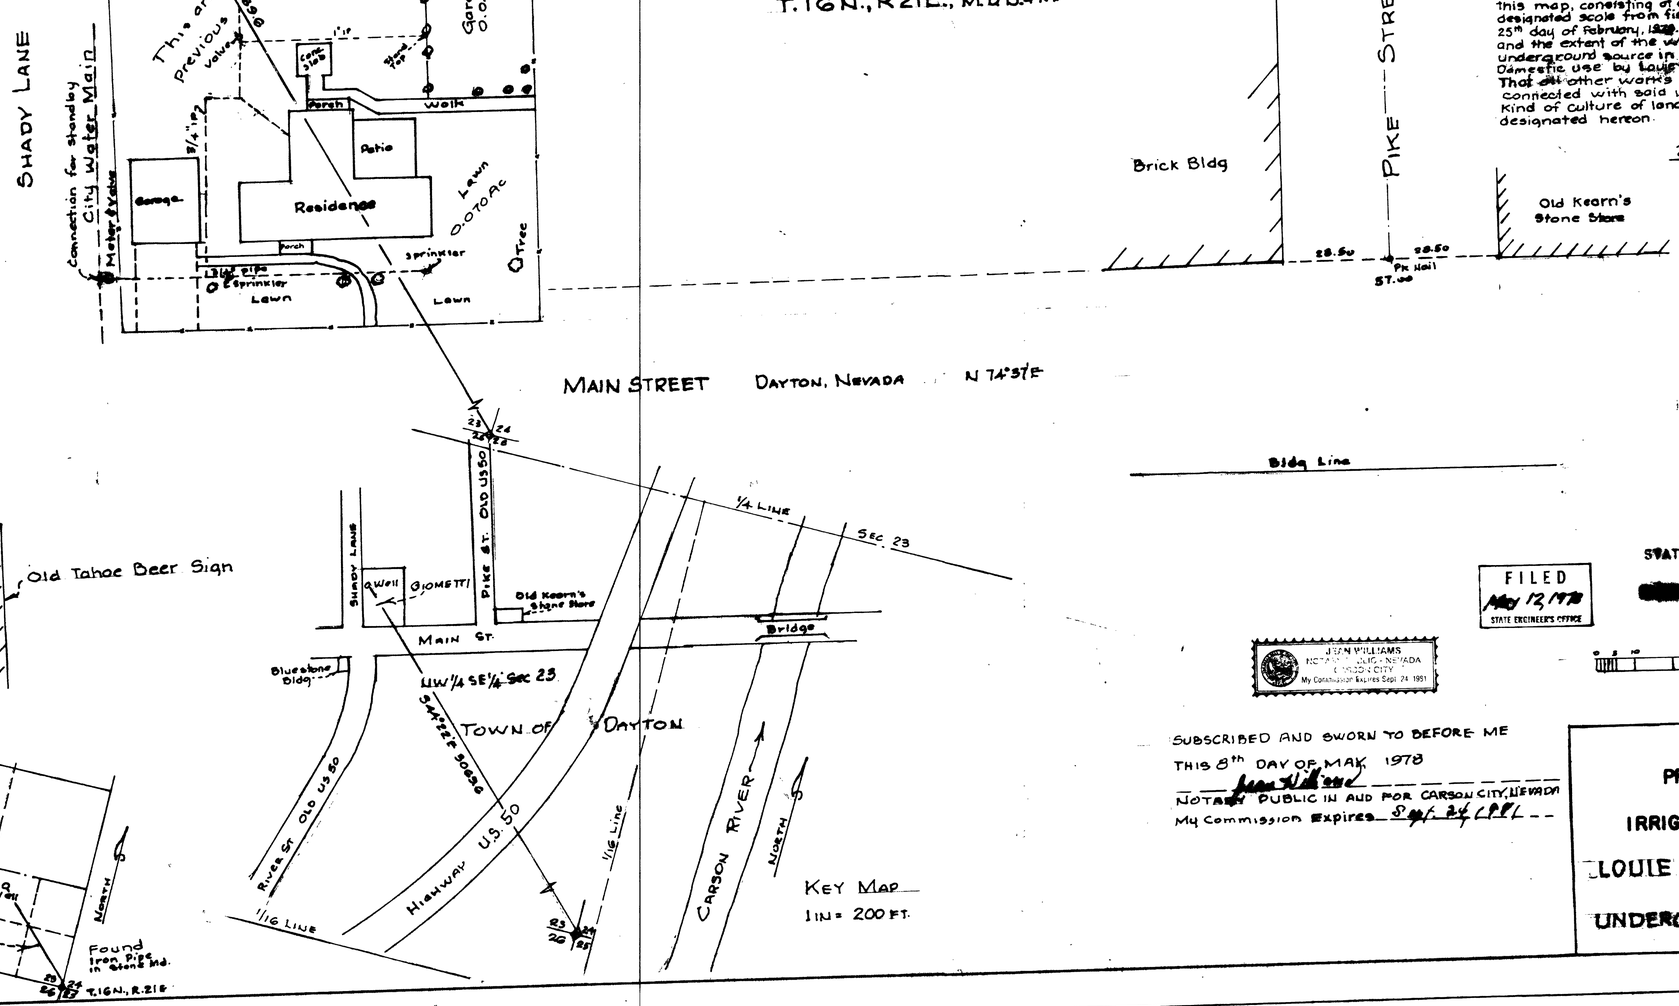

CULTURE				
T.1GN., R.21E., M.D.B.&M.				
Sec	Portion	Acres	Culture	
23	NW¼SE¼	0.045	Garden	Now in
23	"	0.216	Garden	To be replanted
23	"	0.070	Lawn, Trees, Shrubs	Now in
	Total	0.331		

STATE OF NEVADA }ss
CARSON CITY

I, William J. Johnstone, being first duly sworn, depose and say that this map, consisting of one sheet, has been correctly drawn to the designated scale from field notes of a survey made by me on the 25th day of February, 1978. That it correctly represents the location and the extent of the works used to divert water from an underground source in Lyon County for Irrigation and Domestic use by Louie R. Giometti and May B. Giometti. That all other works or streams which are crossed by or connected with said works, and the boundary, area and kind of culture of lands irrigated are correctly shown and designated hereon.

State Water Right Surveyor
Cert. No. 229

OFFICE
STATE ENGINEER

FILED
May 12, 1978
STATE ENGINEER'S OFFICE

JEAN WILLIAMS
NOTARY PUBLIC - NEVADA
CARSON CITY
My Commission Expires Sept. 24, 1981

0 5 10 50 100
SCALE 1 IN. = 20 FT.

SUBSCRIBED AND SWORN TO BEFORE ME
THIS 8th DAY OF MAY 1978
NOTARY PUBLIC IN AND FOR CARSON CITY, NEVADA
My Commission Expires Sept. 24, 1981

MAP TO ACCOMPANY
PROOF OF APPROPRIATION
FOR
IRRIGATION AND DOMESTIC USE
BY
LOUIE OR MAY B. GIOMETTI
FROM
UNDERGROUND SOURCE IN LYON CO.

03022