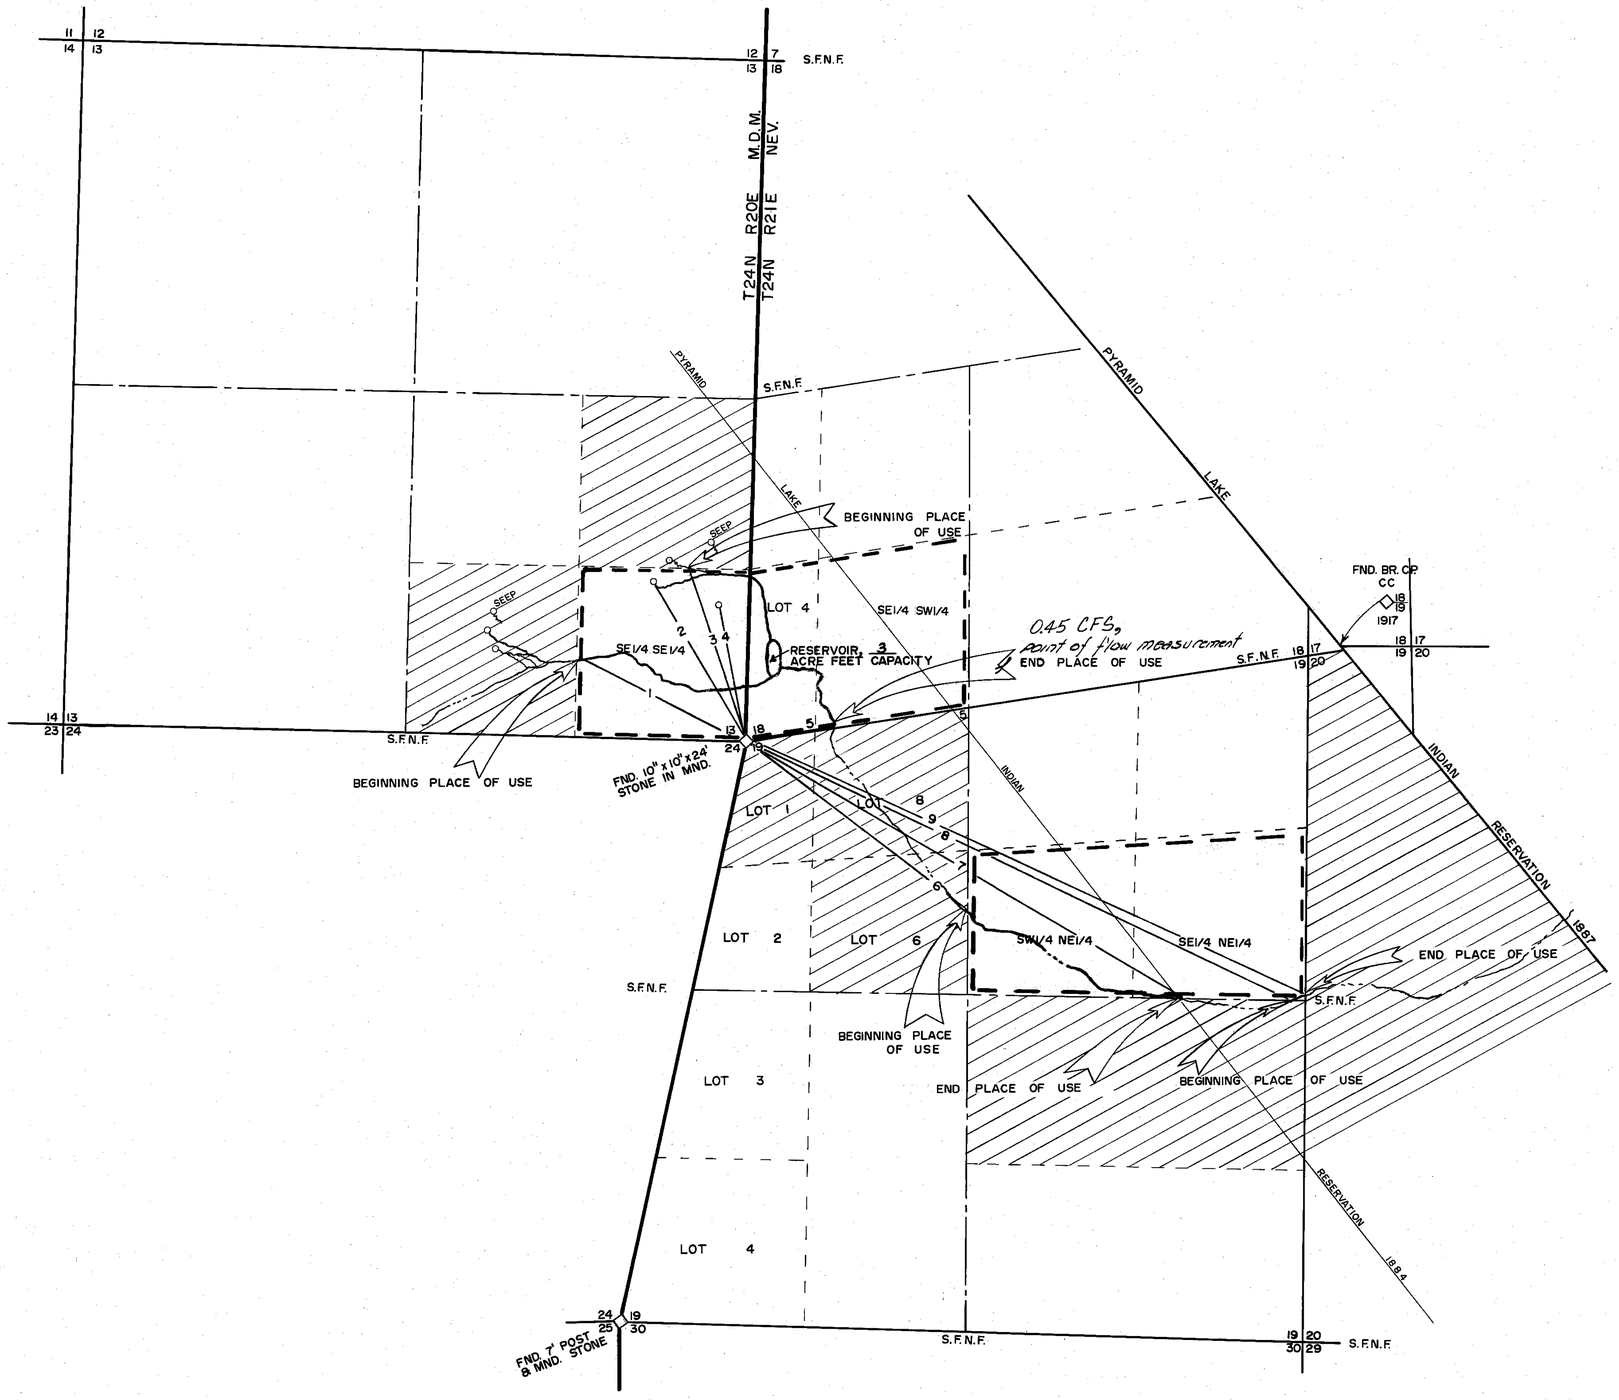

TIE TO NW COR. SEC. 19 FROM:

1	S 65° 24' E	-	1454'
2	S 31° 54' E	-	1440'
3	S 20° 06' E	-	1406'
4	S 13° 32' E	-	1080'
5	S 79° 31' W	-	710'
6	N 54° 41' W	-	2166'
7	N 61° 27' W	-	3946'
8	N 66° 23' W	-	4685'
9	N 67° 31' W	-	4767'

SURVEYOR'S CERTIFICATE

STATE OF NEVADA
COUNTY OF WASHOE SS

I, GERALD D. STANTON, BEING FIRST DULY SWORN, DEPOSE AND SAY THAT THIS MAP CONSISTING OF ONE SHEET, HAS BEEN CORRECTLY DRAWN TO THE DESIGNATED SCALE FROM FIELD NOTES OF A SURVEY MADE BY ME BETWEEN THE 19TH DAY OF SEPTEMBER AND THE 20TH DAY OF OCTOBER, 1978, THE OFFICIAL FIELD NOTE RECORDS OF THE RESPECTIVE PUBLIC LAND SURVEYS PERFORMED BY THE U.S. GENERAL LAND OFFICE AND THE BUREAU OF LAND MANAGEMENT, AND OTHER FIELD DATA AND MAPS PREPARED BY THE USGS DURING THE PREPARATION OF THE CURRENT TOPOGRAPHIC MAPS OF THE AREA; THAT THIS MAP TRULY REPRESENTS THE LOCATION AND EXTENT OF THE WATERS USED FROM HARDSCRABBLE CREEK AND ITS TRIBUTARIES FROM AND INCLUDING ITS SOURCES AT UNNAMED SPRINGS (7) TO THE POINT HARDSCRABBLE CREEK ENTERS THE PYRAMID INDIAN RESERVATION, ALL IN WASHOE COUNTY NEVADA, IN THE NATURAL STREAM CHANNEL INCLUDING THE RESERVOIR, EXCLUDING THOSE STREAM REACHES AND SPRING SOURCES SITUATED ON PRIVATE LANDS AS SHOWN ON THIS MAP AND MORE SPECIFICALLY DESCRIBED BY ALIQUOT PARTS IN THE TABULAR LISTING HEREIN, AS USED BY THE UNITED STATES OF AMERICA, BUREAU OF LAND MANAGEMENT FOR STOCKWATERING AND WILDLIFE PURPOSES. THAT THE LOCATION OF THE WATER CHANNELS, THE PLACES AND MANNER OF USE, AND THE LOCATION AND NAMES OF ALL OTHER WORKS OR STREAMS WHICH ARE CROSSED BY OR CONNECTED WITH THE SAID WORKS, ARE FULLY AND CORRECTLY DESIGNATED HEREON. CALCULATIONS WERE BASED IN PART ON THE 1888 PLAT MAP WHICH SHOWS IRREGULARITIES IN SECTION LINES.

EXCLUDED PRIVATE LAND TABULATION

SECTION	SUBDIVISION	TOWNSHIP	RANGE
13	SW1/4 SE1/4	T24N	R20E
13	NE1/4 SE1/4	T24N	R20E
19	LOTS 1, 6, AND 8	T24N	R21E
19	NW1/4 SE1/4	T24N	R21E
19	NE1/4 SE1/4	T24N	R21E
20	ALL	T24N	R21E

Gerald D. Stanton
GERALD D. STANTON
R.L.S. NO. 3226
WATER RIGHTS SURVEYOR

NOTARY'S CERTIFICATE

SUBSCRIBED AND SWORN TO BEFORE ME THIS 16th DAY OF NOVEMBER, 1978. NOTARY PUBLIC IN AND FOR WASHOE COUNTY, NEVADA.

John S. Matios
NOTARY PUBLIC

JOHN S. MATIOS
Notary Public — State of Nevada
Washoe County
My Commission expires Oct. 10, 1982

BASIS OF BEARINGS: SOLAR OBSERVATION

S.F.N.F. = SEARCHED FOR & NOT FOUND

▨ = PRIVATE LANDS

□ = PLACE OF USE

0 500' 1000' 2000' 3000'

SCALE 1" = 600'

MAP
TO ACCOMPANY PROOF OF APPROPRIATION
FOR
STOCKWATERING AND WILDLIFE PURPOSES
BY
THE BUREAU OF LAND MANAGEMENT
FROM
HARDSCRABBLE CREEK AND ITS TRIBUTARIES

03108