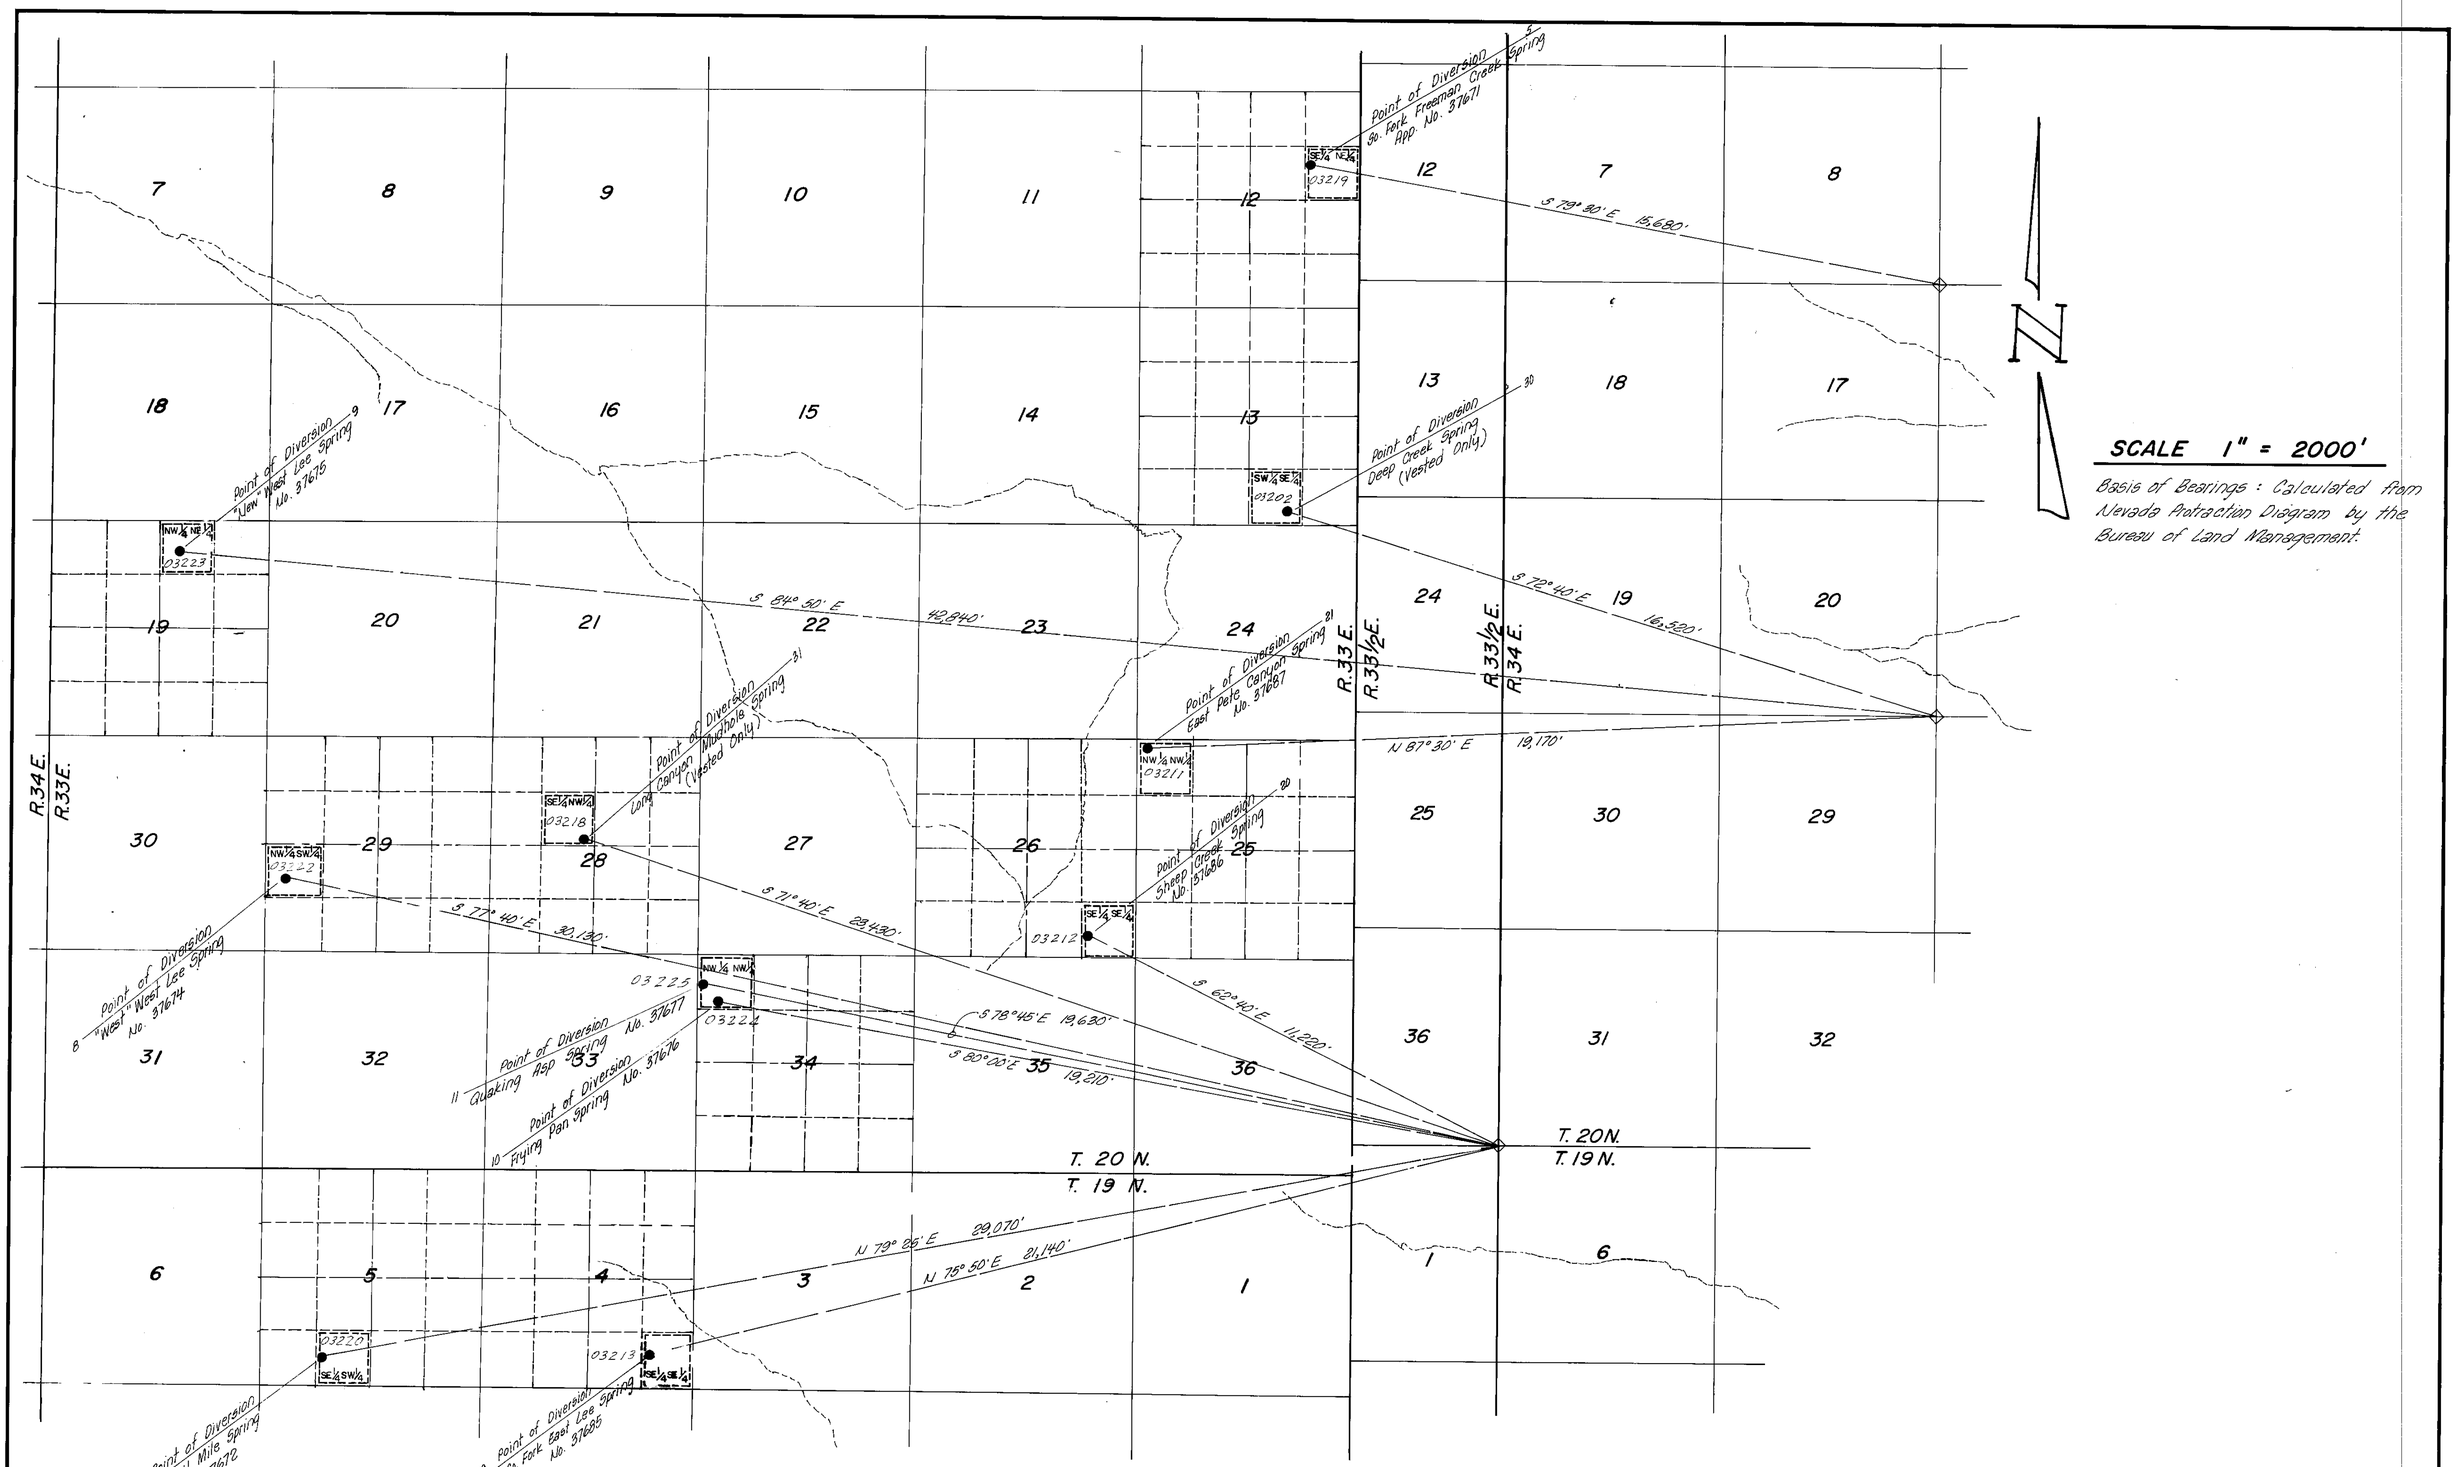

SURVEYOR'S CERTIFICATE:

I, E.P. Osgood, Jr., being first duly sworn, depose and say that this map, consisting of one sheet, has been correctly drawn to the designated scale from field notes of a survey performed by me on July 25, 1979; that it truly and correctly represents the location and extent of the works used to divert water from named springs, in Churchill County, by Ira H. and Nina K. Kent and Silver Range Ranch for stockwatering purposes; that the point of diversion, the location and size of the diverting channel or other conduit, the place and manner of use, and the location and names of all other works or streams which are crossed by or connected with said works, are fully and correctly designated thereon.

E.P. Osgood Jr.
E.P. Osgood, Jr.
State Water Right Surveyor No. 294

Subscribed and sworn to before me
this 6th day of August 1979.
Notary Public in and for Washoe Co., Nevada

MARVIN HAMRICK
Notary Public - State of Nevada
Washoe County
My Commission Expires Mar 5, 1981

L Marvin Hamrick
Notary Public

FILED
August 7, 1979
STATE ENGINEER'S OFFICE

OFFICE
STATE ENGINEER
1979 AUG 7 PM 1 50

MAP TO ACCOMPANY
PROOF OF APPROPRIATION FOR
STOCKWATERING
BY

IRA H. & NINA K. KENT
AND SILVER RANGE RANCH

CHURCHILL CO. — NEVADA
JULY 1979
E.P. OSGOOD, JR. — STATE WATER RIGHT SUR. 294

03225, 03224, 03223, 03222, 03220, 03219, 03218, 03213, 03212, 03211, 03202 Filed Under