USE TABULATION

SECTION	SUB-DIVISION	TOWNSHIP	RANGE	TYPE OF LIVESTOCK	NUMBERS LIVESTOCK	DATE OF FIRST USE

— LEGEND —

← → TIE LINES

⊙ POINT OF DIVERSION

— — — PLACE OF USE

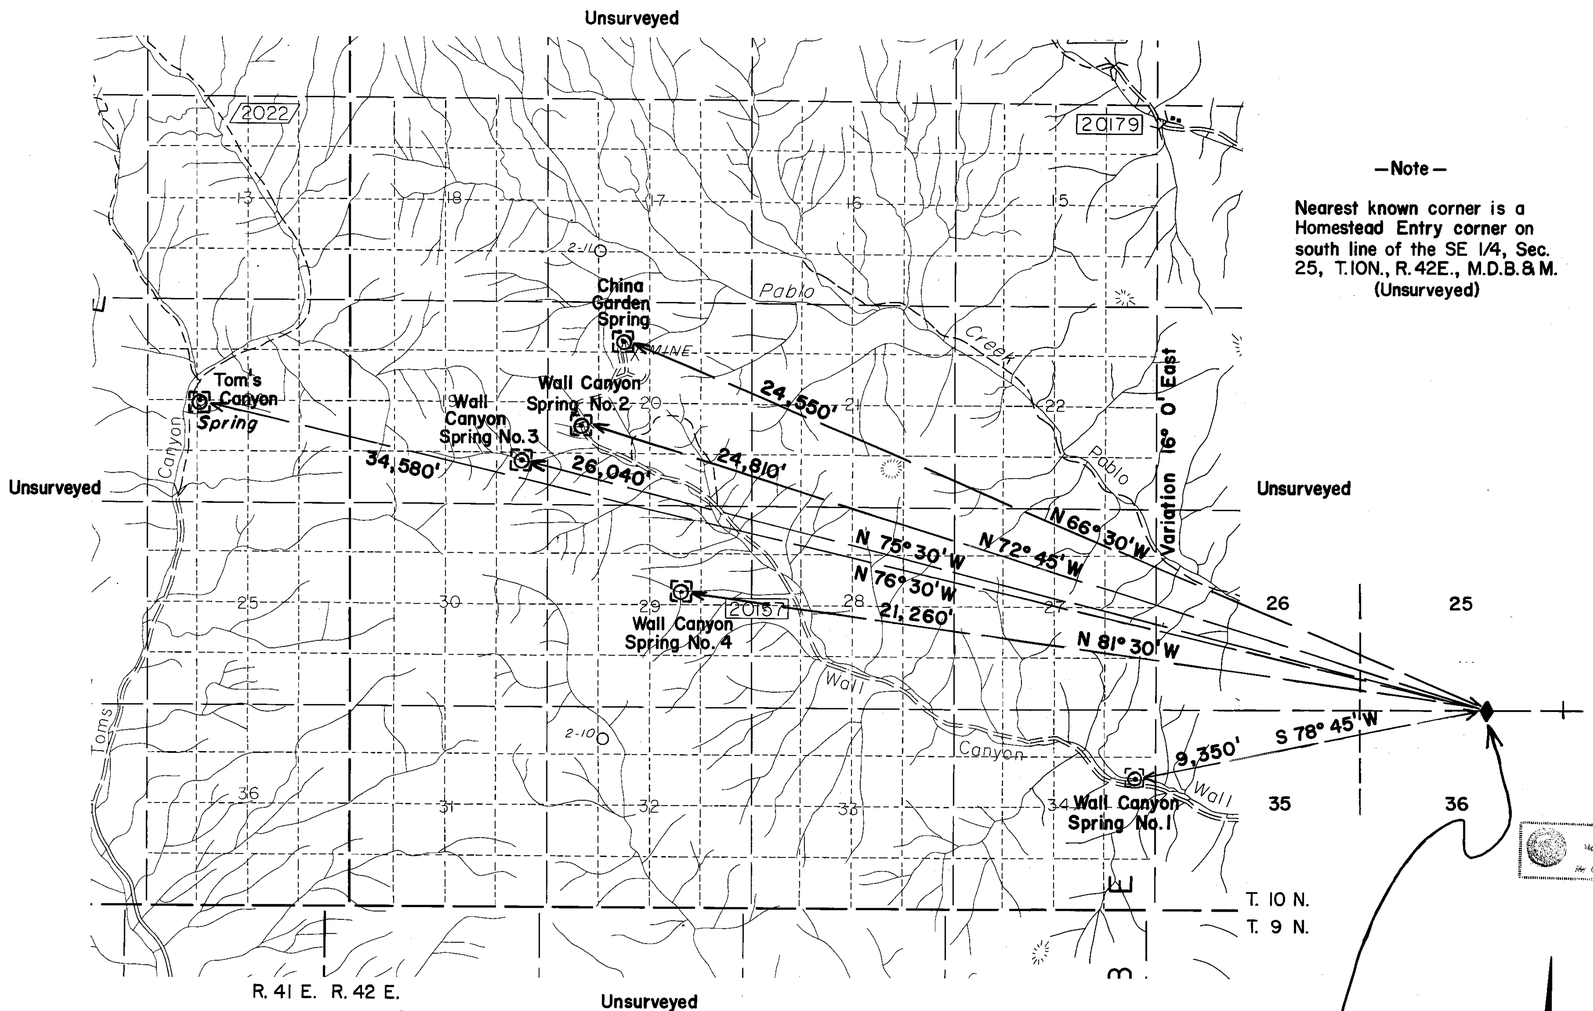

—Note—

Nearest known corner is a Homestead Entry corner on south line of the SE 1/4, Sec. 25, T.10N., R.42E., M.D.B.&M. (Unsurveyed)

Homestead Corner BLM Surveyed Brass Cap Marked HES 44-2 / 1961

STATE OF NEVADA,

COUNTY of **NYE**

I **MAX C. MONTGOMERY**, being first duly sworn, depose and say that this map has been correctly drawn to the designated scale by me, from U.S.G.S. **7.5** minute topographic quadrangles, and additional information gathered by me during **1979 and 1980**. That it truly and correctly represents the location and extent of waters used from: **Wall Canyon Springs No.'s 1, 2, 3, and 4, Tom's Canyon Spring and China Garden Spring.**

by UNITED STATES of AMERICA, Forest Service, for **stockwatering** purposes; that the points of diversion, location of water channel, the place and manner of use, and the location and names of all other works or streams which are crossed by or connected with the said works, are fully and correctly designated hereon.

L. L. HALL
Notary Public — State of Nevada
Washoe County
My Commission expires Oct. 28, 1983

Max C. Montgomery
STATE WATER RIGHT SURVEYOR, No. 550

Subscribed and Sworn to before me L. L. Hall, this 19 day of MAY, 1980.

Notary Public in and for **Washoe** County, Nevada

SCALE IN FEET

0 1000 2000 3000 4000 5280 6600 7920 9240 10560
0 MILE 1 MILE 2 MILES

FILED
May 28, 1980
STATE ENGINEER'S OFFICE

MAP

To Accompany **Proofs of Appropriation for stockwatering Needs.**

by United States of America, Forest Service

From **Wall Canyon Springs No.'s 1, 2, 3, and 4, Tom's Canyon Spring and China Garden Spring.**

03375 03374 03373 03372 03371 03370 File Under